



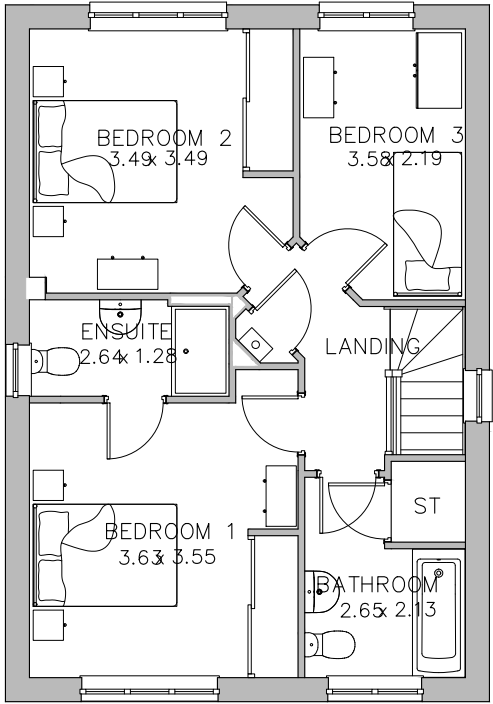


First Floor Plan



Front Elevation

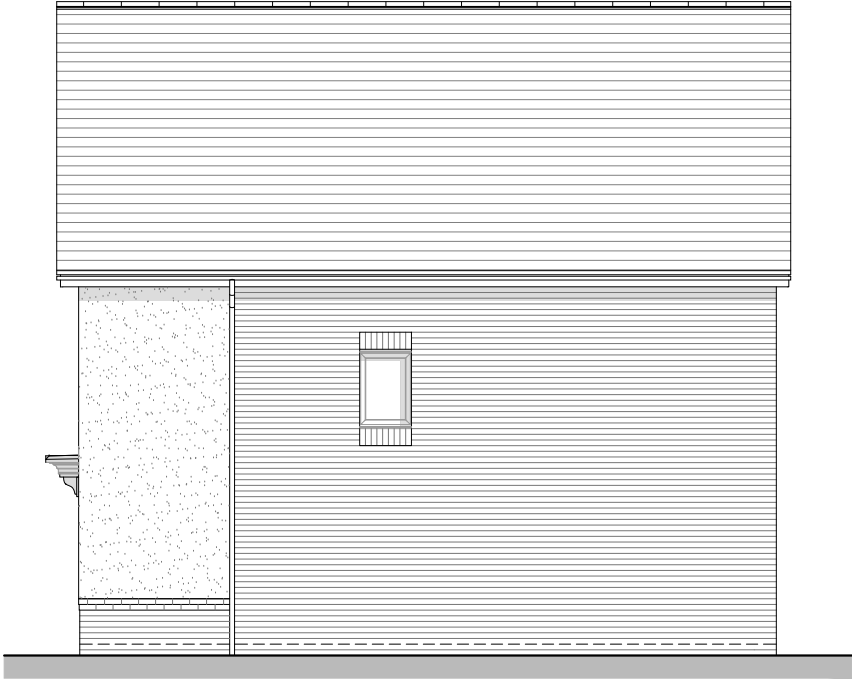


Side Elevation

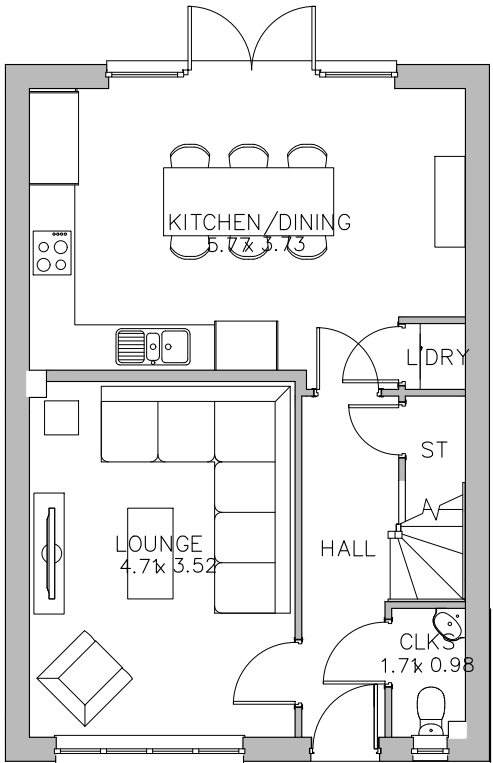

Ground Floor Plan




Rear Elevation

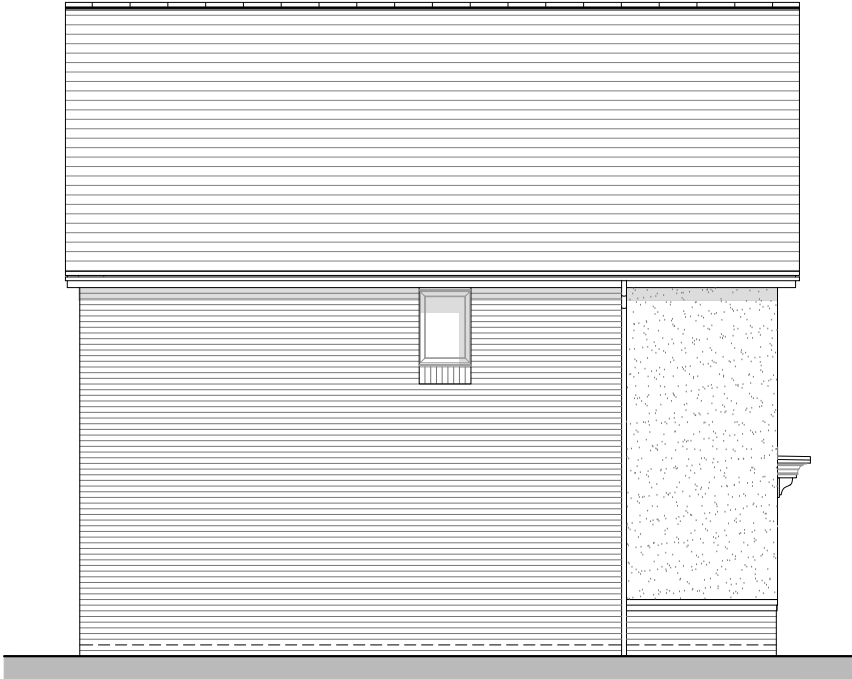

Rear Elevation

Plots
As:
Handed: 18

 

Warwick
Heritage Collection
F Series
1081ft² 100.41m²
Elevation Code : A1
Date: May 2019
EF_LETC_SM.5_Rev B



REV.	DATE	REVISIONS:	BY	STATUS:	CLIENT:	PROJECT:	DRAWING:	DATE:
				Planning	Redrow Homes	Arundel Road, Angmering	Warwick - Plans & Elevations RENDER	Nov 2021
					SCALE: 1:100 (A3 ORIGINAL)		P137	20232
					DRAWN: RDP			
					DATE: Nov 2021			

© COPYRIGHT EXISTS ON THE DESIGNS AND INFORMATION SHOWN ON THIS DRAWING

This drawing may be scaled or cross referenced to the scale bar for planning application purposes only. Do not scale for any other purpose, use figured dimensions only. Subject to site survey and all necessary consents. All dimensions to be checked by user and any discrepancies, errors or omissions to be reported to the Architect before work commences. This drawing is to be read in conjunction with all other relevant materials.

OS Licence No. 100007327

architecture planning masterplanning

Broadmeade House, Farnham Business Park,
Weydon Lane, Farnham, Surrey GU9 8QT.
info@osparchitecture.com www.osparchitecture.com
Tel: 01252 267878