

Plots
As: 48-50, 79-81, 102-104
Handed:




Front Elevation




Side Elevation



Rear Elevation

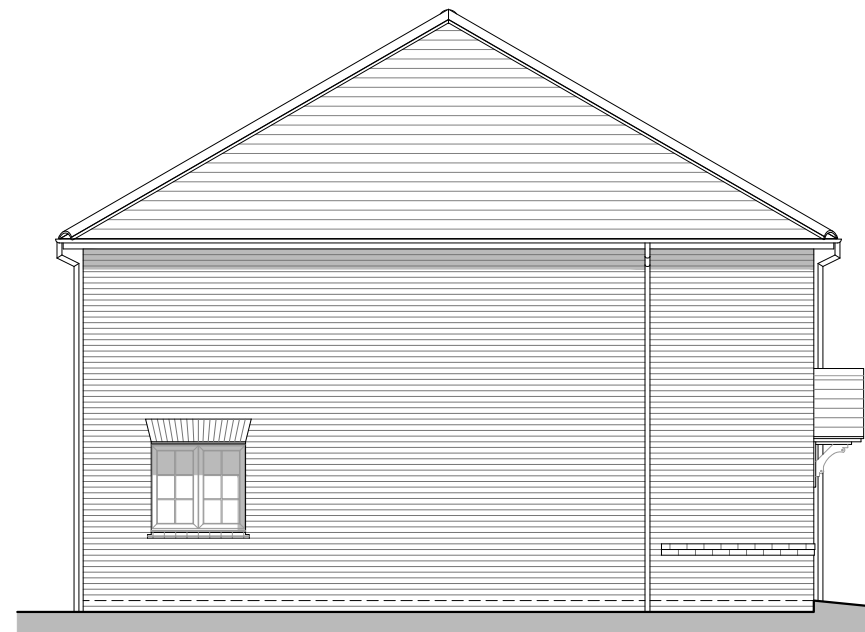

Side Elevation

 

Dart Three Block
Heritage Collection
F Series



REV.	DATE	REVISIONS:	BY	STATUS:	CLIENT: Redrow Homes		PROJECT: Arundel Road, Angmering		 architecture planning masterplanning Broadmede House, Farnham Business Park, Weydon Lane, Farnham, Surrey GU9 8QT. info@osparchitecture.com www.osparchitecture.com Tel: 01252 267878
				Planning	SCALE: 1:100 (A3 ORIGINAL)		DRAWING: Dart Three Block - Elevations		
					DRAWN: RDP	20232	P142	—	
					DATE: Nov 2021				
© COPYRIGHT EXISTS ON THE DESIGNS AND INFORMATION SHOWN ON THIS DRAWING				This drawing may be scaled or cross referenced to the scale bar for planning application purposes only. Do not scale for any other purpose, use figured dimensions only. Subject to site survey and all necessary consents. All dimensions to be checked by user and any discrepancies, errors or omissions to be reported to the Architect before work commences. This drawing is to be read in conjunction with all other relevant materials. OS Licence No. 100007327					