



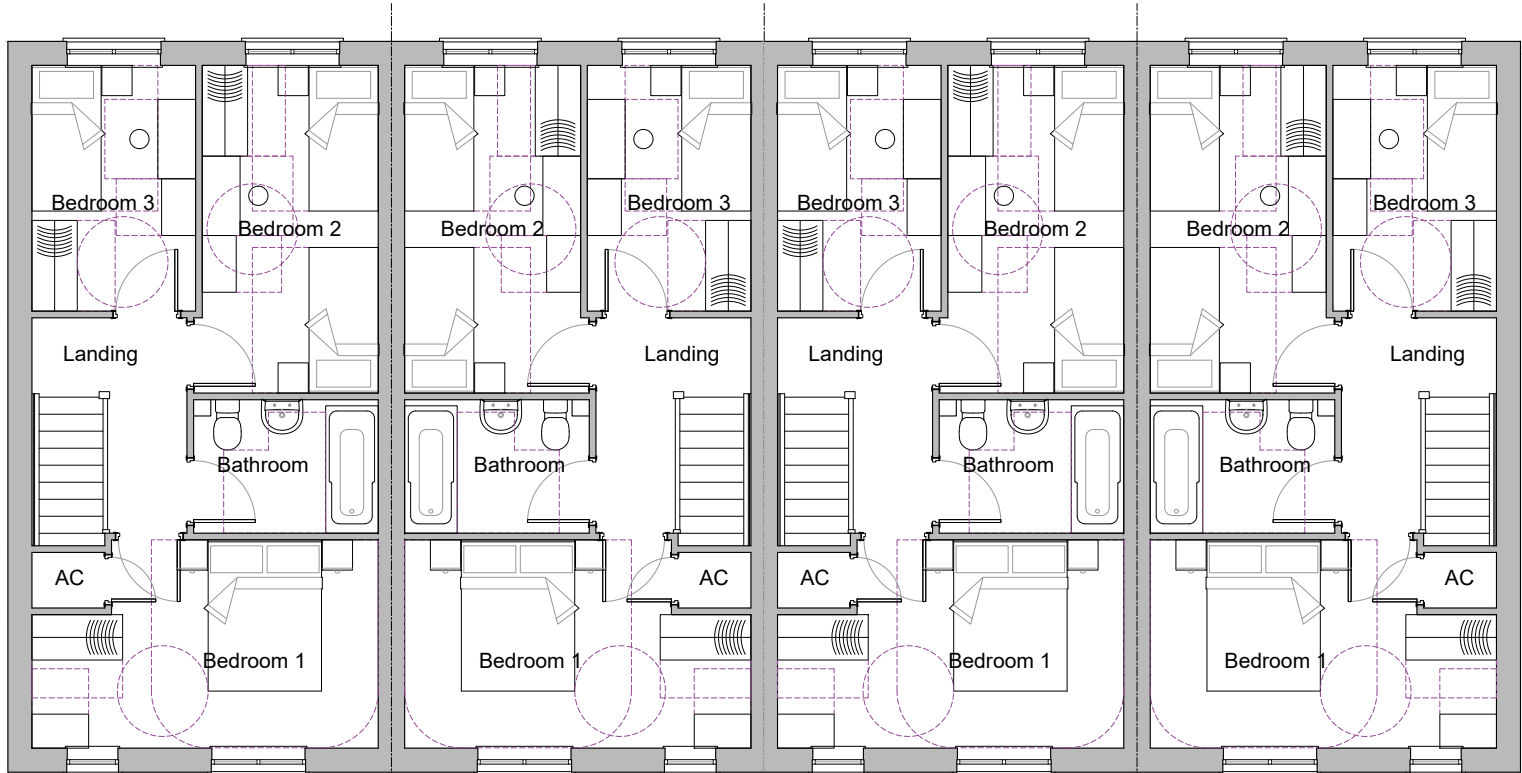


First Floor Plan

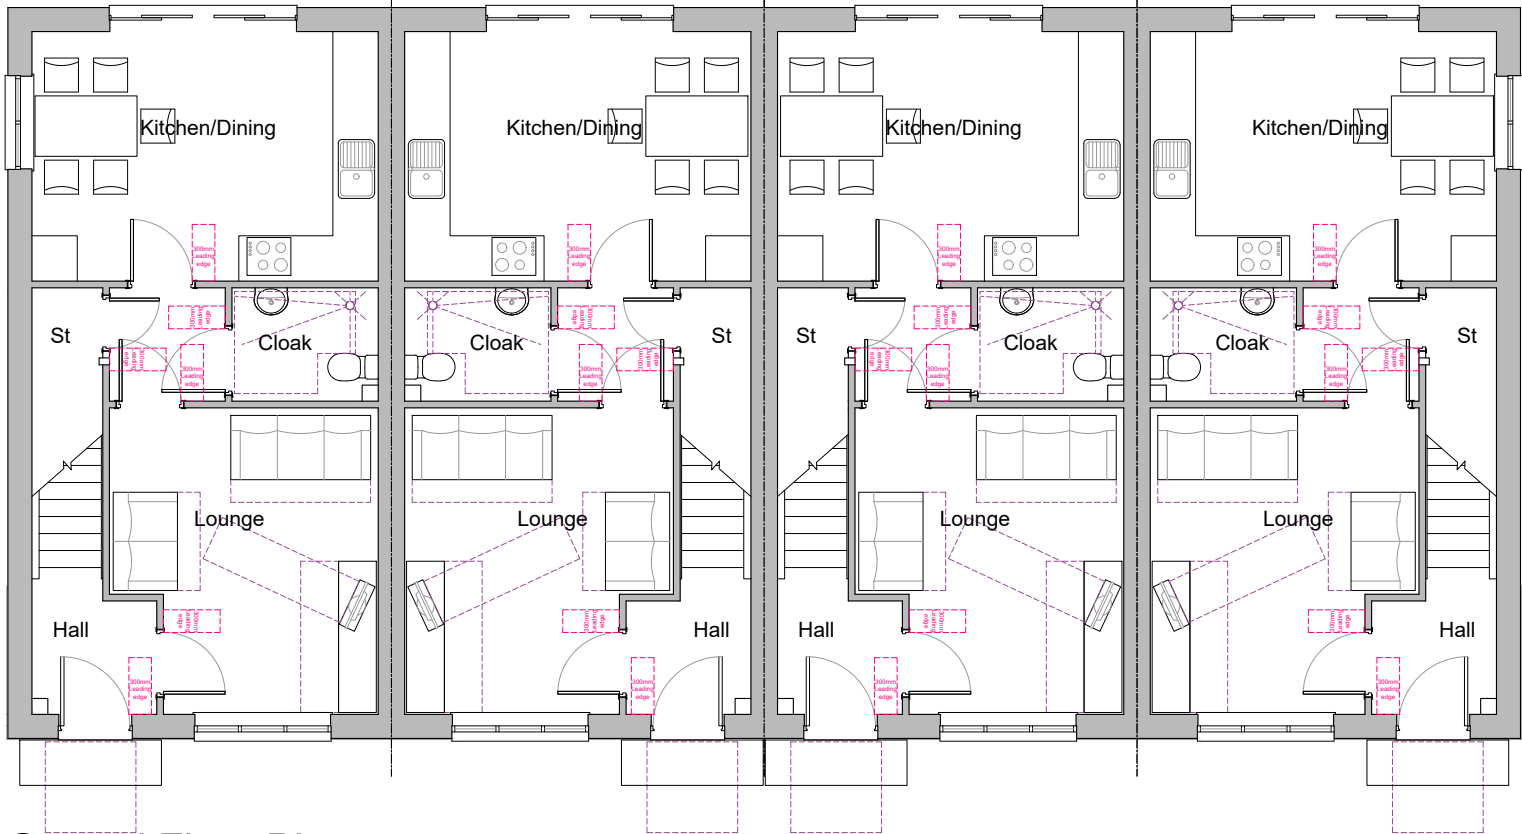

Ground Floor Plan

Plots
As: 65-68, 93-96
Handed:

 

Dart Four Block
Heritage Collection
F Series
890ft² 82.73m²



REV.	DATE	REVISIONS:

BY	STATUS:

Planning

CLIENT:	Redrow Homes	PROJECT:	Arundel Road, Angmering
SCALE:	1:100 (A3 ORIGINAL)	DRAWING:	Dart Four Block - Floor Plans
DRAWN:	RDP	20232	P143
DATE:	Nov 2021		—



architecture planning masterplanning

Broadmede House, Farnham Business Park,
Weydon Lane, Farnham, Surrey GU9 8QT.
info@osparchitecture.com www.osparchitecture.com
Tel: 01252 267878