



Plots	
As:	97-101
Handed:	

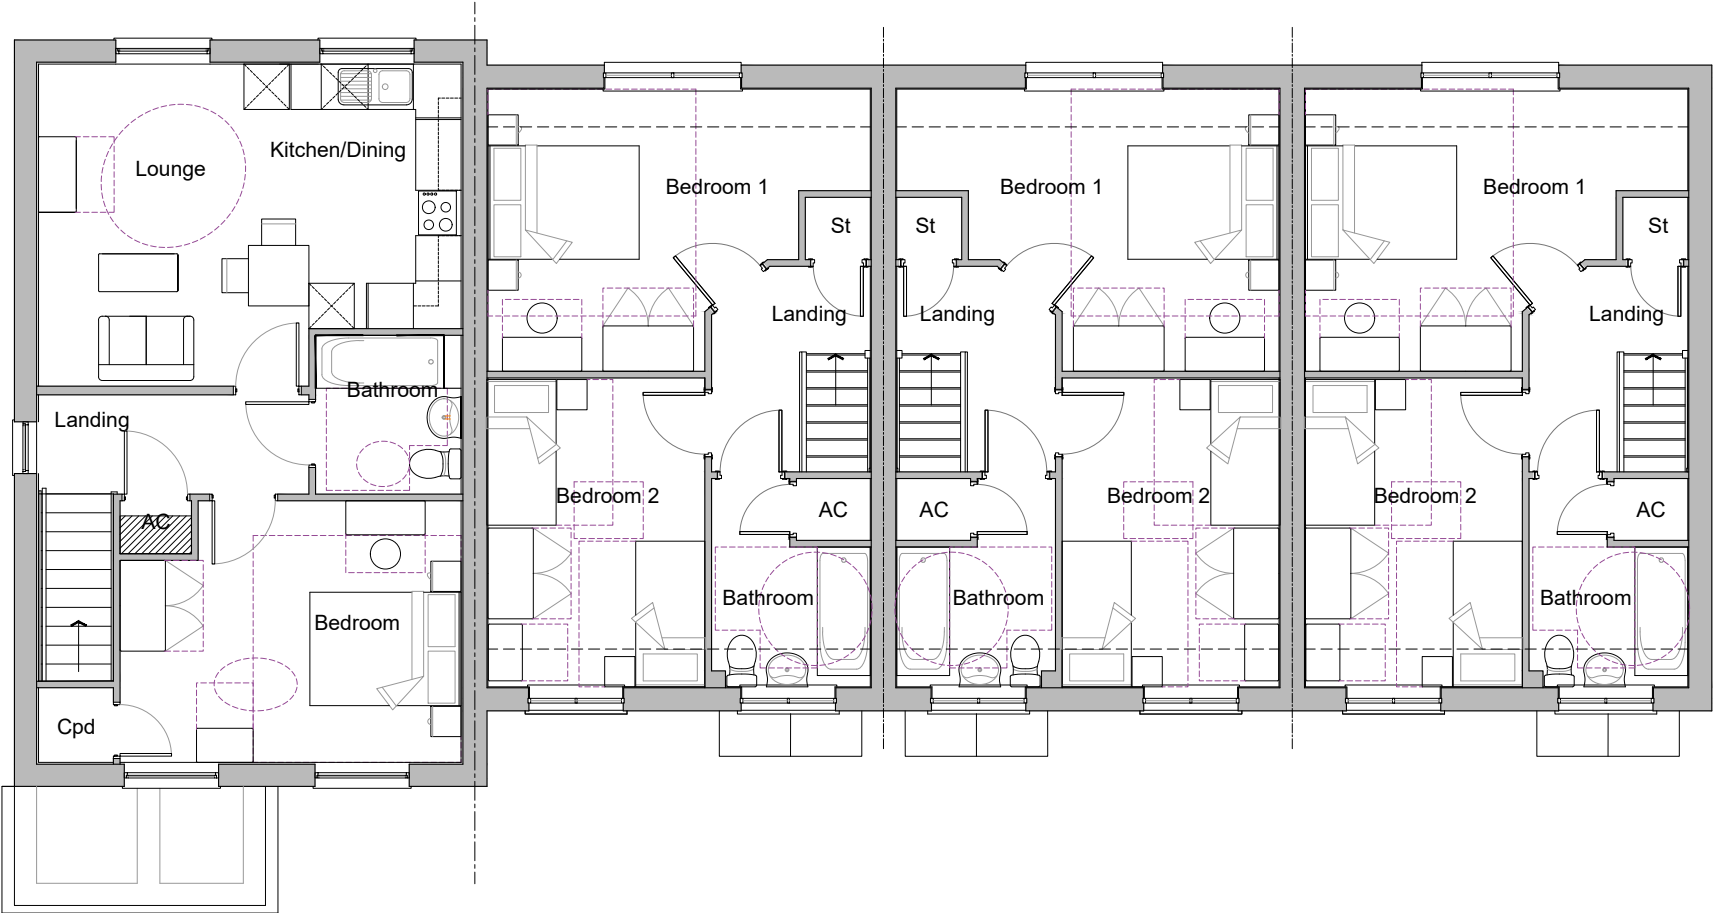

First Floor Plan

Leadon / Tavy
Heritage Collection
F Series
Leadon FF - 556R* 51.62m²

 

REV.	DATE	REVISIONS:	BY	STATUS:	CLIENT:	Redrow Homes	PROJECT:	Arundel Road, Angmering	 architecture planning masterplanning Broadmeade House, Farnham Business Park, Weydon Lane, Farnham, Surrey GU9 8QT. info@osparchitecture.com www.osparchitecture.com Tel: 01252 267878
				Planning	SCALE:	1:100 (A3 ORIGINAL)	DRAWING:	Leadon & Tavy - First Floor Plans Plots 97-101	
					DRAWN:	RDP	20232	P153	
					DATE:	Nov 2021		—	

© COPYRIGHT EXISTS ON THE DESIGNS AND INFORMATION SHOWN ON THIS DRAWING

This drawing may be scaled or cross referenced to the scale bar for planning application purposes only. Do not scale for any other purpose, use figured dimensions only. Subject to site survey and all necessary consents. All dimensions to be checked by user and any discrepancies, errors or omissions to be reported to the Architect before work commences. This drawing is to be read in conjunction with all other relevant materials.

OS Licence No. 100007327