





Front Elevation

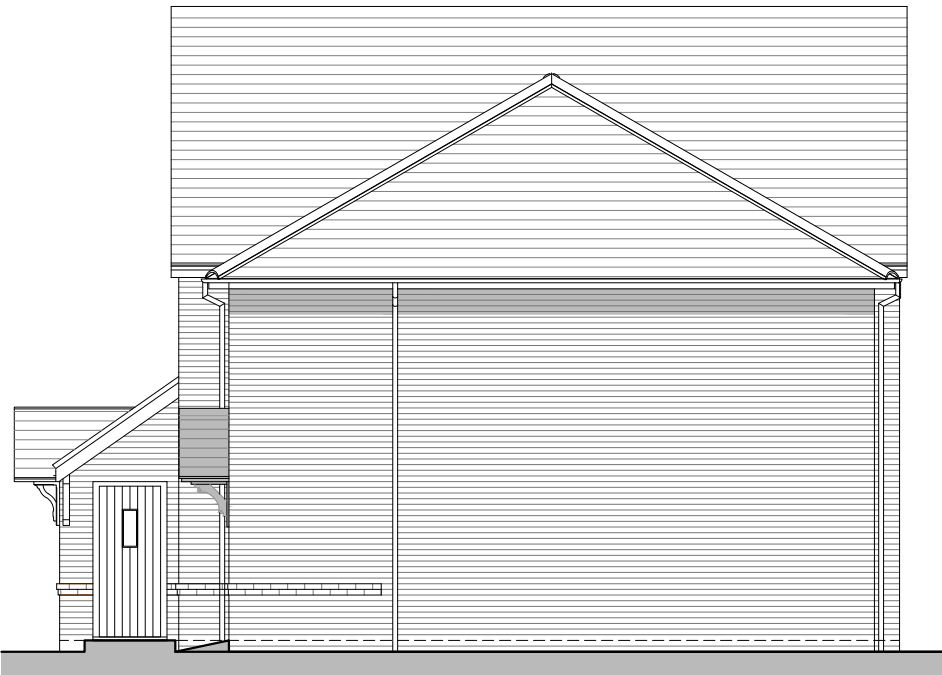

Side Elevation



Rear Elevation

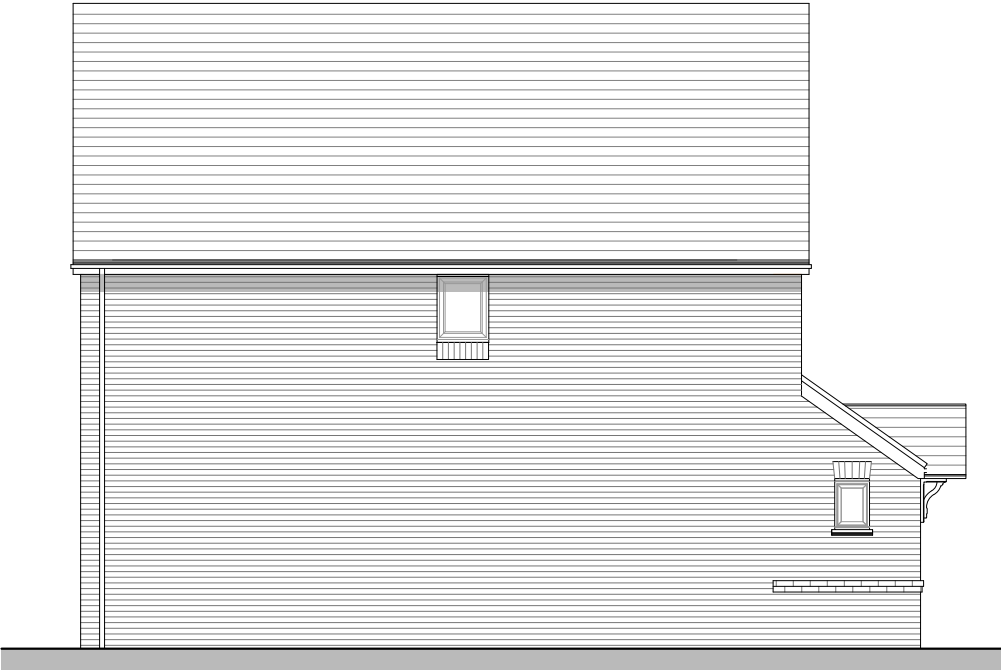

Side Elevation

01234

Scale: 1:100 at A3

Plots

As: 97-101

Handed:

Leadon / Tavy

Heritage Collection

F Series

Leadon FF - 556ft² 51.62m²



REV.	DATE	REVISIONS:	BY	STATUS:	CLIENT: Redrow Homes		PROJECT: Arundel Road, Angmering		 architecture planning masterplanning Broadmeade House, Farnham Business Park, Weydon Lane, Farnham, Surrey GU9 8QT. info@osparchitecture.com www.osparchitecture.com Tel: 01252 267878 ©Trade Junction Limited Company Registration No. 2070091
Planning					SCALE: 1:100 (A3 ORIGINAL)		DRAWING: Leadon & Tavy - Elevations Plots 97-101		
					DRAWN: RDP DATE: Nov 2021		20232 P154 —		
© COPYRIGHT EXISTS ON THE DESIGNS AND INFORMATION SHOWN ON THIS DRAWING					This drawing may be scaled or cross referenced to the scale bar for planning application purposes only. Do not scale for any other purpose, use figured dimensions only. Subject to site survey and all necessary consents. All dimensions to be checked by user and any discrepancies, errors or omissions to be reported to the Architect before work commences. This drawing is to be read in conjunction with all other relevant materials. OS Licence No. 100007327				