



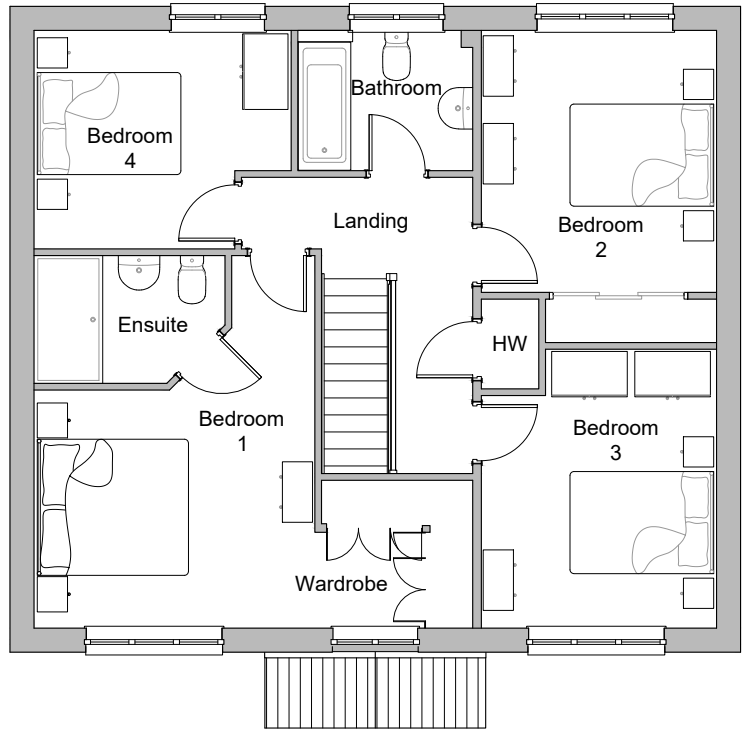


First Floor Plan

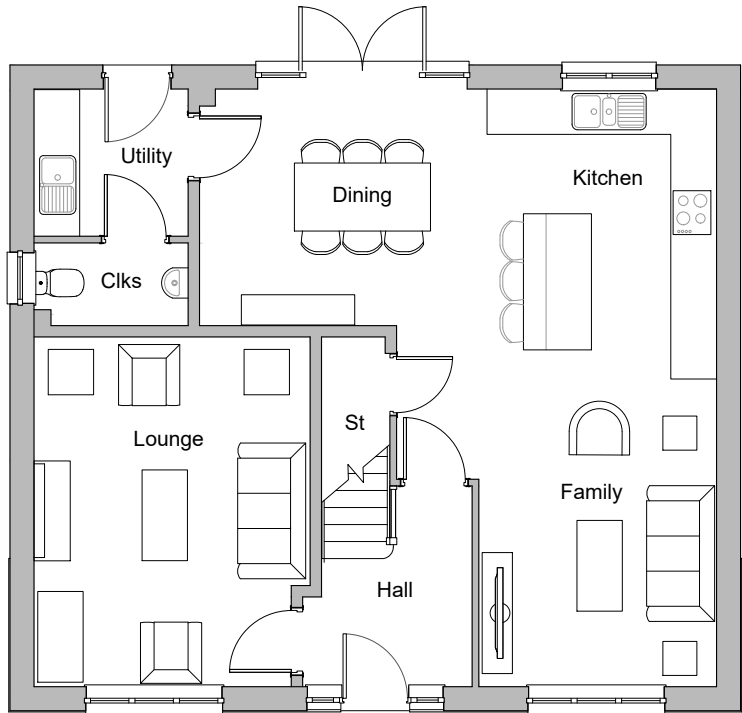

Ground Floor Plan




Front Elevation

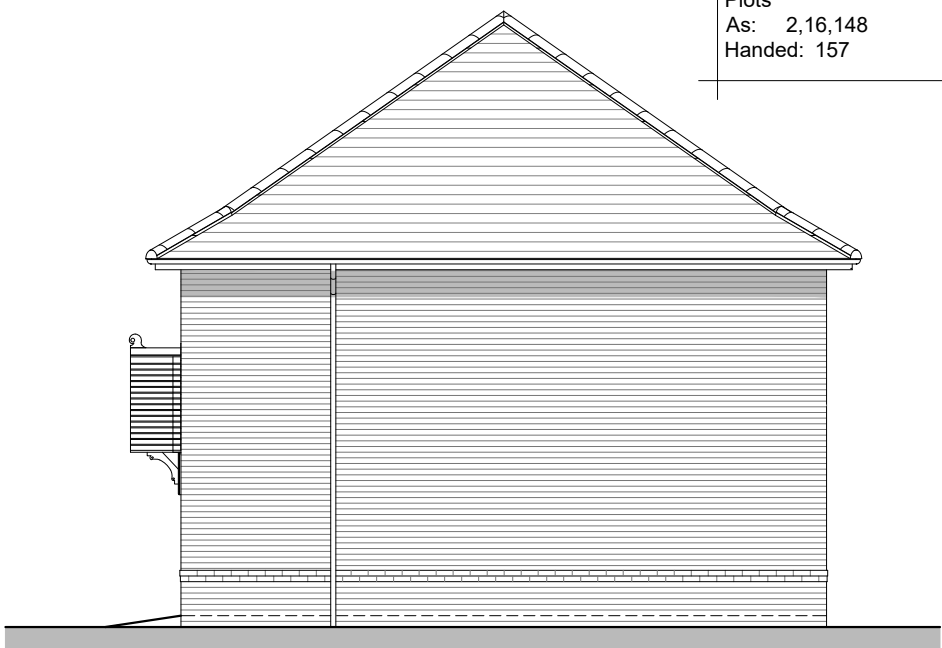

Side Elevation




Rear Elevation

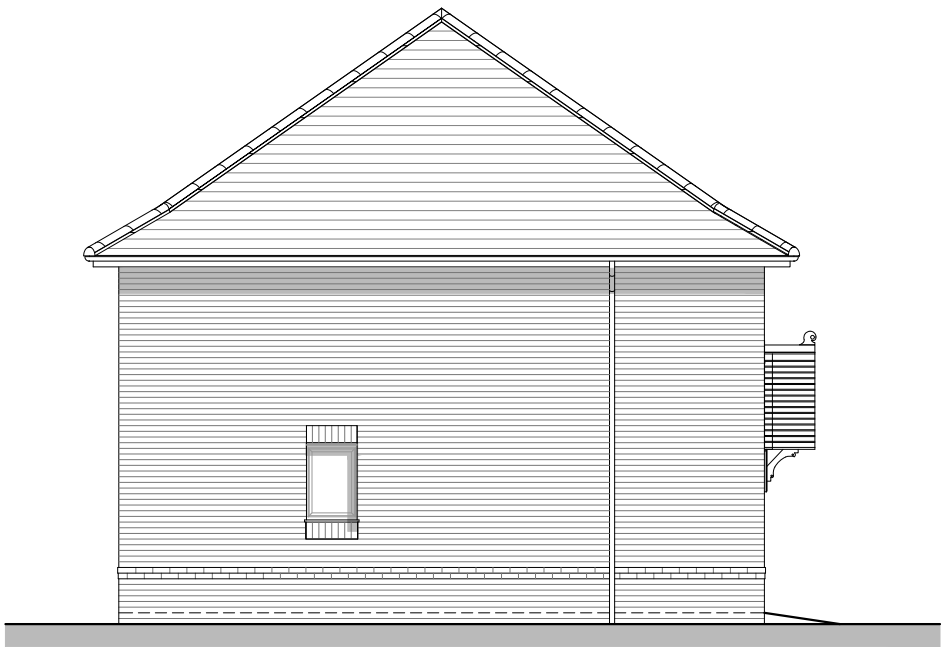

Side Elevation

Plots
As: 2,16,148
Handed: 157

 

Scale: 1:100 at A3

Harrogate
Heritage Collection
F Series
1555R² 144.47m²
Elevation Code: B1
Date: Apr 2019
EF_HARR_DM.8
Rev: A

REV.	DATE	REVISIONS:	BY	STATUS:
				Preliminary

© COPYRIGHT EXISTS ON THE DESIGNS AND INFORMATION SHOWN ON THIS DRAWING

This drawing may be scaled or cross referenced to the scale bar for planning application purposes only. Do not scale for any other purpose, use figured dimensions only. Subject to site survey and all necessary consents. All dimensions to be checked by user and any discrepancies, errors or omissions to be reported to the Architect before work commences. This drawing is to be read in conjunction with all other relevant materials.

OS Licence No. 100007327

CLIENT:	Redrow Homes	PROJECT:	Arundel Road, Angmering
SCALE:	1:100 (A3 ORIGINAL)	DRAWING:	Harrogate - Plans and Elevations BRICK
DRAWN:	RDP		
DATE:	16.11.21	20232	P115

architecture planning masterplanning

Broadmeade House, Farnham Business Park,
Weydon Lane, Farnham, Surrey GU9 8QT.
info@osparchitecture.com www.osparchitecture.com
Tel: 01252 267878