



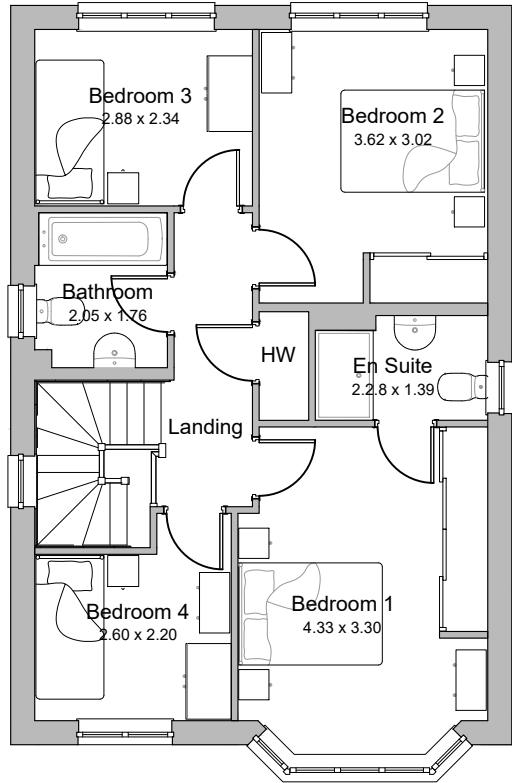

First Floor Plan

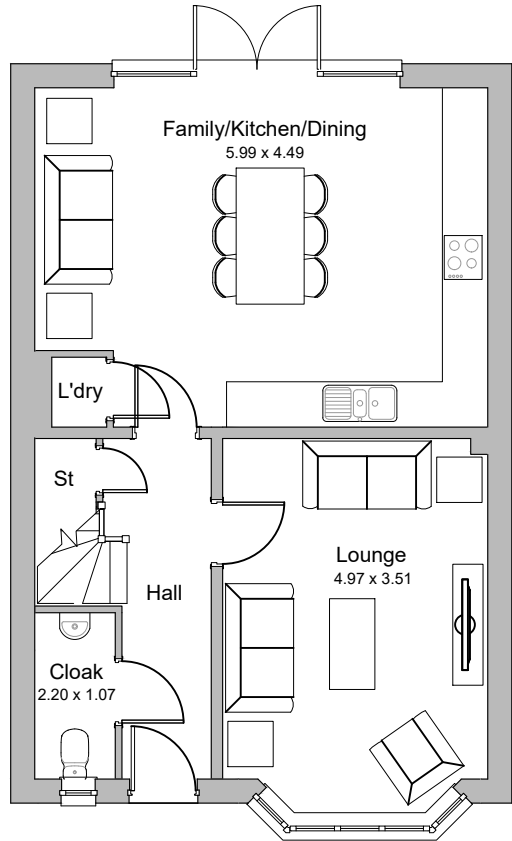

Ground Floor Plan



Front Elevation



Side Elevation




Rear Elevation



Side Elevation

Plots
As: 5,13,15,54,118
Handed: 131,133,159

 

Stratford
Heritage Collection
F Series
1218ft² 113.19m²
Elevation Code: B1
Date: May 2019
EF_STRA_DM.8_Rev B



REV.	DATE	REVISIONS:	BY	STATUS:	CLIENT:	PROJECT:	DRAWING:	DATE:
				Planning	Redrow Homes	Arundel Road, Angmering	Stratford - Plans & Elevations BRICK	Nov 2021
					SCALE: 1:100 (A3 ORIGINAL)		P134	20232
					DRAWN: RDP			
					DATE: Nov 2021			

© COPYRIGHT EXISTS ON THE DESIGNS AND INFORMATION SHOWN ON THIS DRAWING

This drawing may be scaled or cross referenced to the scale bar for planning application purposes only. Do not scale for any other purpose, use figured dimensions only. Subject to site survey and all necessary consents. All dimensions to be checked by user and any discrepancies, errors or omissions to be reported to the Architect before work commences. This drawing is to be read in conjunction with all other relevant materials.

OS Licence No. 100007327

architecture planning masterplanning

Broadmede House, Farnham Business Park,
Weydon Lane, Farnham, Surrey GU9 8QT.
info@osparchitecture.com www.osparchitecture.com
Tel: 01252 267878