



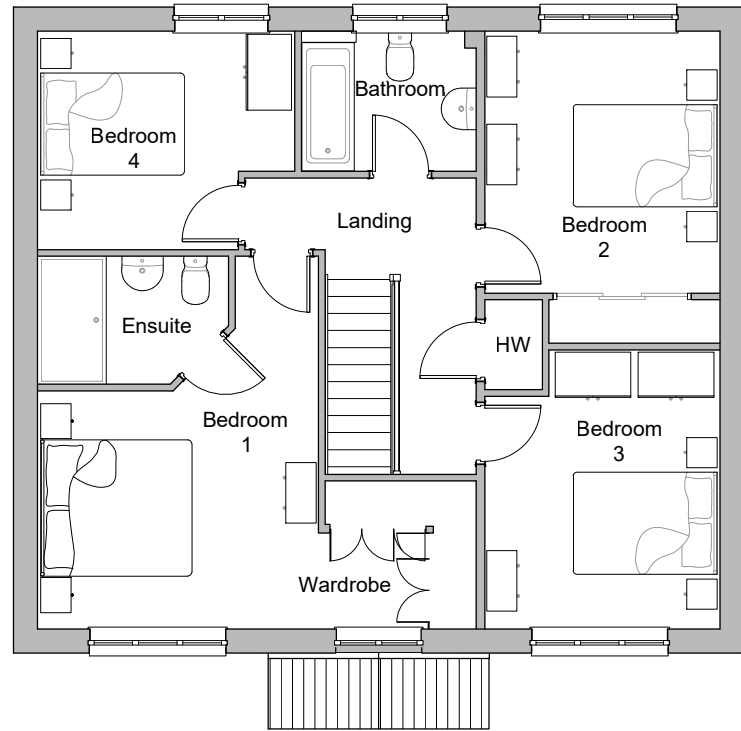


First Floor Plan

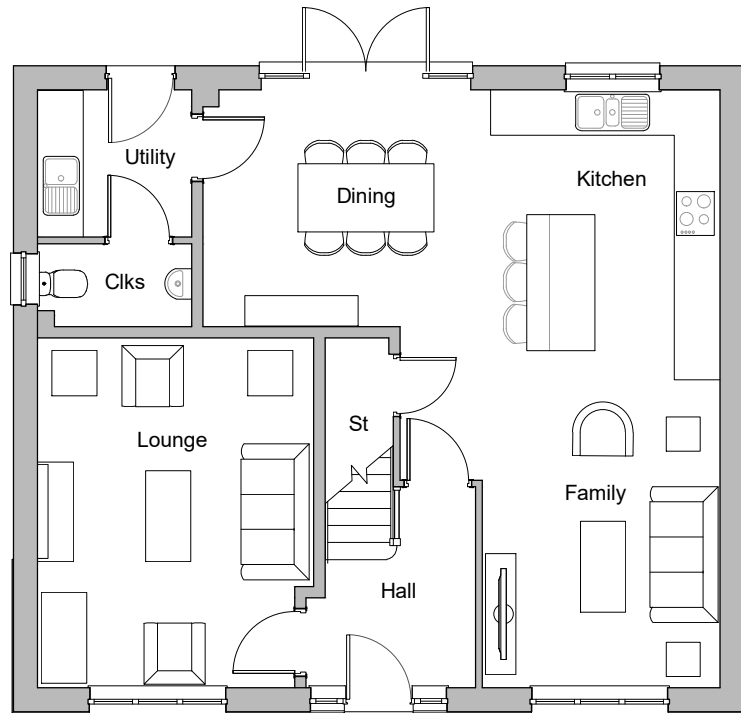

Ground Floor Plan




Front Elevation

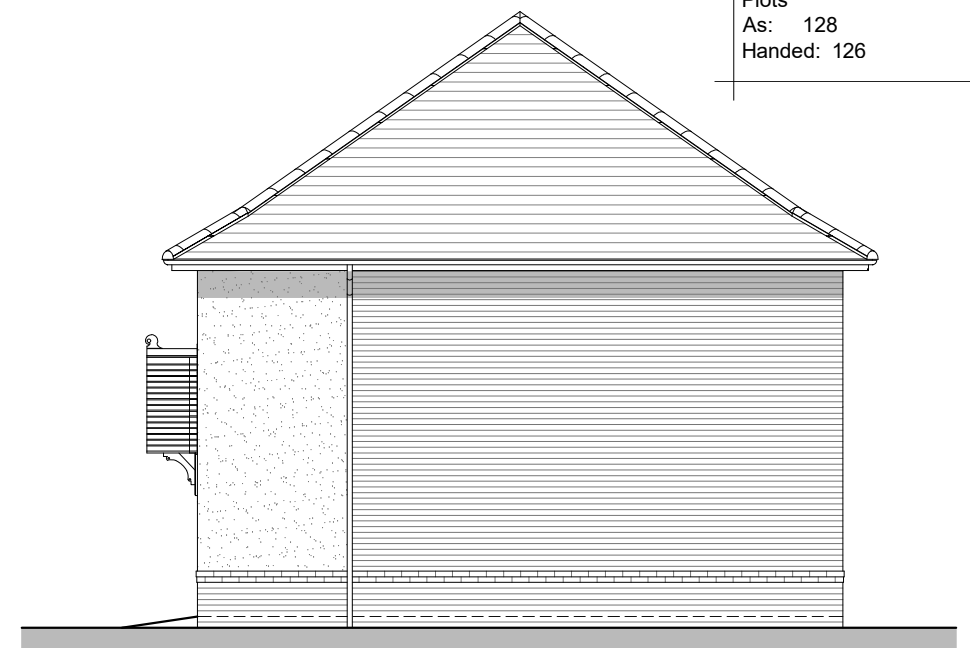

Side Elevation




Rear Elevation

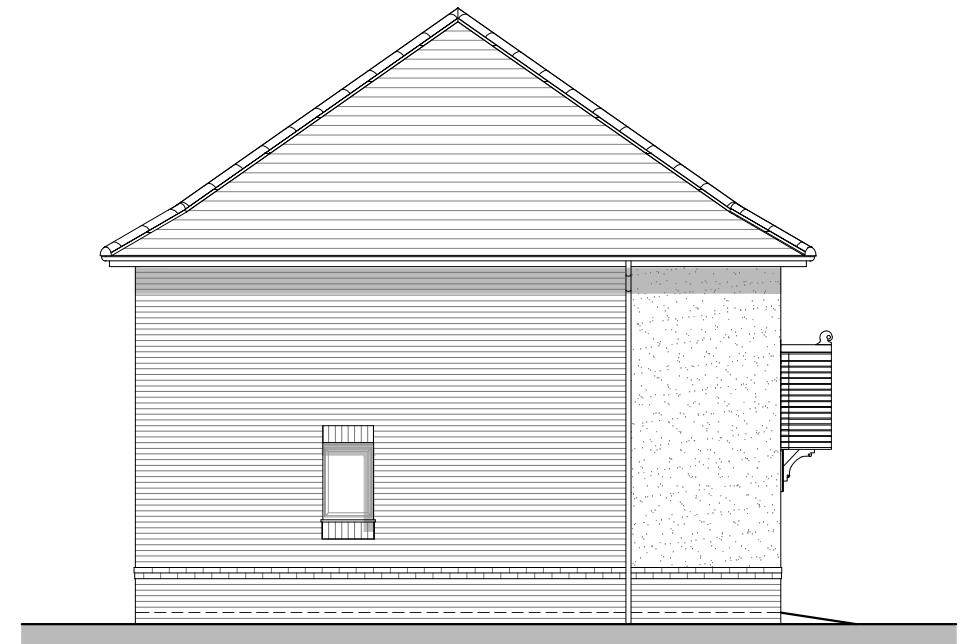

Side Elevation

Plots
As: 128
Handed: 126

 

Scale: 1:100 at A3

Harrogate(RVT)
Heritage Collection
F Series
1555R* 144.47m²
Elevation Code: A1
Date: Apr 2019
EF_HARR_DM.8
Rev: A

REDROW

REV.	DATE	REVISIONS:	BY	STATUS:	Preliminary				CLIENT:	Redrow Homes	PROJECT:	Arundel Road, Angmering Option 1	 architecture planning masterplanning Broadmeade House, Farnham Business Park, Weydon Lane, Farnham, Surrey GU9 8QT. info@osparchitecture.com www.osparchitecture.com Tel: 01252 267878	
									SCALE:	1:100 (A3 ORIGINAL)	DRAWING:	Harrogate - Elevations RENDER		
									DRAWN:	RDP	20232	P216		
									DATE:	Jan 2022			—	

© COPYRIGHT EXISTS ON THE DESIGNS AND INFORMATION SHOWN ON THIS DRAWING

This drawing may be scaled or cross referenced to the scale bar for planning application purposes only. Do not scale for any other purpose. Use figured dimensions only. Subject to site survey and all necessary consents. All dimensions to be checked by user and any discrepancies, errors or omissions to be reported to the Architect before work commences. This drawing is to be read in conjunction with all other relevant materials.

OS Licence No. 100007327