



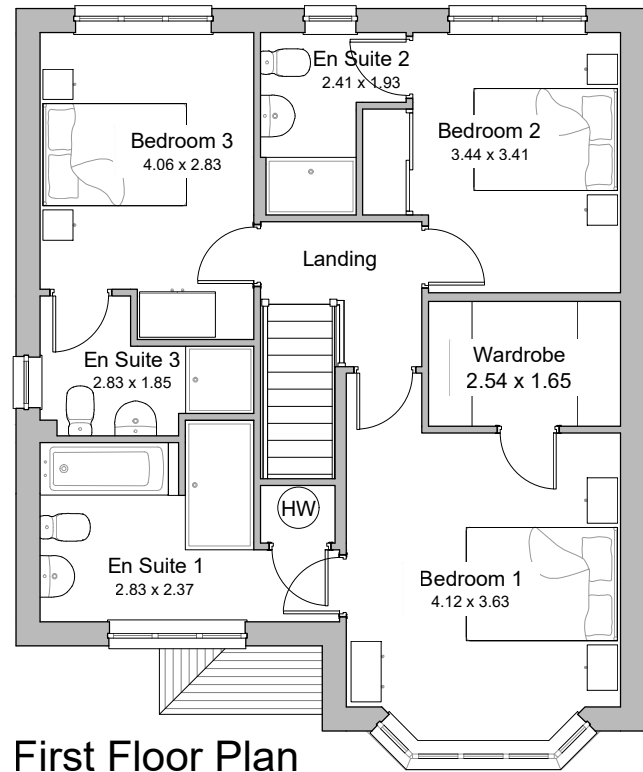


First Floor Plan



Front Elevation

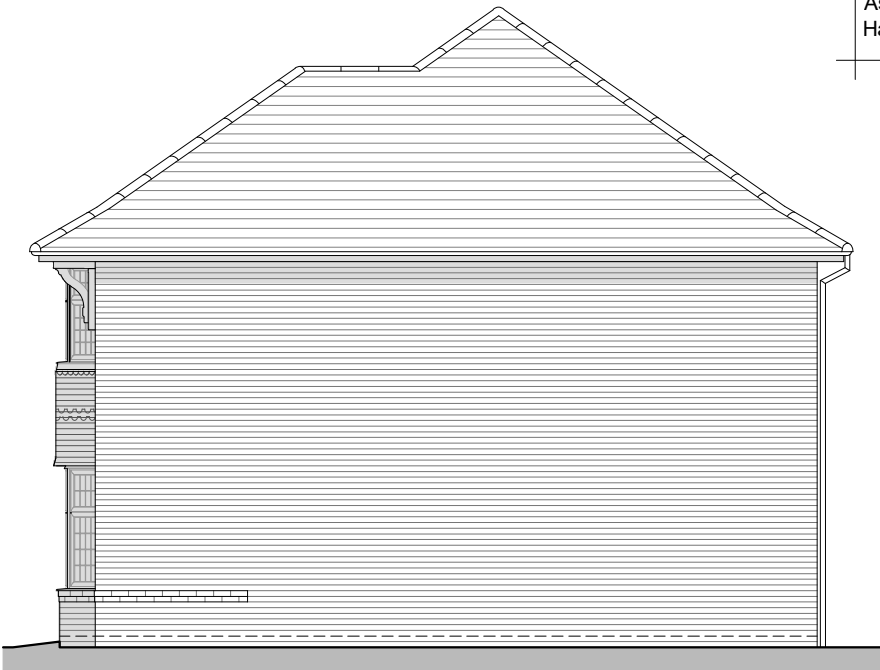

Side Elevation

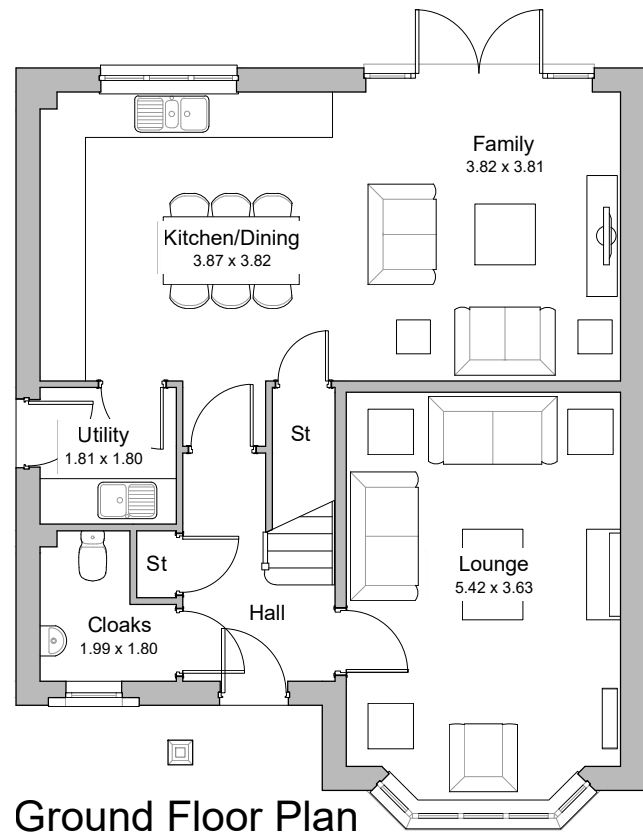

Ground Floor Plan




Rear Elevation



Side Elevation

Plots
As: 14, 17,
Handed: 103, 132, 147, 156

 

Leamington
Lifestyle
Heritage Collection
F Series
1417m² 131.63m²
Elevation Code: B1
Date: June 2019
EF_LEAMQ_DM2_Rev A



REV.	DATE	REVISIONS:	BY	STATUS:	CLIENT:	PROJECT:			
					Redrow Homes	Arundel Road, Angmering Option 1			
					SCALE: 1:100 (A3 ORIGINAL)	DRAWING: Leamington Lifestyle - Plans & Elevations BRICK			
					DRAWN: RDP DATE: Jan 2022	20232	P219	—	
© COPYRIGHT EXISTS ON THE DESIGNS AND INFORMATION SHOWN ON THIS DRAWING					This drawing may be scaled or cross referenced to the scale bar for planning application purposes only. Do not scale for any other purpose, use figured dimensions only. Subject to site survey and all necessary consents. All dimensions to be checked by user and any discrepancies, errors or omissions to be reported to the Architect before work commences. This drawing is to be read in conjunction with all other relevant materials. OS Licence No. 100007327				



architecture planning masterplanning
Broadmede House, Farnham Business Park,
Weydon Lane, Farnham, Surrey GU9 8QT.
info@osparchitecture.com www.osparchitecture.com
Tel: 01252 267878