



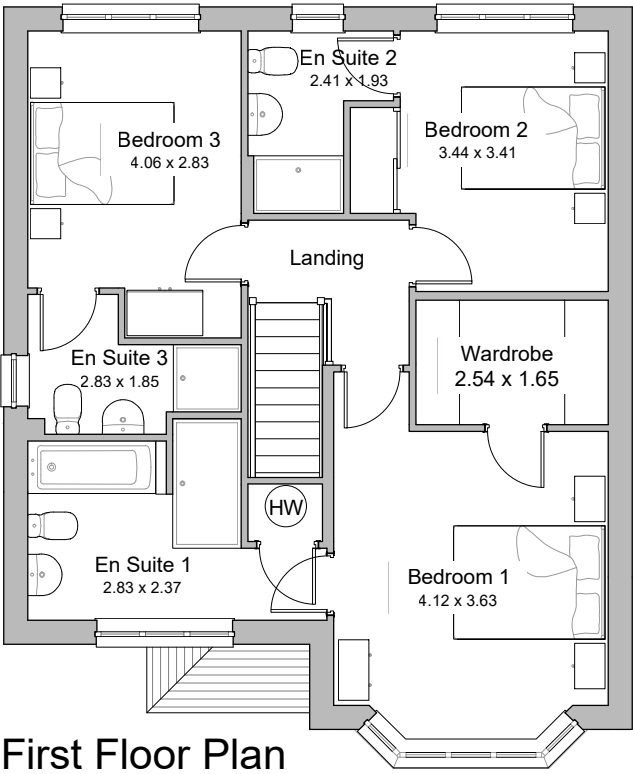


First Floor Plan



Front Elevation

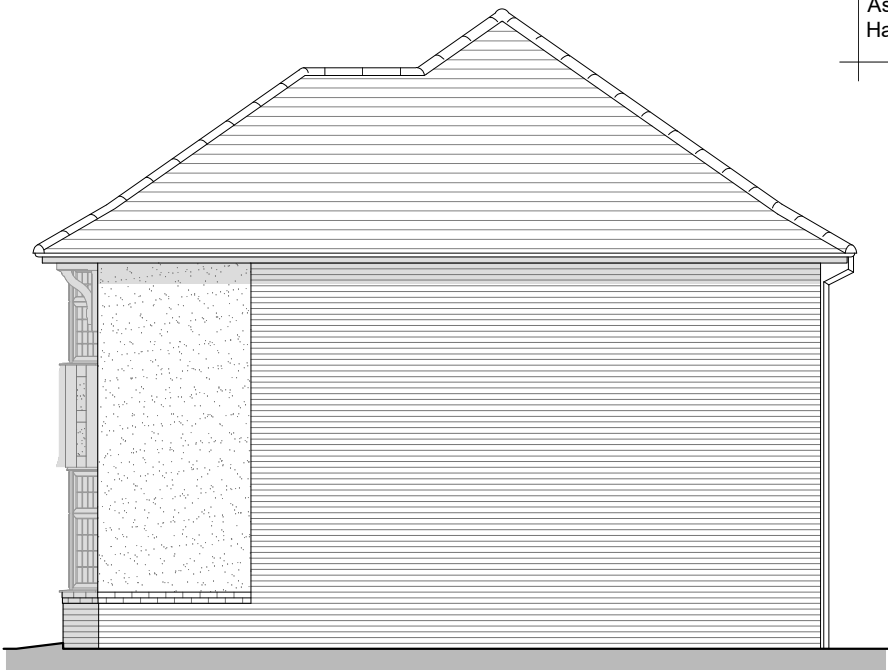

Side Elevation

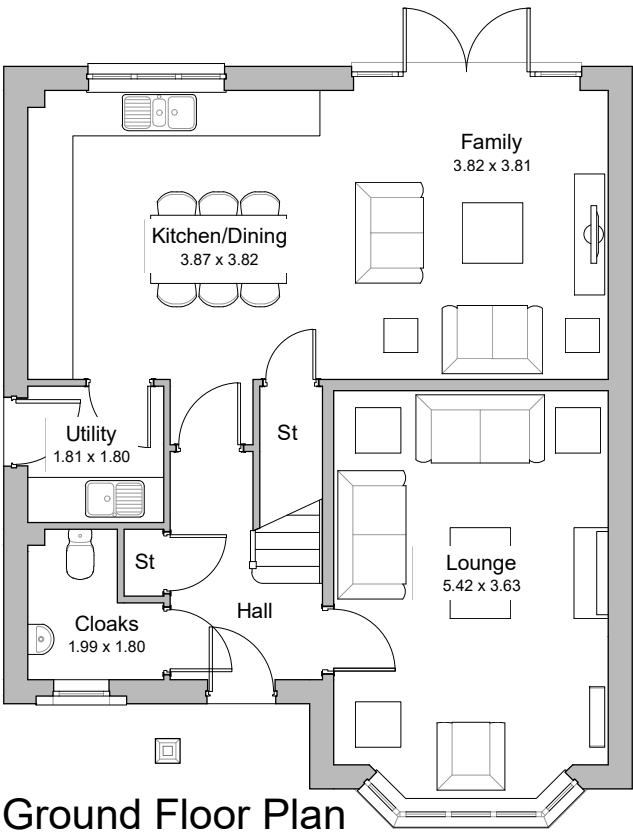

Ground Floor Plan




Rear Elevation



Side Elevation

|         |      |
|---------|------|
| Plots   |      |
| As:     | 136, |
| Handed: | 142, |

 

Scale: 1:100 at A3

Leamington  
Lifestyle<sup>(RVT)</sup>  
Heritage Collection  
F Series

1417R<sup>2</sup> 131.63m<sup>2</sup>  
Elevation Code: A1  
Date: June 2019  
EF\_LEAMQ\_DM.2\_Rev A



| REV. | DATE | REVISIONS: |
|------|------|------------|
|      |      |            |

| BY | STATUS: |
|----|---------|
|    |         |

Planning

|         |                     |          |                                                     |
|---------|---------------------|----------|-----------------------------------------------------|
| CLIENT: | Redrow Homes        | PROJECT: | Arundel Road, Angmering<br>Option 1                 |
| SCALE:  | 1:100 (A3 ORIGINAL) | DRAWING: | Leamington Lifestyle - Plans & Elevations<br>RENDER |
| DRAWN:  | RDP                 | 20232    | P220                                                |
| DATE:   | Jan 2022            |          | —                                                   |



architecture planning masterplanning

Broadmeade House, Farnham Business Park,  
Weydon Lane, Farnham, Surrey GU9 8QT.  
info@osparchitecture.com www.osparchitecture.com  
Tel: 01252 267878