


Plots
As: 27-28, 62-63,
68-69, 76-77, 120-121




Front Elevation

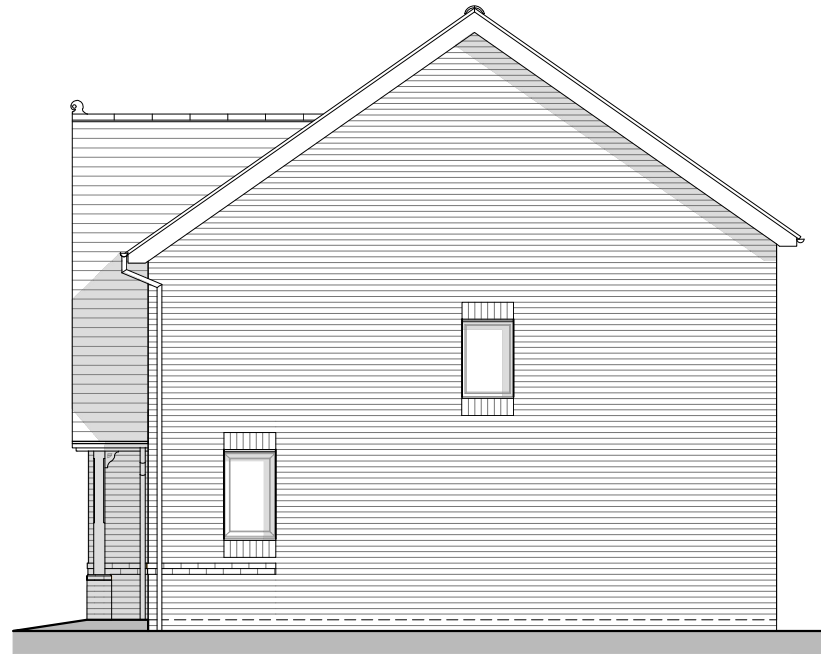

Side Elevation



Rear Elevation

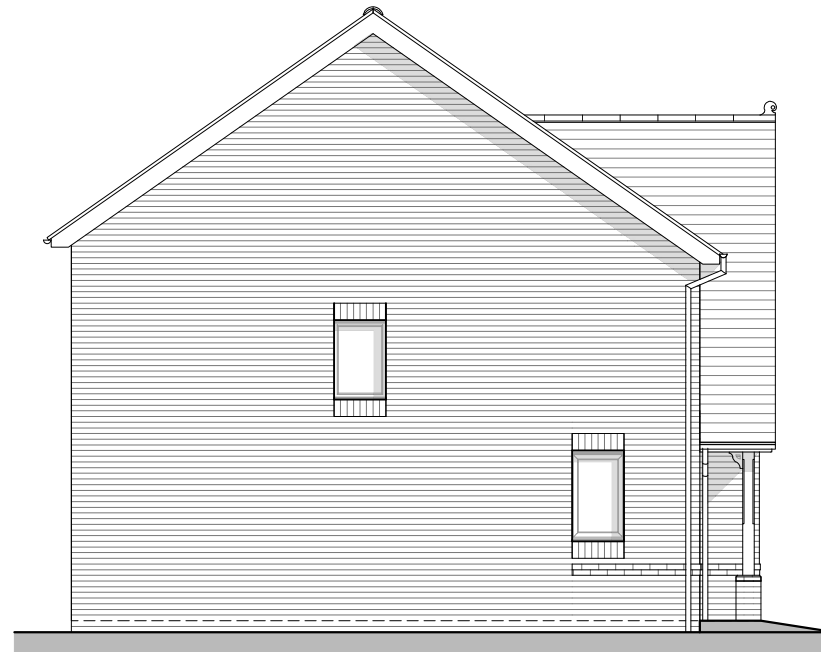

Side Elevation



Letchworth
Heritage Collection
F Series
984ft² 91.39m²
Elevation Code A1
Date: May 2019
EF_LETC_SM.5_Rev B



REV.	DATE	REVISIONS:	BY	STATUS:	CLIENT: Redrow Homes		PROJECT: Arundel Road, Angmering Option 1		 architecture planning masterplanning Broadmede House, Farnham Business Park, Weydon Lane, Farnham, Surrey GU9 8QT. info@osparchitecture.com www.osparchitecture.com Tel: 01252 267878 ©Paula Gordon Limited Company Registration No. 2678091
				Planning This drawing may be scaled or cross referenced to the scale bar for planning application purposes only. Do not scale for any other purpose, use figured dimensions only. Subject to site survey and all necessary consents. All dimensions to be checked by user and any discrepancies, errors or omissions to be reported to the Architect before work commences. This drawing is to be read in conjunction with all other relevant materials. OS Licence No. 100007327	SCALE: 1:100 (A3 ORIGINAL)		DRAWING: Letchworth - Elevations RENDER		
					DRAWN: RDP	20232	P225	—	
					DATE: Jan 2022				
© COPYRIGHT EXISTS ON THE DESIGNS AND INFORMATION SHOWN ON THIS DRAWING									