

Plots
As: 123,137,141
Handed:




Front Elevation



Side Elevation A



Rear Elevation

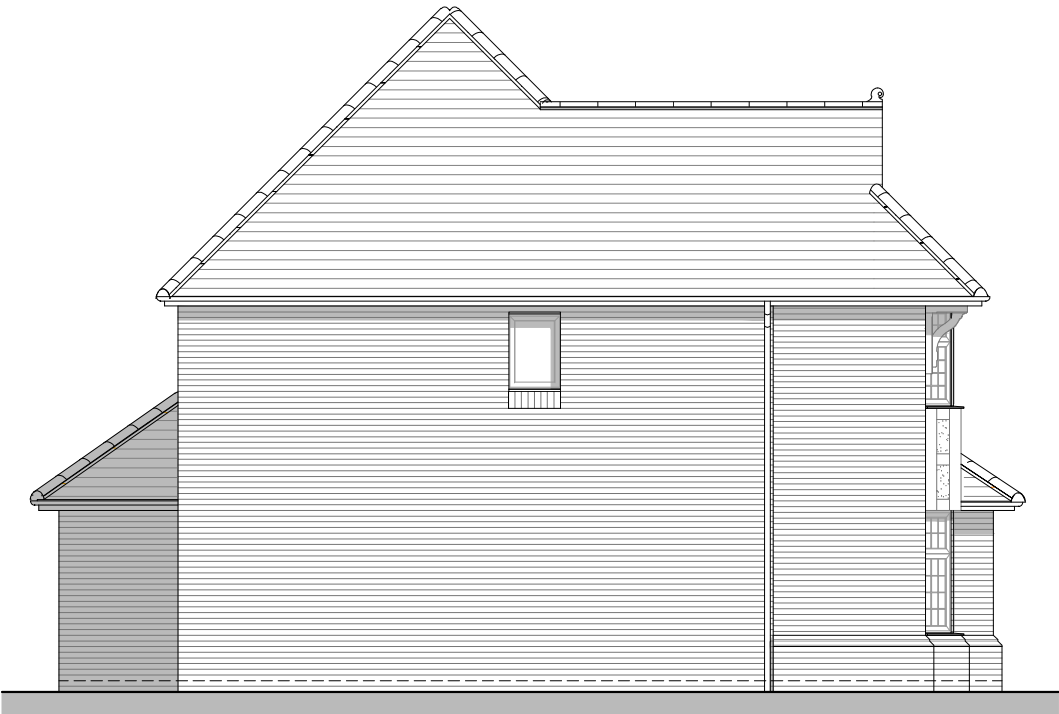

Side Elevation B



Scale: 1:100 at A3

Richmond(RVT)
Heritage Collection
F Series

2030ft 188.57m²

Elevation Code: B1

Date: May 2019

EF_RICH_DM.6

Rev A



REV.	DATE	REVISIONS:

BY	STATUS:

Planning

CLIENT:	Redrow Homes
SCALE:	1:100 (A3 ORIGINAL)
DRAWN:	RDP
DATE:	Jan 2022

PROJECT:	Arundel Road, Angmering Option 1
DRAWING:	Richmond - Elevations BRICK Type 2
P233	—



architecture planning masterplanning

Broadmede House, Farnham Business Park,
Weydon Lane, Farnham, Surrey GU9 8QT.
info@osparchitecture.com www.osparchitecture.com
Tel: 01252 267878

This drawing may be scaled or cross referenced to the scale bar for planning application purposes only. Do not scale for any other purpose, use figured dimensions only. Subject to site survey and all necessary consents. All dimensions to be checked by user and any discrepancies, errors or omissions to be reported to the Architect before work commences. This drawing is to be read in conjunction with all other relevant materials.
OS Licence No. 100007327

© COPYRIGHT EXISTS ON THE DESIGNS AND INFORMATION SHOWN ON THIS DRAWING