


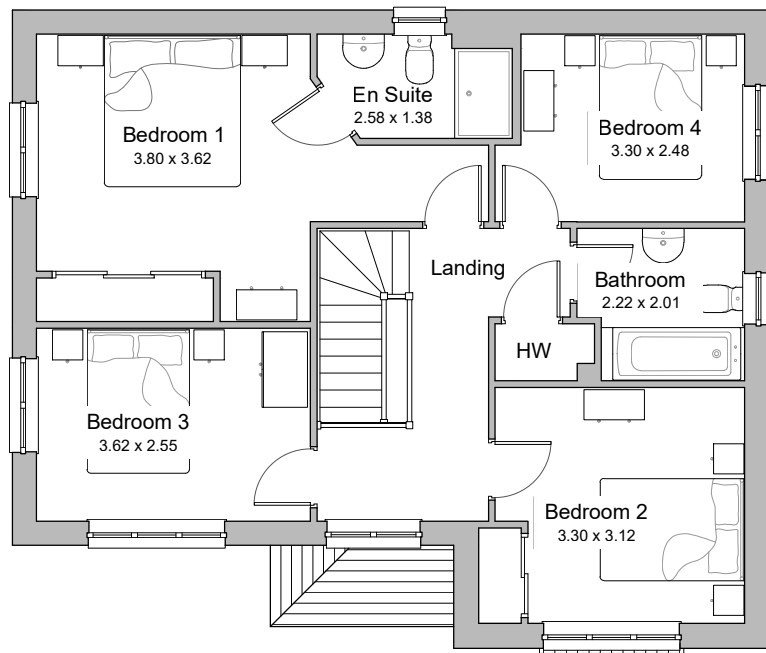

First Floor Plan




Front Elevation



Side Elevation

Plots
As: 6, 134
Handed: 83, 155

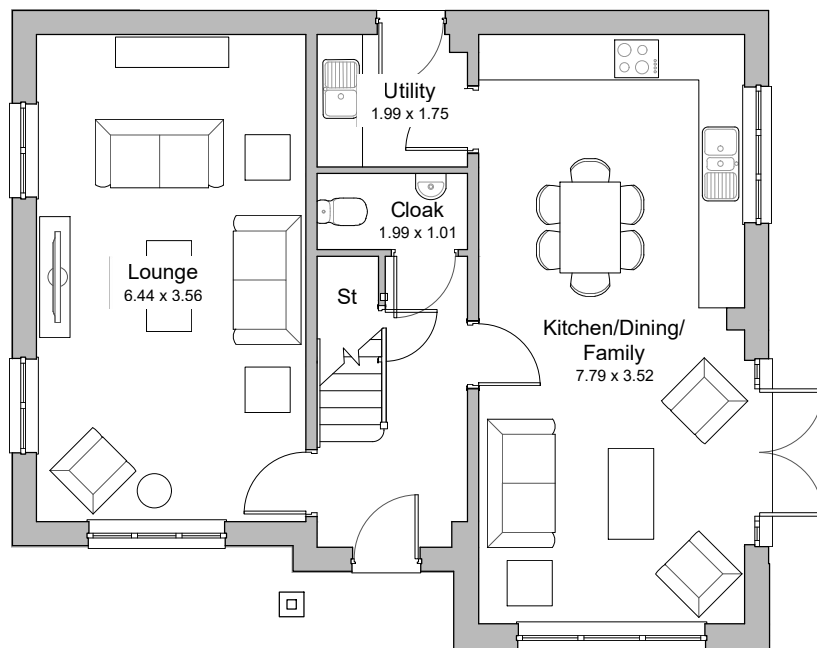


Ground Floor Plan



Rear Elevation



Side Elevation

 

Shaftesbury
Heritage Collection
F Series
1427ft² 132.55m²
Elevation Code: A1
Date: Feb 2020
EF_SHAF_DM.8



REV.	DATE	REVISIONS:	BY	STATUS:	CLIENT:	PROJECT:	DRAWING:		
					Redrow Homes	Arundel Road, Angmering Option 1			
					SCALE: 1:100 (A3 ORIGINAL)	DRAWING: Shaftesbury - Plans & Elevations RENDER			
					DRAWN: RDP	20232	P235	—	
					DATE: Jan 2022				

© COPYRIGHT EXISTS ON THE DESIGNS AND INFORMATION SHOWN ON THIS DRAWING

This drawing may be scaled or cross referenced to the scale bar for planning application purposes only. Do not scale for any other purpose, use figured dimensions only. Subject to site survey and all necessary consents. All dimensions to be checked by user and any discrepancies, errors or omissions to be reported to the Architect before work commences. This drawing is to be read in conjunction with all other relevant materials.

OS Licence No. 100007327

architecture planning masterplanning

Broadmeade House, Farnham Business Park,
Weydon Lane, Farnham, Surrey GU9 8QT.
info@osparchitecture.com www.osparchitecture.com
Tel: 01252 267878