



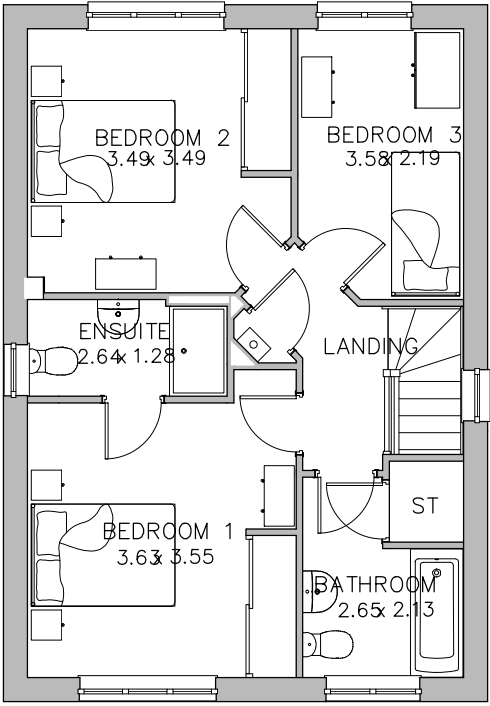


First Floor Plan



Front Elevation

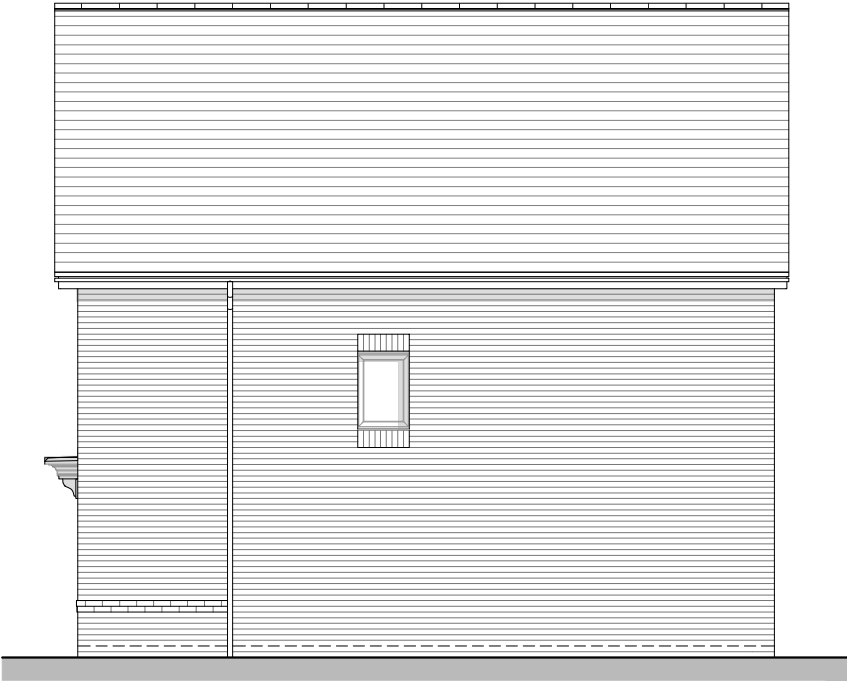


Side Elevation

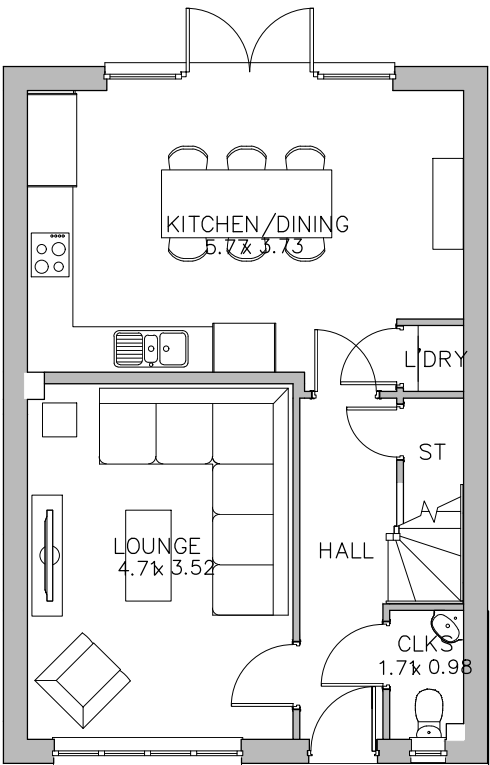

Ground Floor Plan




Rear Elevation

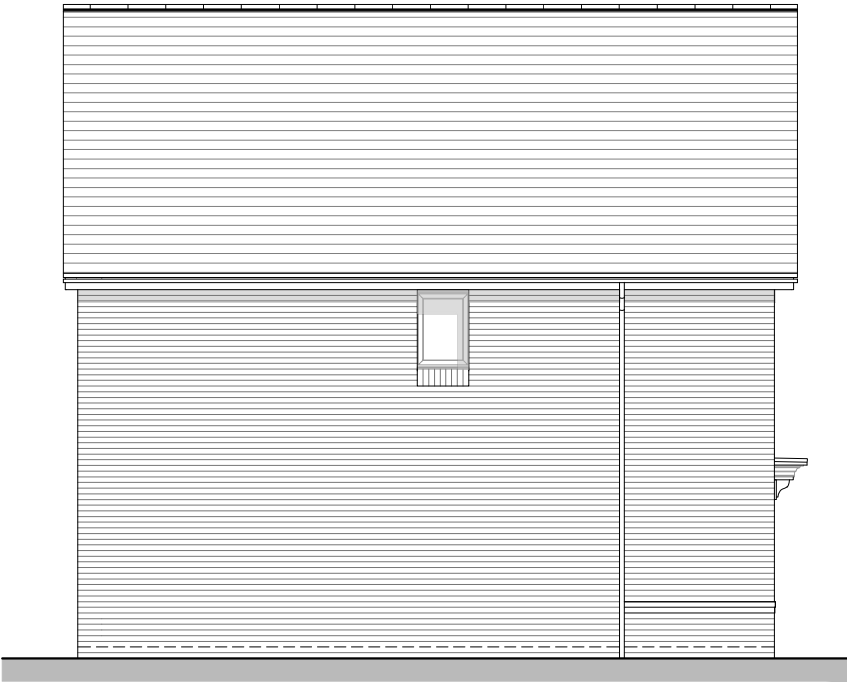

Rear Elevation

Plots
As:
Handed: 45, 84, 86

 

Warwick
Heritage Collection
F Series
1081ft² 100.41m²



REV.	DATE	REVISIONS:	BY	STATUS:	CLIENT: Redrow Homes		PROJECT: Arundel Road, Angmering Option 1		 architecture planning masterplanning Broadmede House, Farnham Business Park, Weydon Lane, Farnham, Surrey GU9 8QT. info@osparchitecture.com www.osparchitecture.com Tel: 01252 267878
Planning					SCALE: 1:100 (A3 ORIGINAL)		DRAWING: Warwick - Plans & Elevations BRICK Type 1		
					DRAWN: RDP DATE: Jan 2022		20232 P238 —		
© COPYRIGHT EXISTS ON THE DESIGNS AND INFORMATION SHOWN ON THIS DRAWING					This drawing may be scaled or cross referenced to the scale bar for planning application purposes only. Do not scale for any other purpose, use figured dimensions only. Subject to site survey and all necessary consents. All dimensions to be checked by user and any discrepancies, errors or omissions to be reported to the Architect before work commences. This drawing is to be read in conjunction with all other relevant materials. OS Licence No. 100007327				