



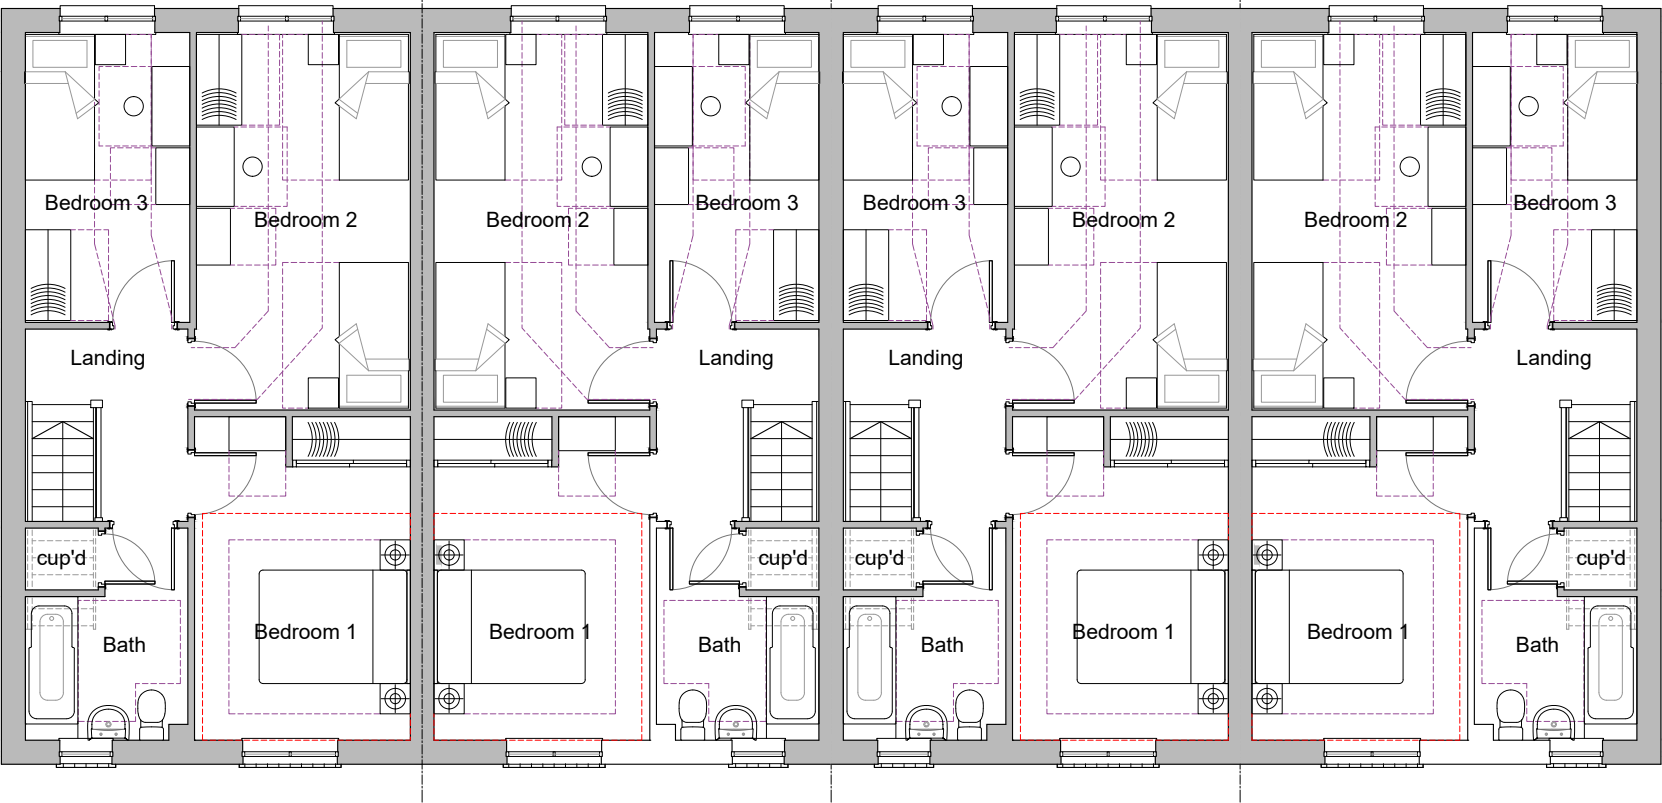


First Floor Plan

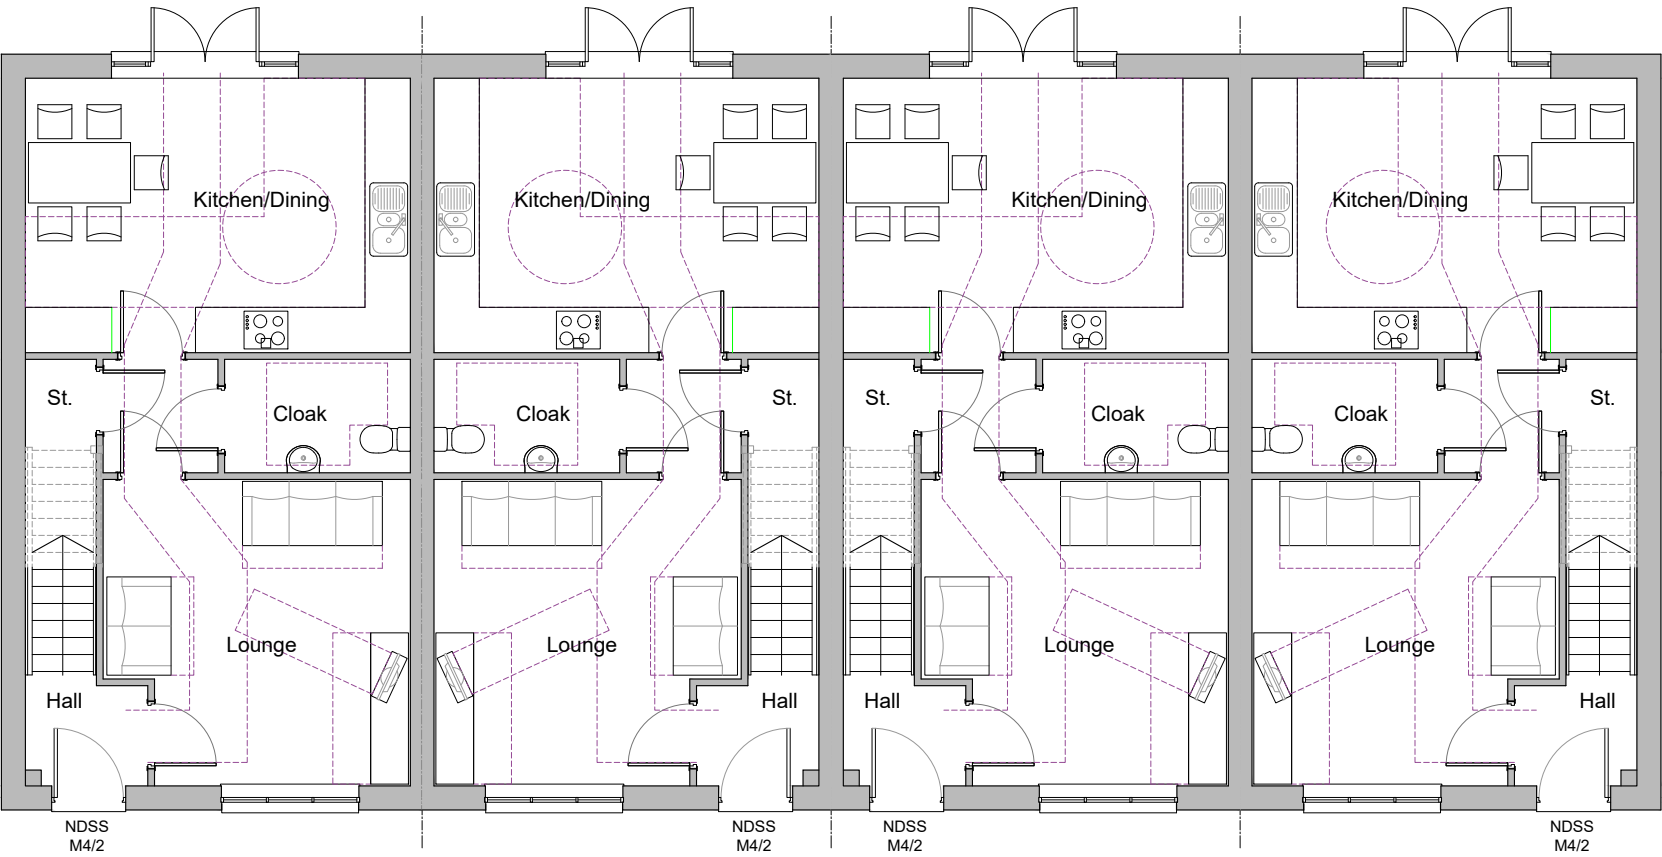

Ground Floor Plan

Plots
As: 31-34
Handed:

 

Dart Four Block
Heritage Collection
F Series
1028ft* 95.3m²



REV.	DATE	REVISIONS:

BY	STATUS:

Planning

CLIENT:	Redrow Homes	PROJECT:	Arundel Road, Angmering Option 1
SCALE:	1:100 (A3 ORIGINAL)	DRAWING:	Dart Four Block - Floor Plans
DRAWN:	RDP	20232	P243
DATE:	Jan 2022		—



architecture planning masterplanning

Broadmeade House, Farnham Business Park,
Weydon Lane, Farnham, Surrey GU9 8QT.
info@osparchitecture.com · www.osparchitecture.com
Tel: 01252 267878