



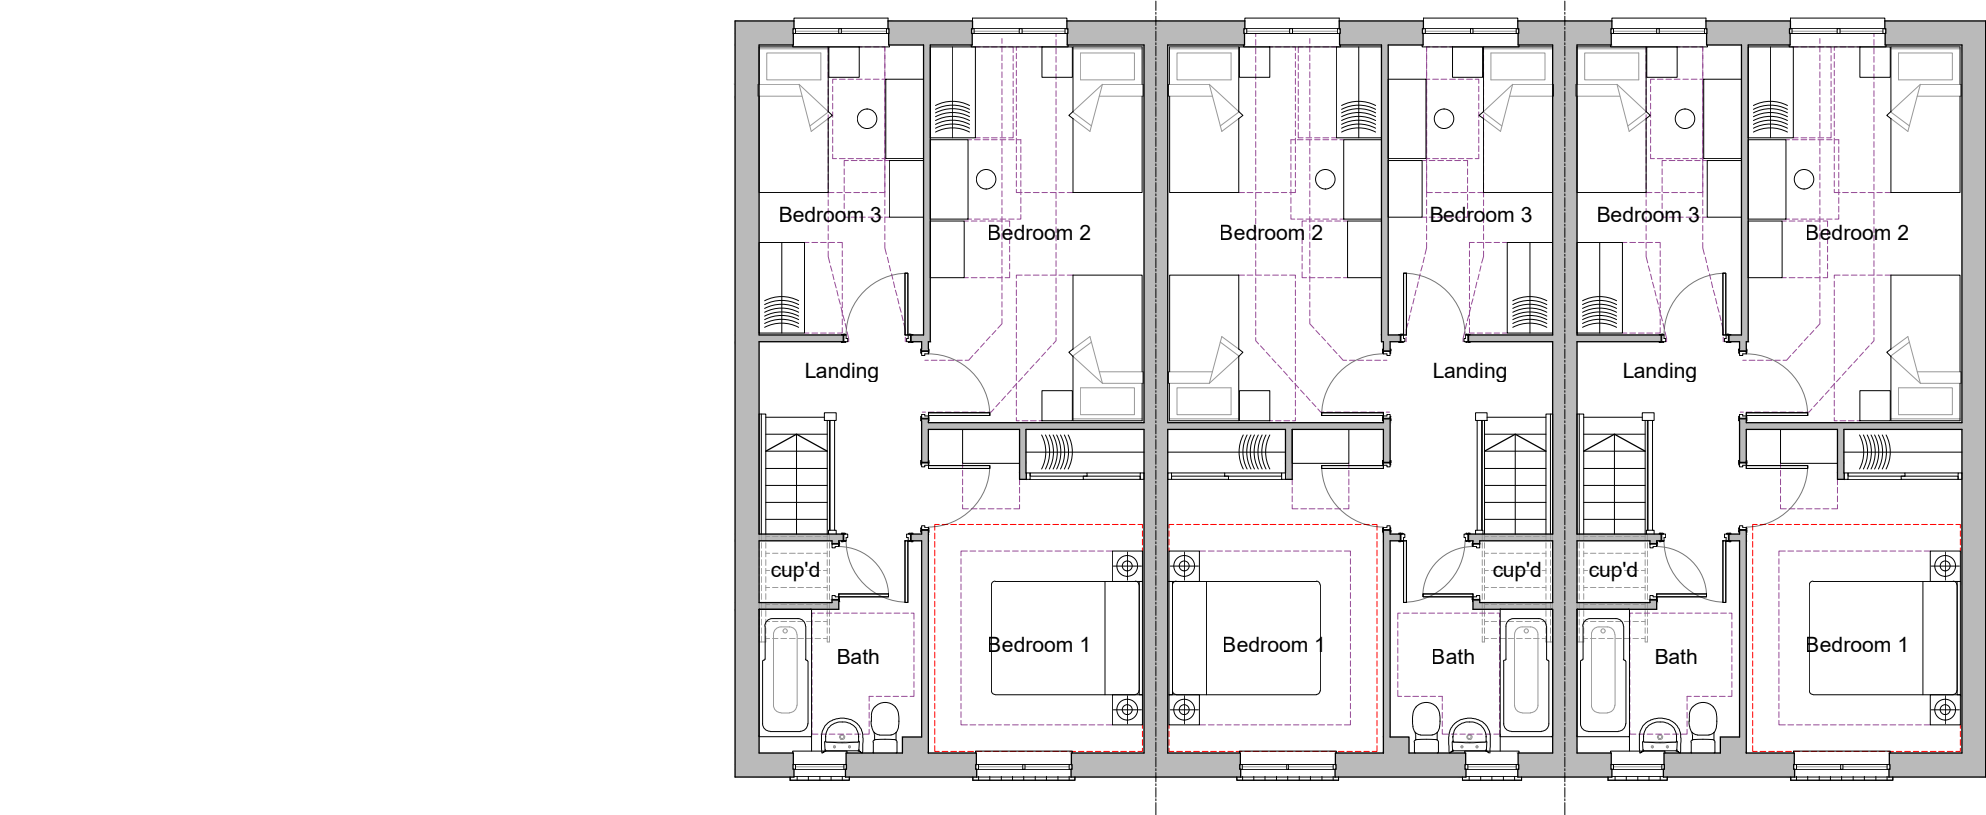

First Floor Plan

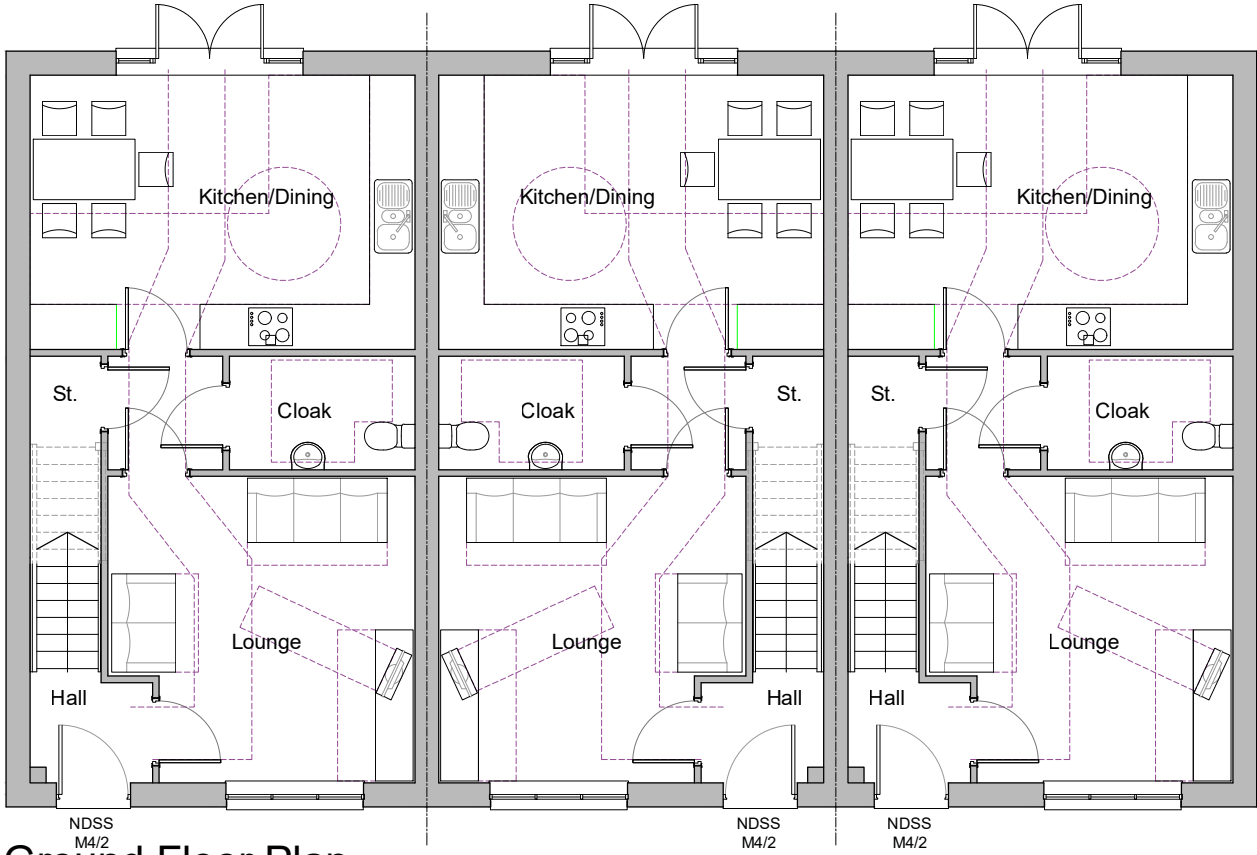

Ground Floor Plan

Plots
As: 96-98
Handed:



Dart Three Block
Heritage Collection
F Series
1026ft* 95.3m*



REV.	DATE	REVISIONS:	BY	STATUS:	CLIENT: Redrow Homes		PROJECT: Arundel Road, Angmering Option 1		 architecture planning masterplanning Broadmede House, Farnham Business Park, Weydon Lane, Farnham, Surrey GU9 8QT. info@osparchitecture.com www.osparchitecture.com Tel: 01252 267878 © OSP Architecture Limited Company Registration No. 2078910
				Planning	SCALE: 1:100 (A3 ORIGINAL)		DRAWING: Dart Three Block - Floor Plans		
					DRAWN: RDP	20232	P245	—	
					DATE: Jan 2022				
© COPYRIGHT EXISTS ON THE DESIGNS AND INFORMATION SHOWN ON THIS DRAWING				This drawing may be scaled or cross referenced to the scale bar for planning application purposes only. Do not scale for any other purpose, use figured dimensions only. Subject to site survey and all necessary consents. All dimensions to be checked by user and any discrepancies, errors or omissions to be reported to the Architect before work commences. This drawing is to be read in conjunction with all other relevant materials. OS Licence No. 100007327					