



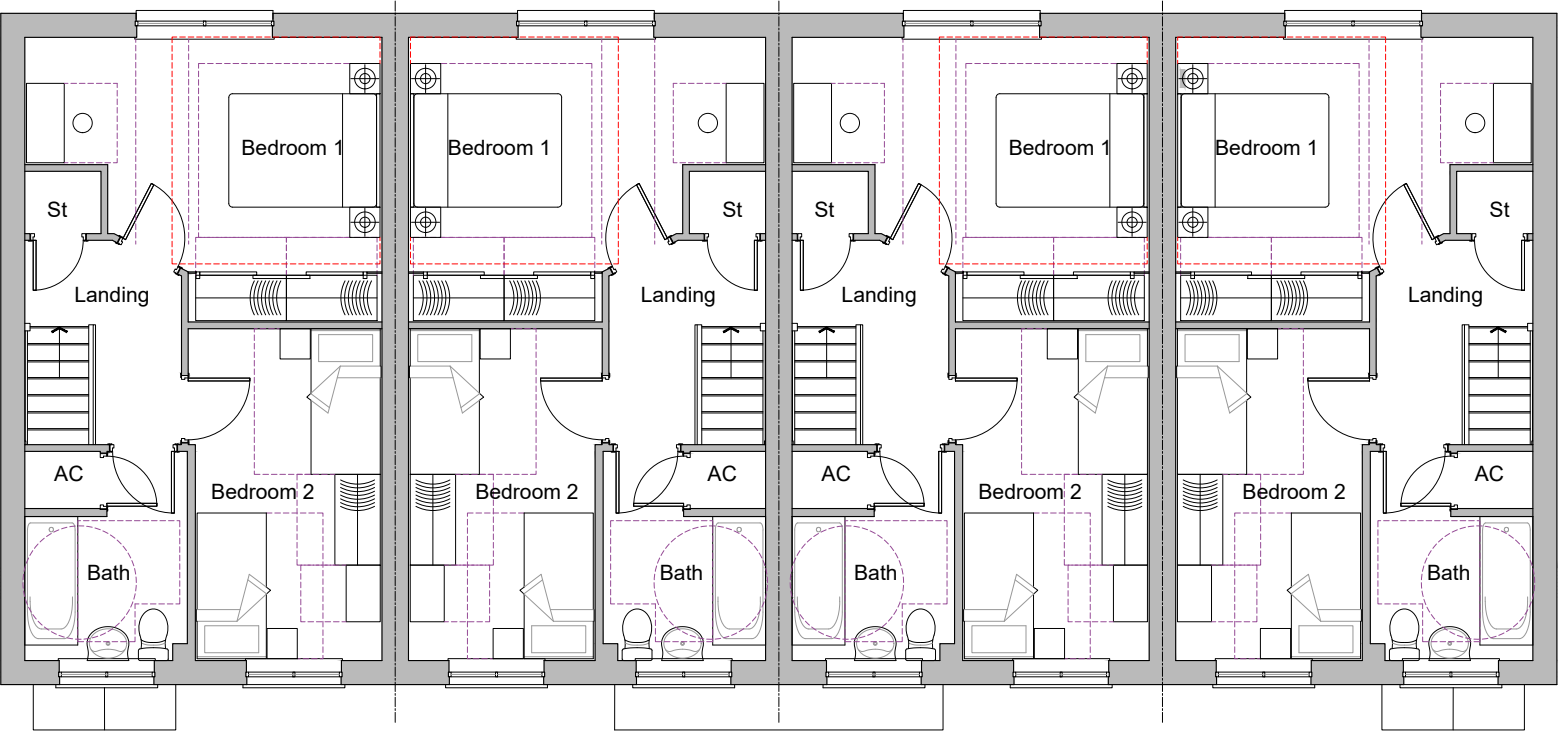


First Floor Plan

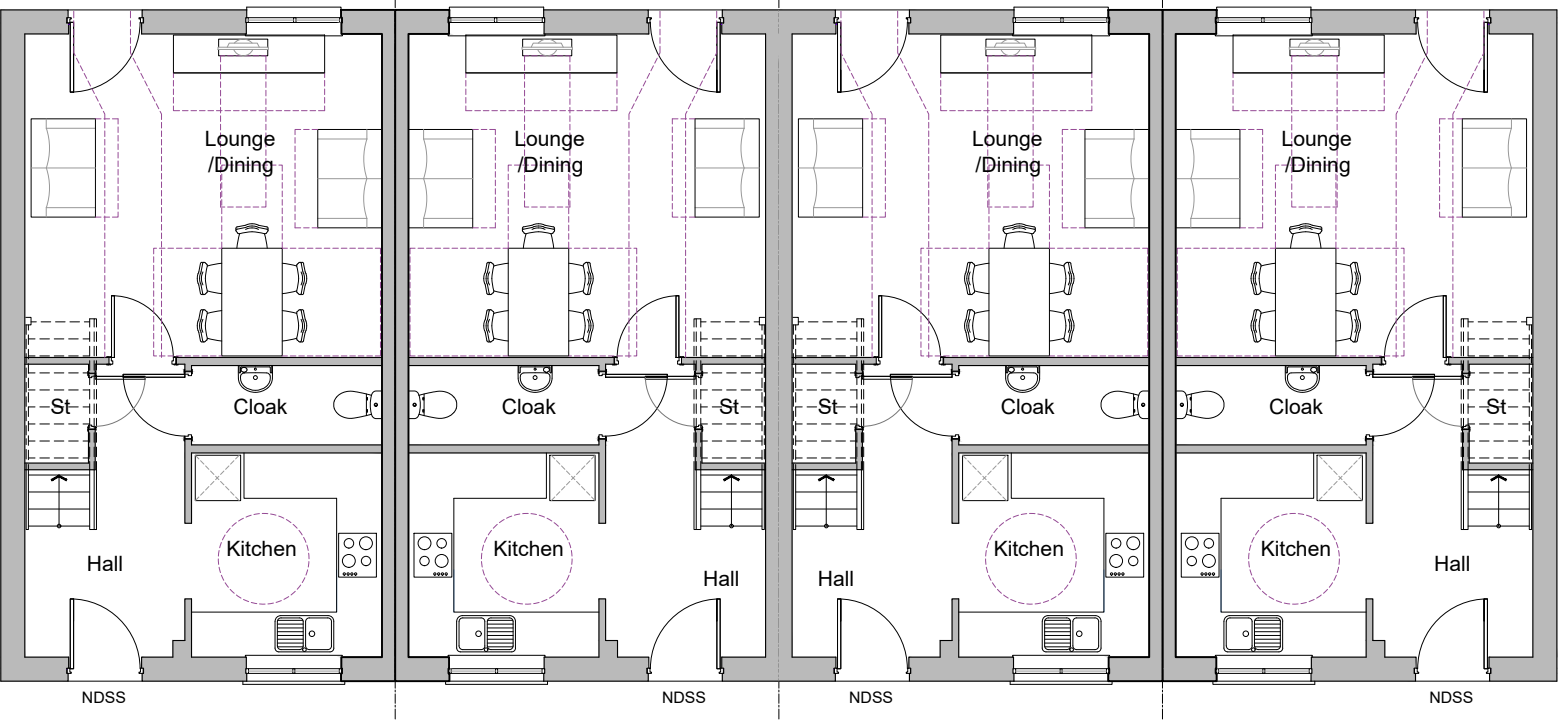

Ground Floor Plan

Plots
As: 55-58, 110-113
Handed:

Tavy
Heritage Collection
F Series
Tavy - 852ft² 79.2m²

 

REV.	DATE	REVISIONS:	BY	STATUS:

Planning

CLIENT:	Redrow Homes	PROJECT:	Arundel Road, Angmering Option1
SCALE:	1:100 (A3 ORIGINAL)	DRAWING:	Tavy Four Block - Floor Plans
DRAWN:	RDP	20232	P249
DATE:	Jan 2022		—



architecture planning masterplanning

Broadmede House, Farnham Business Park,
Weydon Lane, Farnham, Surrey GU9 8QT.
info@osparchitecture.com · www.osparchitecture.com
Tel: 01252 267878