



Plots  
As: 21-26  
Handed:

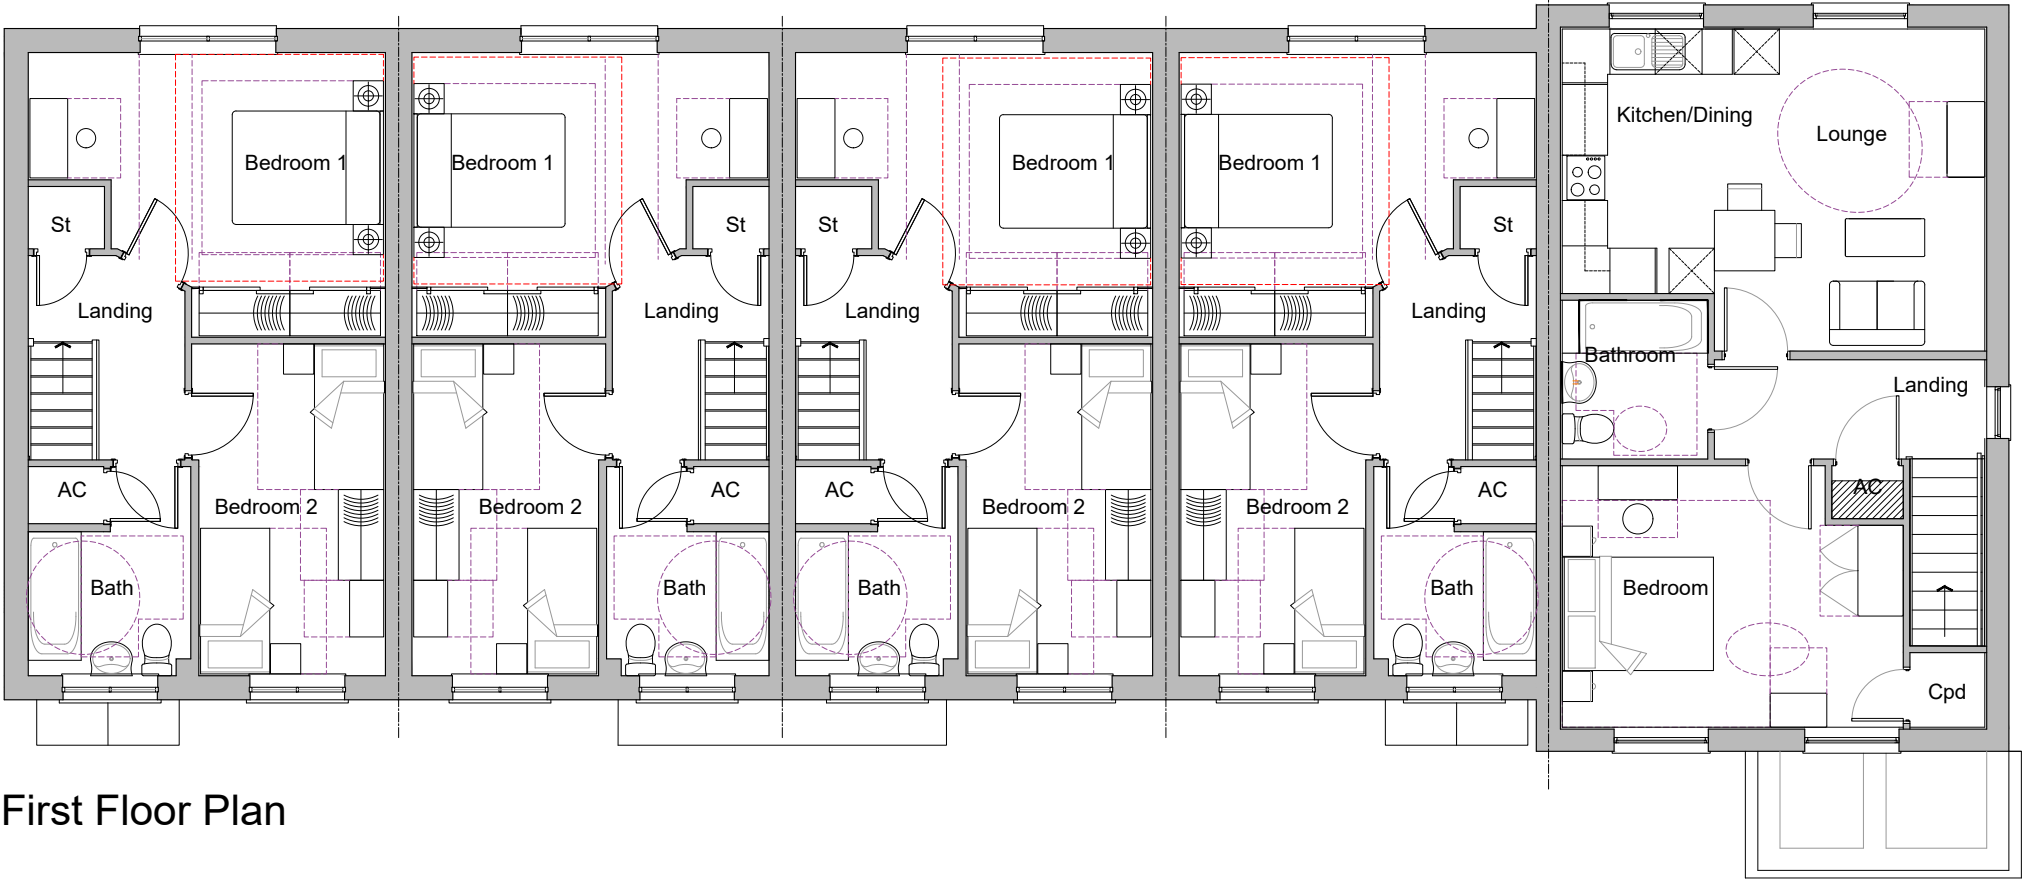

First Floor Plan

Leadon / Tavy  
Heritage Collection  
F Series

Leadon FF - 575R<sup>2</sup> 53.4m<sup>2</sup>  
Tavy - 852R<sup>2</sup> 79.2m<sup>2</sup>

 

| REV. | DATE | REVISIONS: | BY | STATUS:  |
|------|------|------------|----|----------|
|      |      |            |    | Planning |

© COPYRIGHT EXISTS ON THE DESIGNS AND INFORMATION SHOWN ON THIS DRAWING

This drawing may be scaled or cross referenced to the scale bar for planning application purposes only. Do not scale for any other purpose, use figured dimensions only. Subject to site survey and all necessary consents. All dimensions to be checked by user and any discrepancies, errors or omissions to be reported to the Architect before work commences. This drawing is to be read in conjunction with all other relevant materials.  
OS Licence No. 100007327

|         |                     |          |                                                 |
|---------|---------------------|----------|-------------------------------------------------|
| CLIENT: | Redrow Homes        | PROJECT: | Arundel Road, Angmering<br>Option 1             |
| SCALE:  | 1:100 (A3 ORIGINAL) | DRAWING: | Leadon & Tavy - First Floor Plan<br>Plots 21-26 |
| DRAWN:  | RDP                 | 20232    | P255                                            |
| DATE:   | Jan 2022            |          | —                                               |



architecture planning masterplanning

Broadmede House, Farnham Business Park,  
Weydon Lane, Farnham, Surrey GU9 8QT.  
info@osparchitecture.com · www.osparchitecture.com  
Tel: 01252 267878

OS Licence No. 100007327