

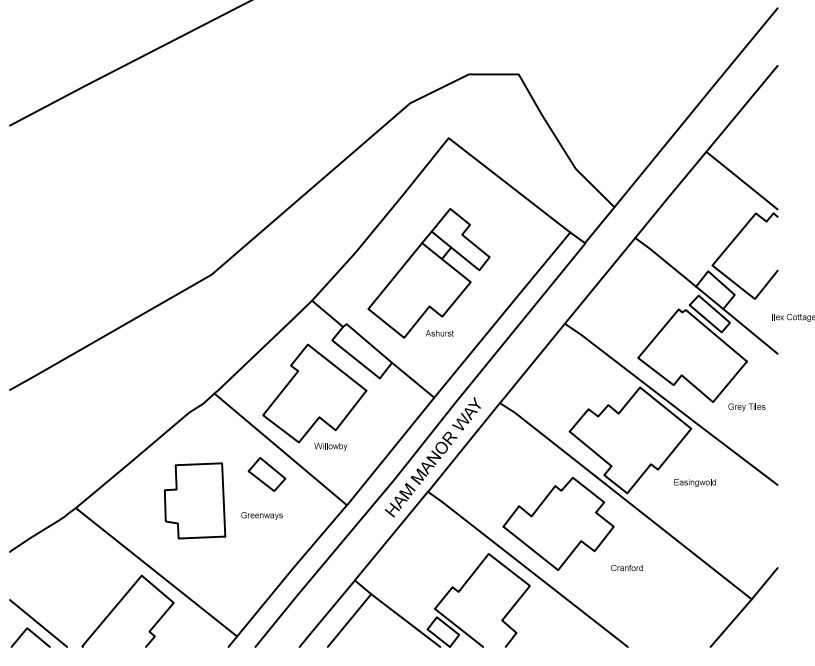


EXISTING

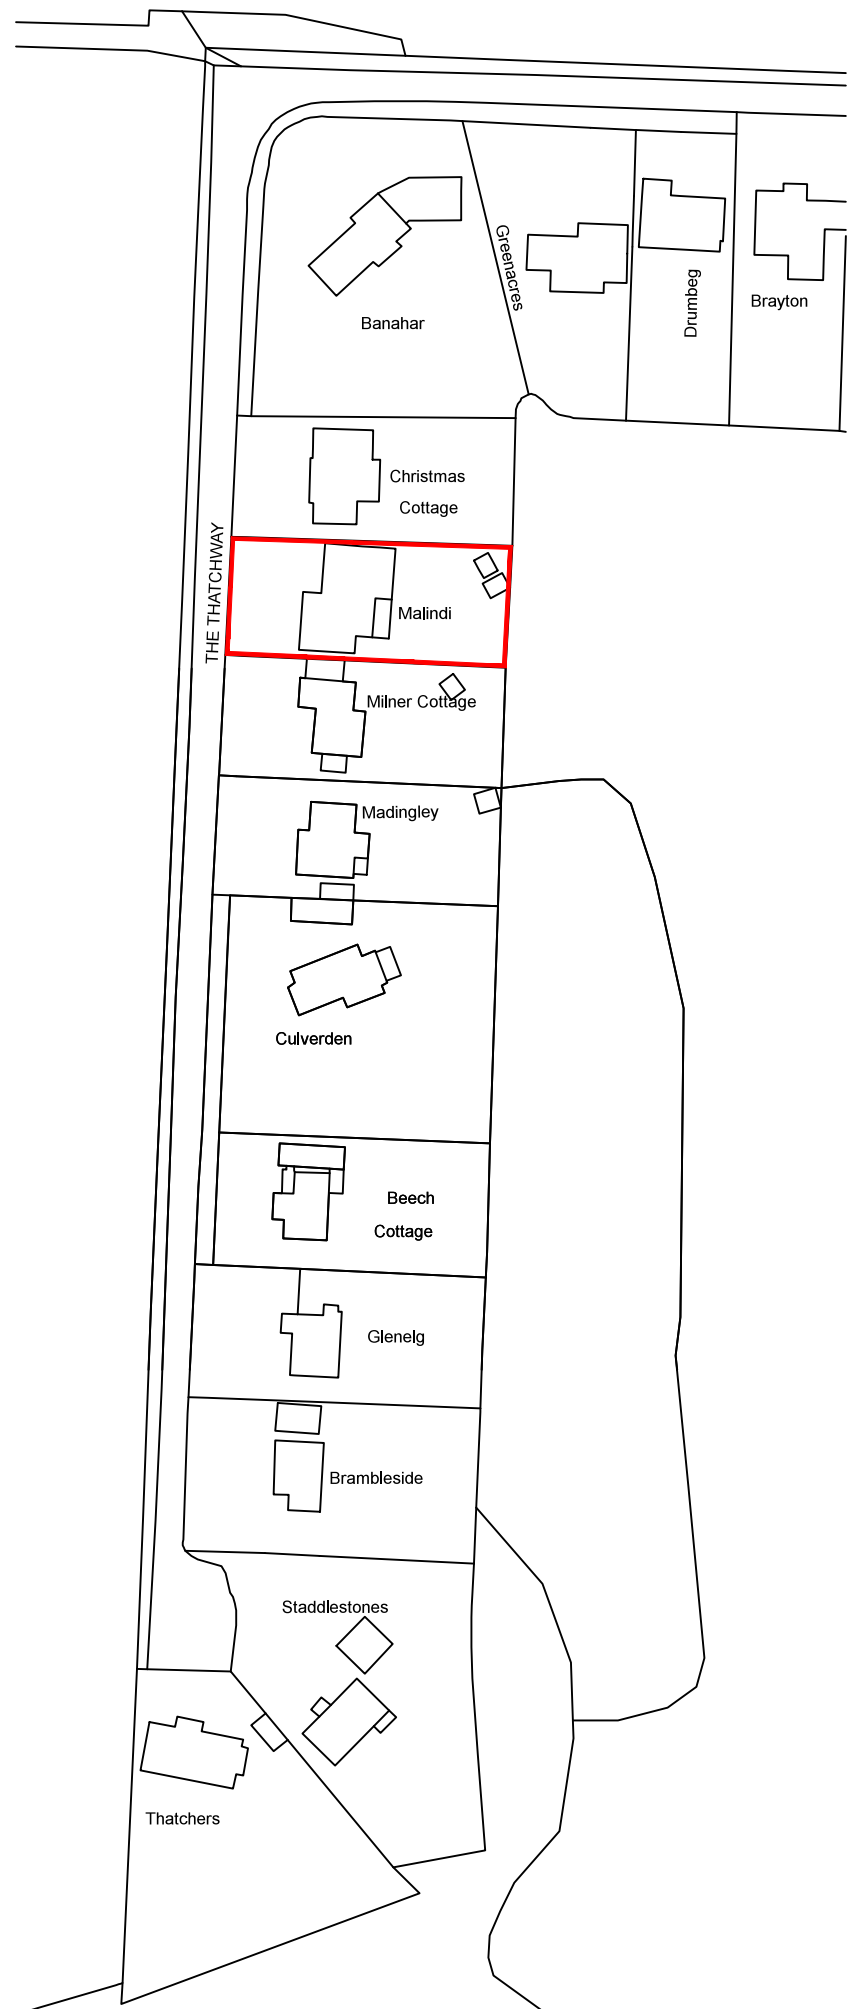


Ordnance Survey (c) Crown Copyright 2016. All rights reserved. Licence number 100022432

Site Location Plan (1:1250)

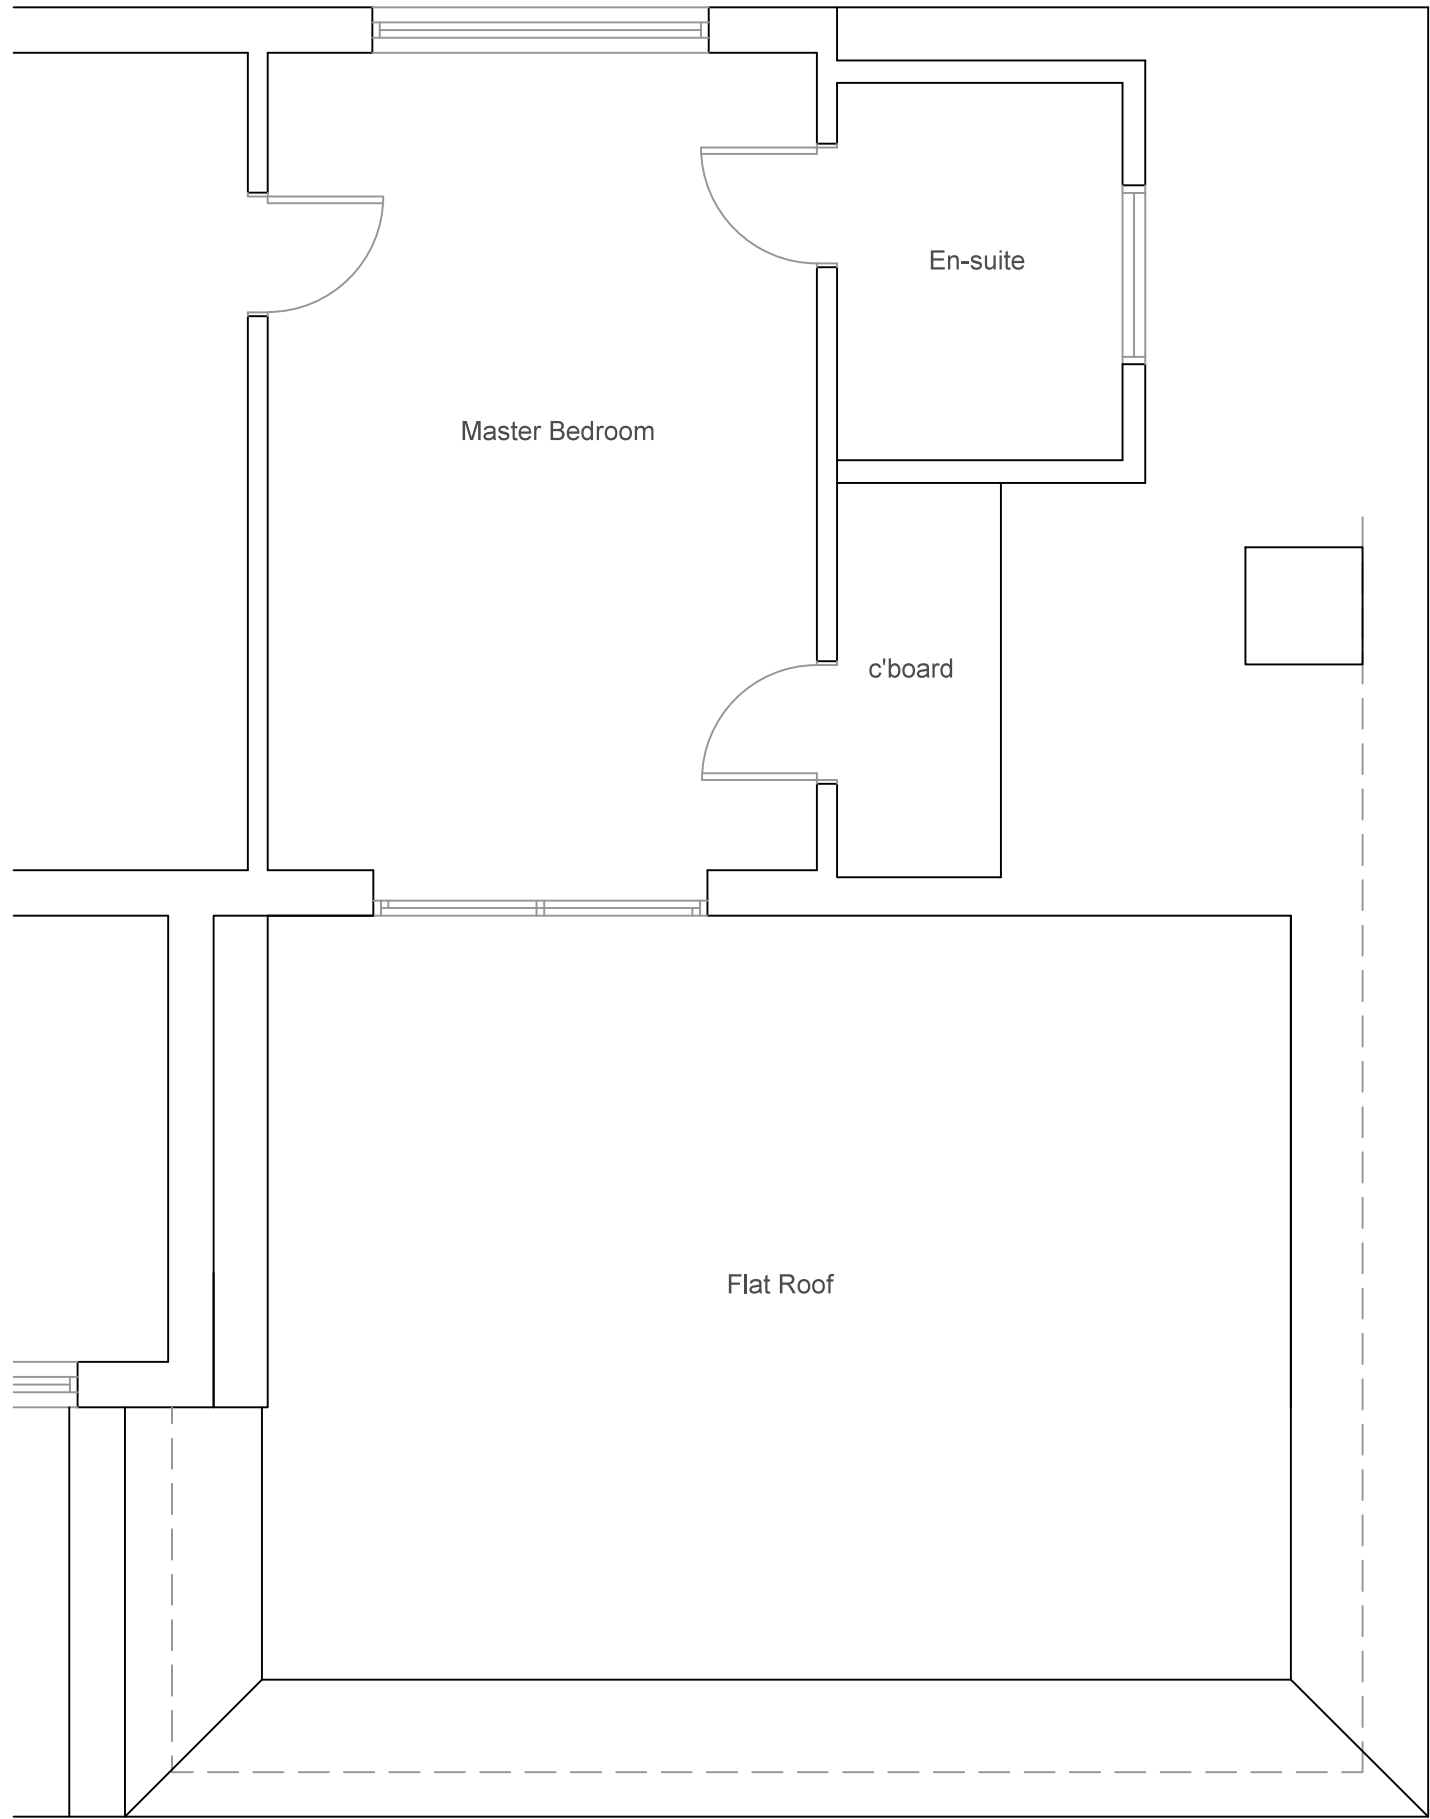


First Floor Plan

Plans (1:50)

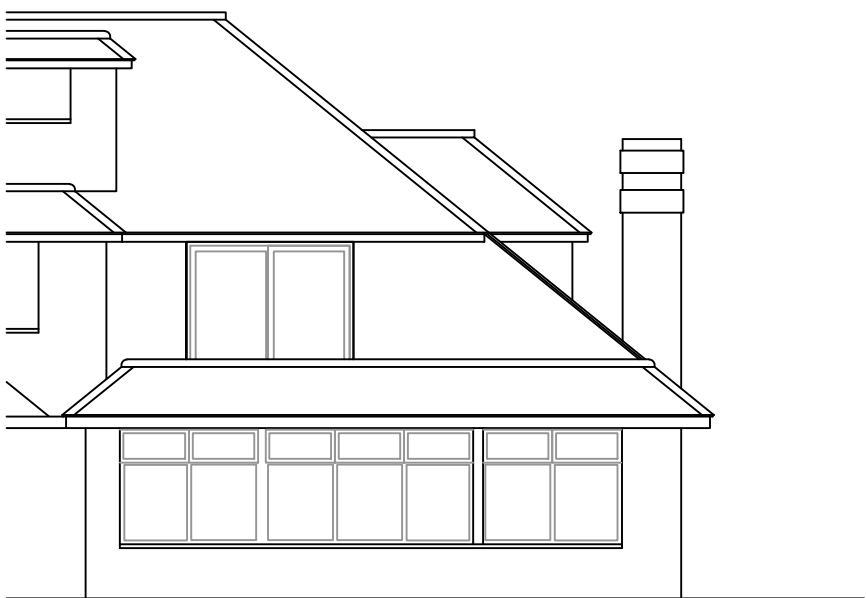


Rear Elevation (east)

Elevations (1:100)

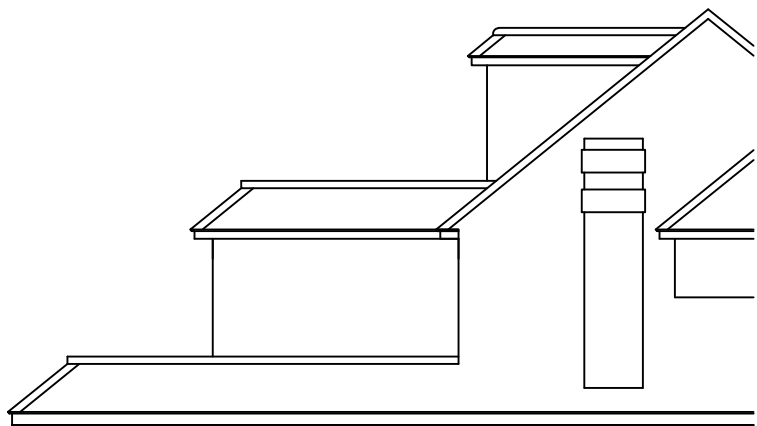


Side Elevation (north)

PROPOSED

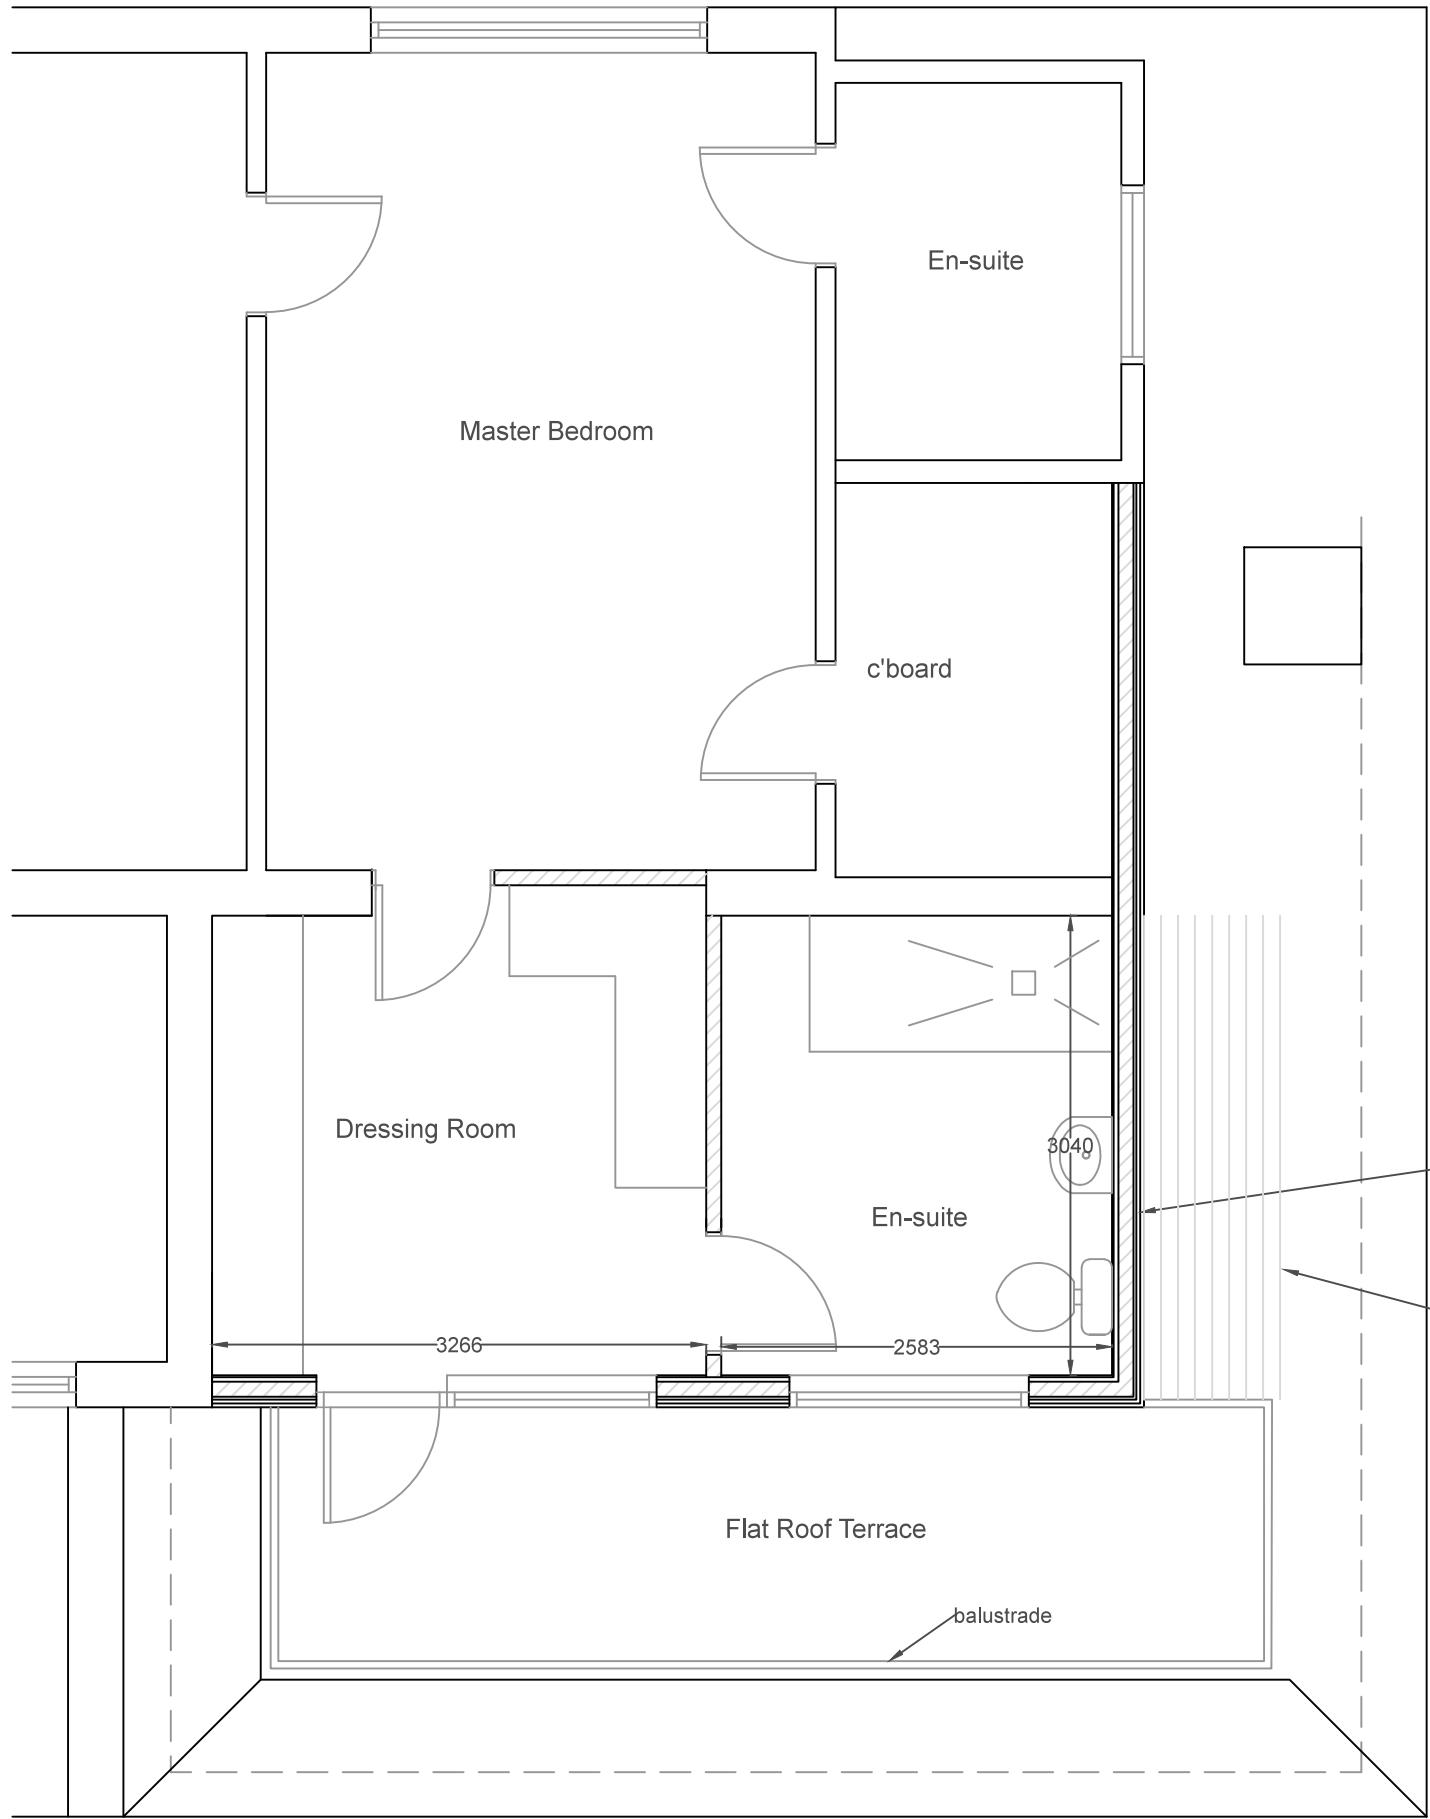


First Floor Plan

Plans (1:50)

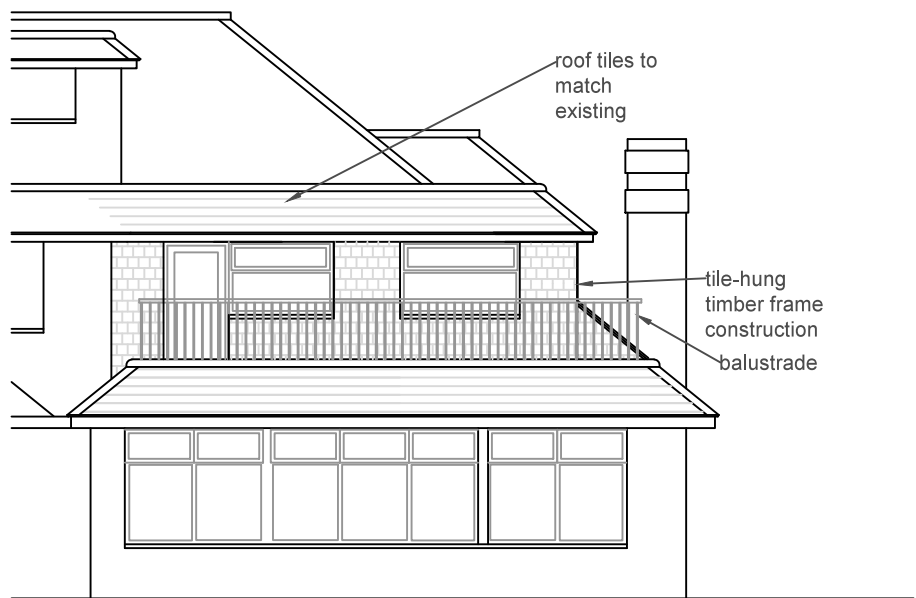


Rear Elevation (east)

Elevations (1:100)

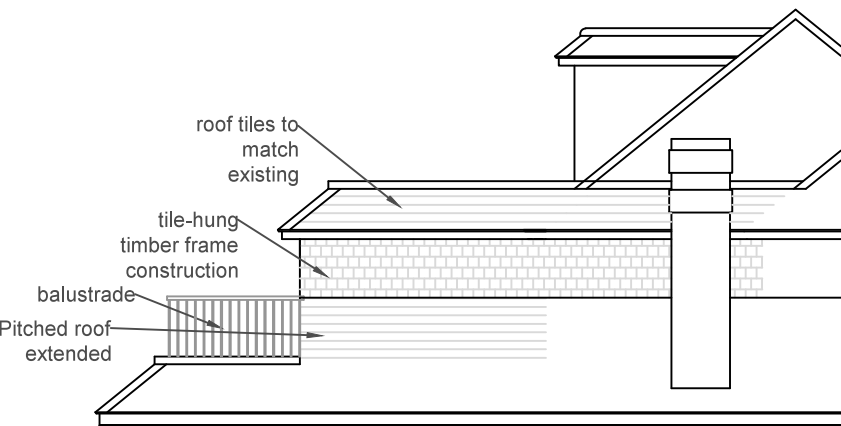

Side Elevation (north)

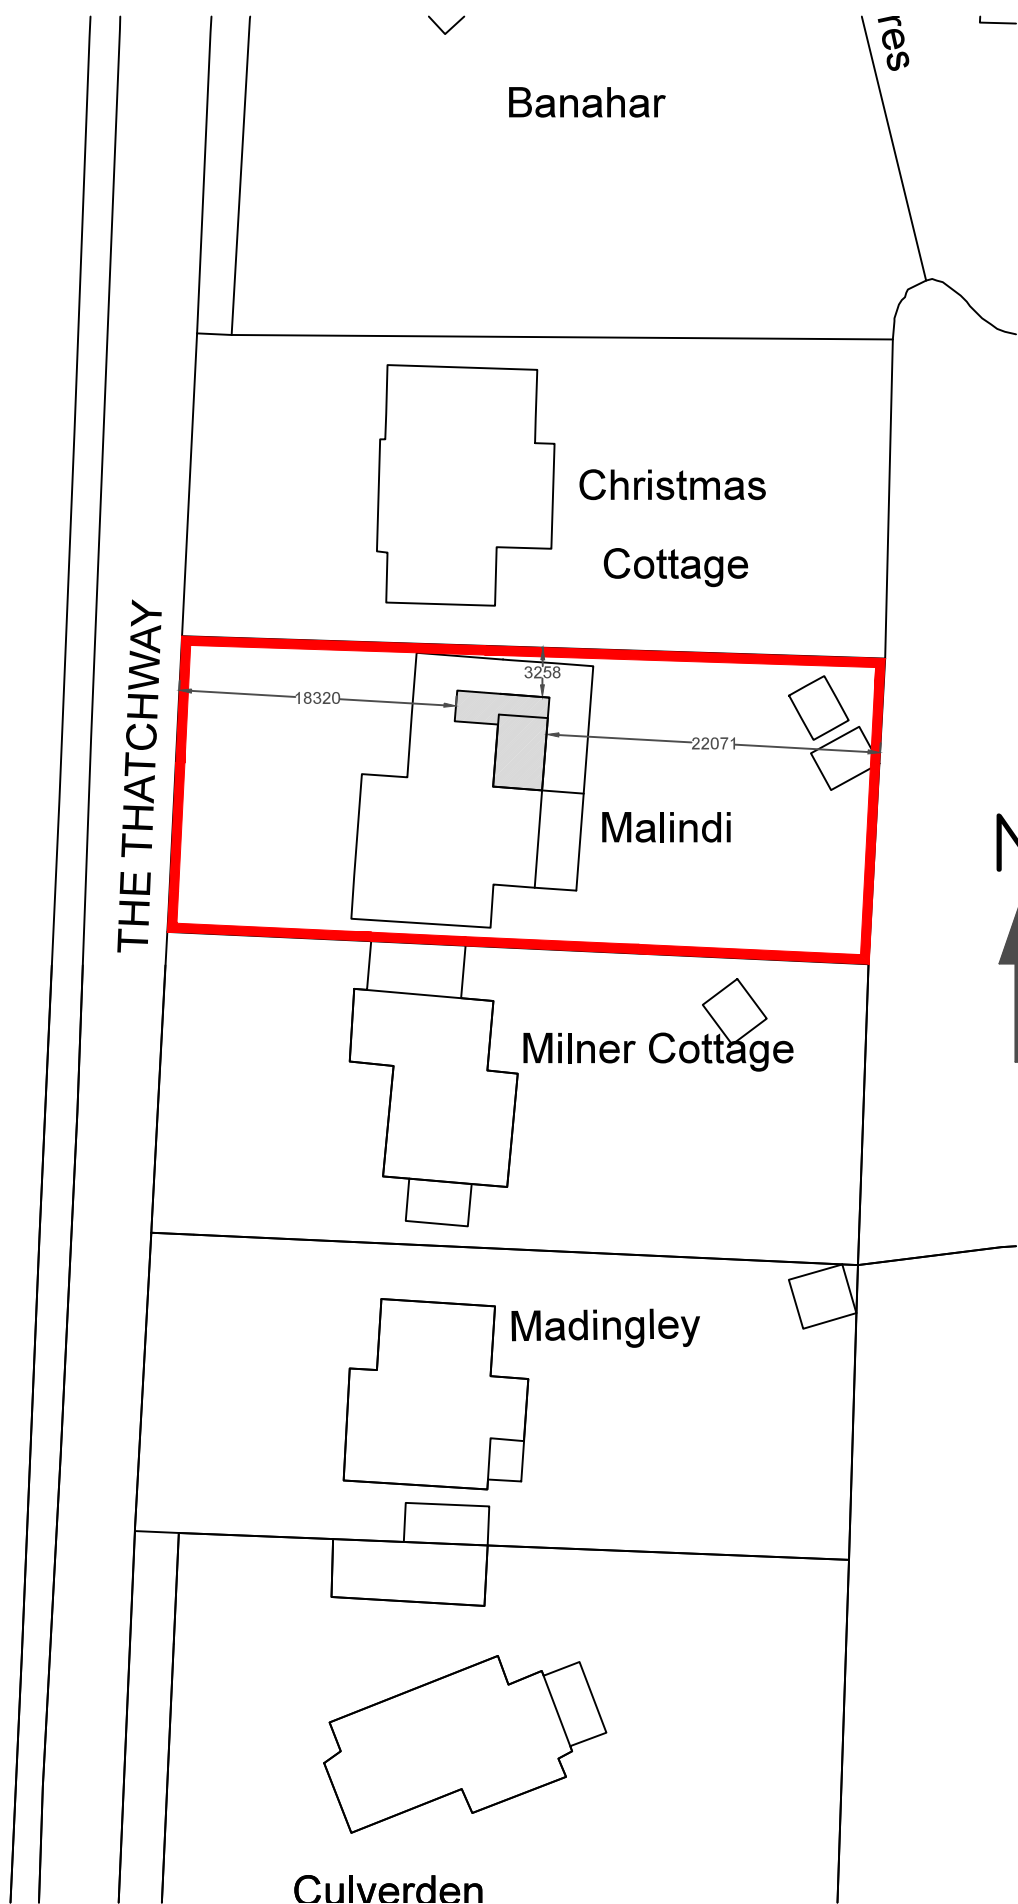

Site Block Plan (1:500)

Revisions		
Rev	Description	By
b	Client Amendments	LW
a	Client Amendments	LW
All dimensions to be checked on site prior to commencement of work, except for planning purposes. This drawing is the copyright of Inspired Design Studio Ltd. and may not be copied, altered or reproduced in any way without written authority.		
Client: Mr and Mrs Mahon		
Project Address: Malindi The Thatchway Angmering BN16 4HJ		
Drawing Title: Existing and Proposed Floor Plans and Elevations, Site Location Plan and Site Block Plan		
Drawing Number: 1118.01.b		
Scale: As stated printed @ A1		
Date: 23/09/2017		