



NORTH ELEVATION

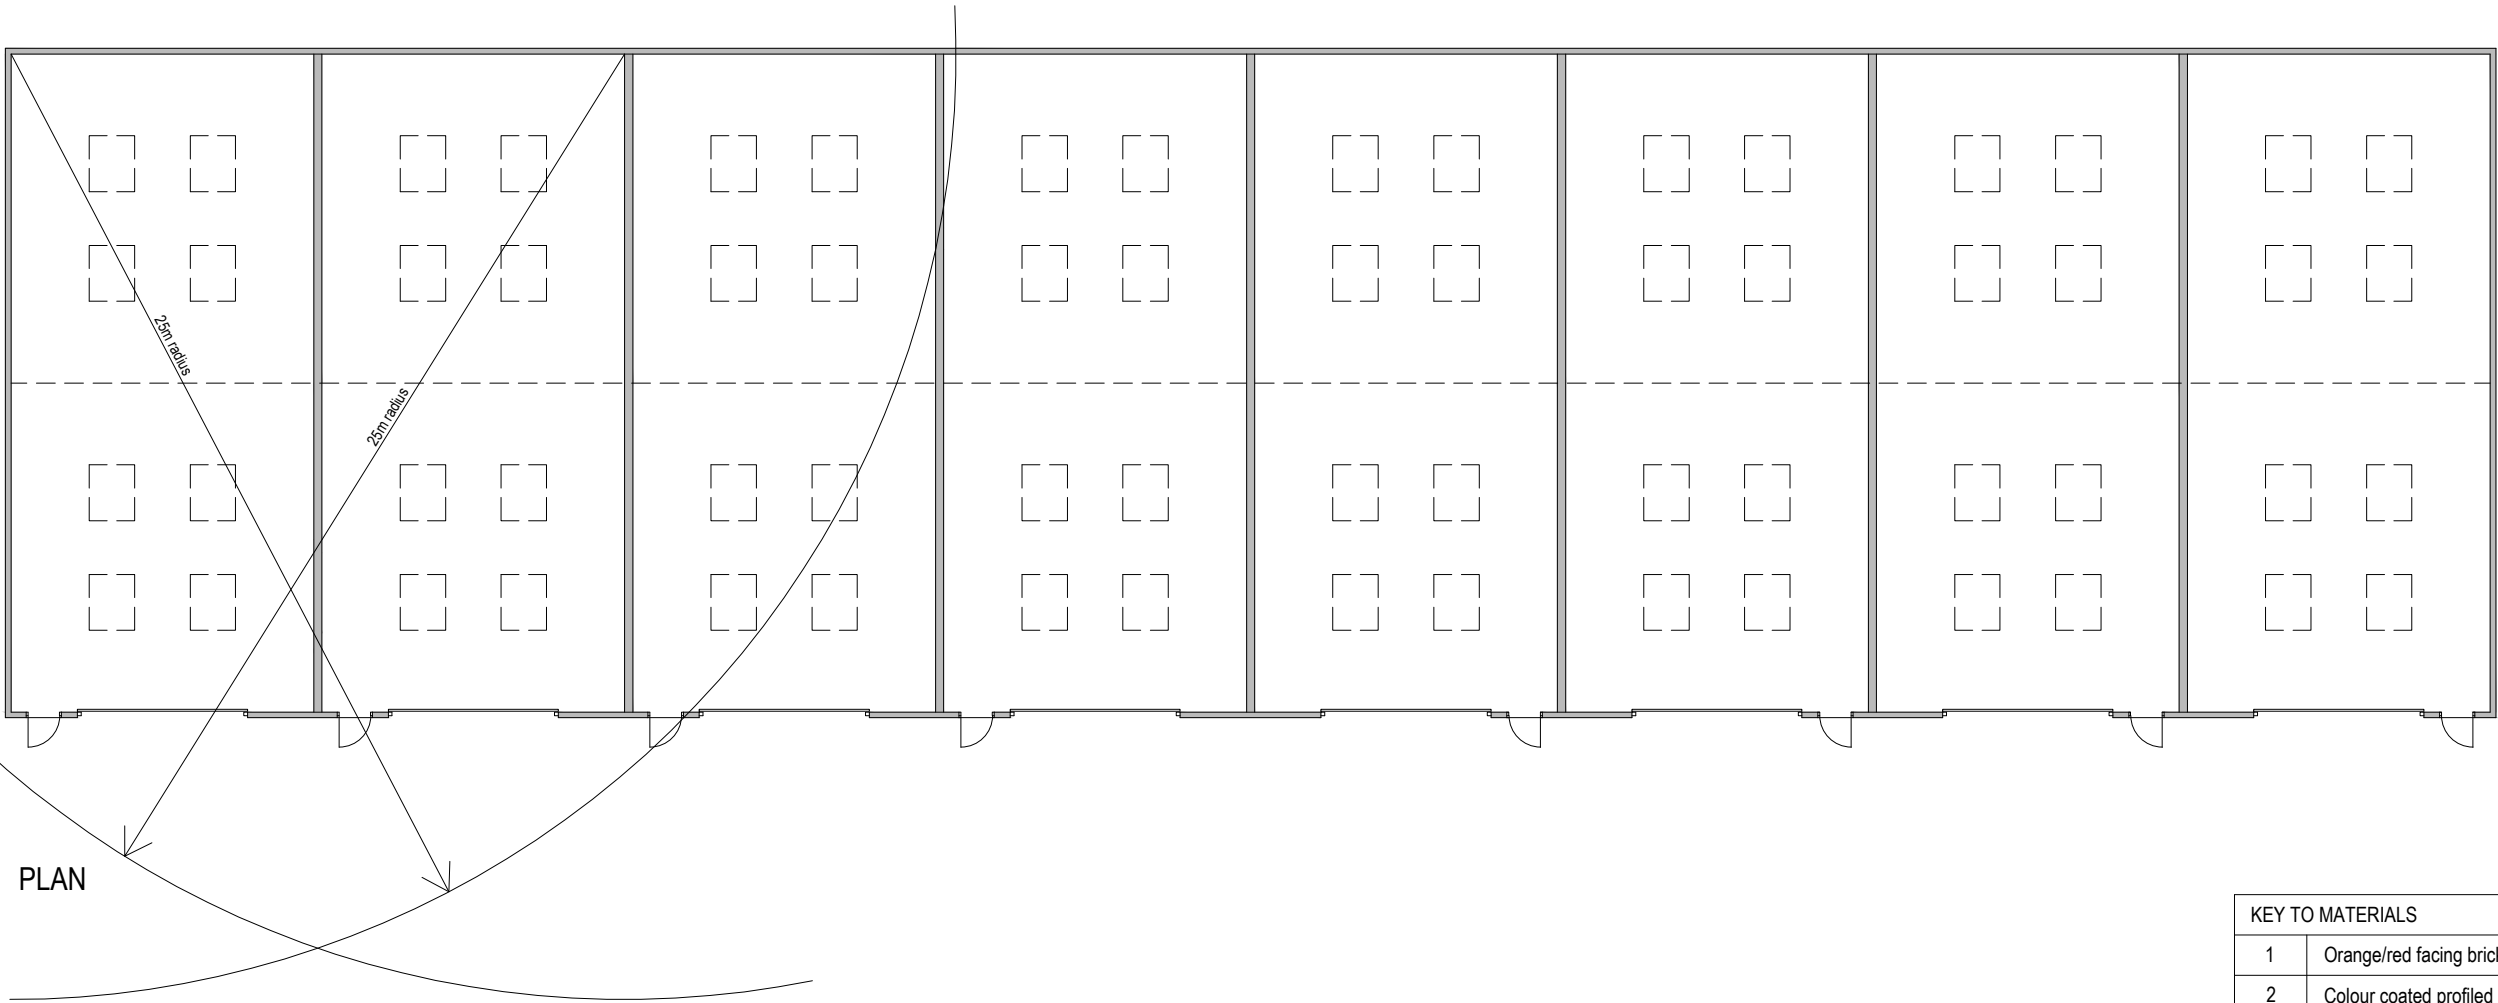

PLAN

KEY TO MATERIALS	
1	Orange/red facing brickwork plinth
2	Colour coated profiled metal cladding panels
3	Colour coated profiled metal roof
4	Colour coated aluminium windows and doors
5	Colour coated roller shutter door

 

notes © Copyright Reserved 1. This drawing is the copyright of vision architects limited 2. DO NOT copy, alter or reproduced in any way or pass to a third party without written authority 3. ~~DO NOT scale these drawings - dimensions to be checked on site prior to commencing any work~~ 4. READ in conjunction with other Consultants documentation & drawings regarding this project 5. DISCREPANCIES should be reported in writing to the project architect or engineer immediately MODEL FILE REFERENCE- 17029-A-P-PL		B Pedestrian doors added to front elevation and removed from rear/ 25m travel distance radii added to demonstrate B.Reg compliance. 2018.02.27 AJC AJC	scale: 1:200 @ A3 client: Vinery Management Limited	date: July 2017 project: The Vinery, Arundel Road, Poling, Arundel, West Sussex. BN18 9PY.	drawn: AJC drawing: Proposed Plan and North Elevation	checked: AJC status: PLANNING	wessex house upper market street eastleigh hampshire SO50 9FD t: 01794 830660 e: enquiries@vision-architects.org.uk vision architects drawing No: 17029-A-PL03 revision: B