




**FRONT ELEVATION**  
1:100 SCALE @ A3

**NOTES:**


- DRAWINGS SHOULD ONLY BE SCALED FOR PLANNING PURPOSES. DO NOT SCALE FROM THIS DRAWING FOR CONSTRUCTION PURPOSES.
- ALL DIMENSIONS ARE IN MM, UNLESS STATED OTHERWISE.

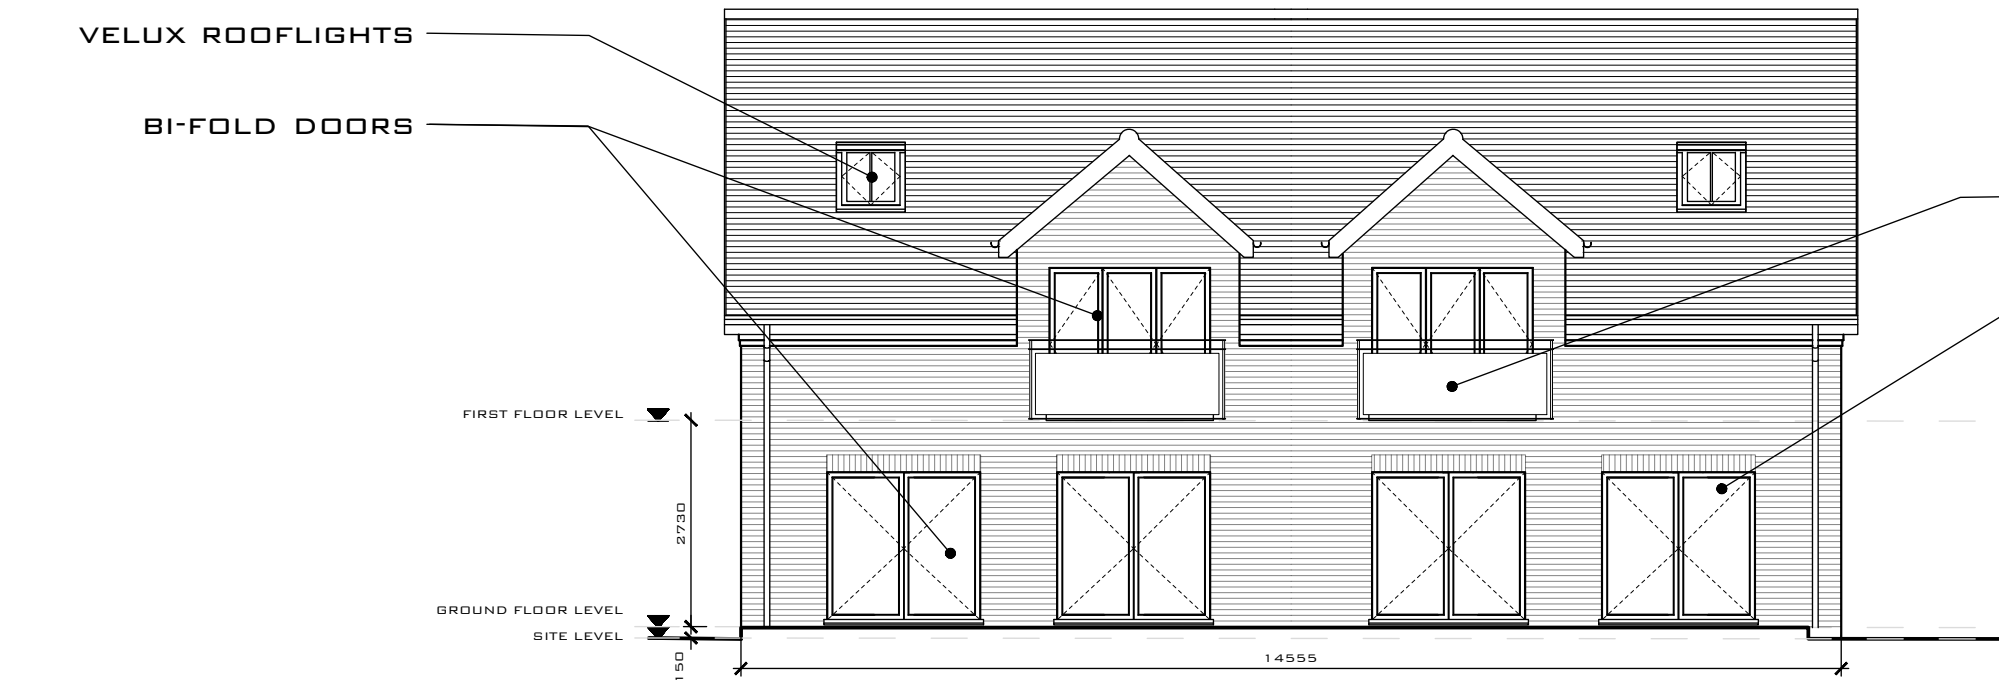

**REAR ELEVATION**  
1:100 SCALE @ A3

|     |          |                                         |     |     |     |
|-----|----------|-----------------------------------------|-----|-----|-----|
| B   | 02.07.18 | REVISED ELEVATIONS TO MATCH FLOOR PLANS | AG  | RS  | RS  |
| A   | 08.06.18 | FOOTPRINT REDUCED                       | AG  | RS  | RS  |
| REV | DATE     | REVISION                                | DRN | CHK | APP |

© COPYRIGHT CITYZEN LIMITED

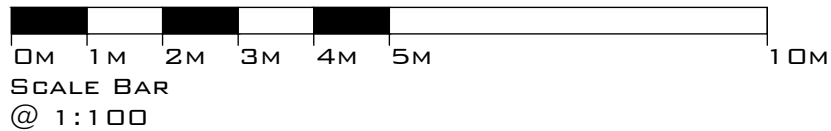

CLIENT:  
**CHESTERMAN HOMES**

PROJECT:  
**LAND TO NORTH OF  
68 ARUNDEL ROAD,  
ANGMERING, BN16  
4LL**

TITLE:  
**REAR ELEVATION**

**CITYZEN**  
ARCHITECTURE | ENVIRONMENT

MARITIME HOUSE  
BASIN ROAD NORTH  
HOVE  
EAST SUSSEX  
BN41 1WR

CONTACT@CITYZENDESIGN.CO.UK  
WWW.CITYZENDESIGN.CO.UK  
01273 704 901



SCALE:  
**1:100 @ A3**

PURPOSE OF DRAWING:  
**OUTLINE PLANNING**

DATE:  
**01.06.18**

DRAWING: PROJECT REF - DRG NO. (REVISION)  
**1802-PL-350 (B)**