



This drawing has been prepared for the purpose of gaining planning permission only and does not purport to be a working or contractual drawing and should not be used for any building or contractual purposes. This drawing has been prepared based on survey drawings and information prepared by others. All dimensions and levels on all drawings must be checked and verified on site before commencement of works

© VICTORIA HOLLAND ARCHITECTURE LTD 2020


GENERAL NOTES

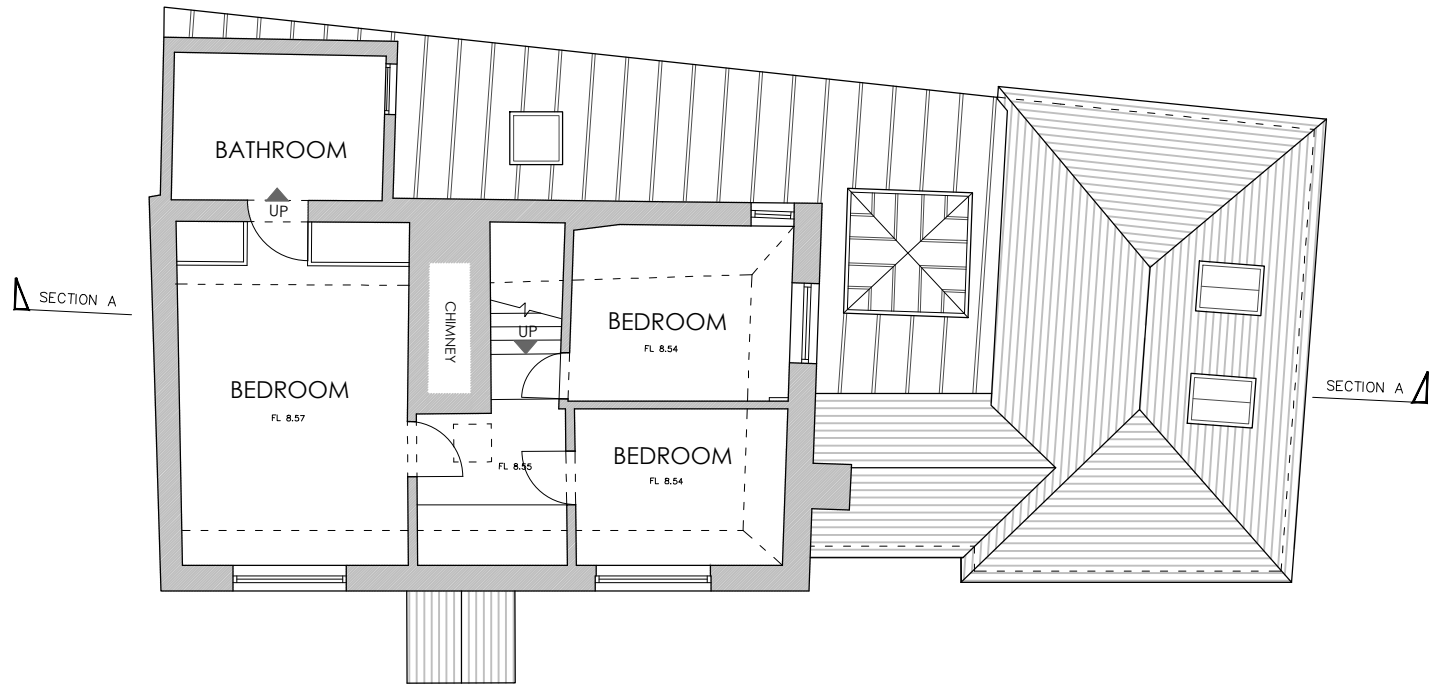

PROPOSED FIRST FLOOR PLAN  
SCALE 1:100

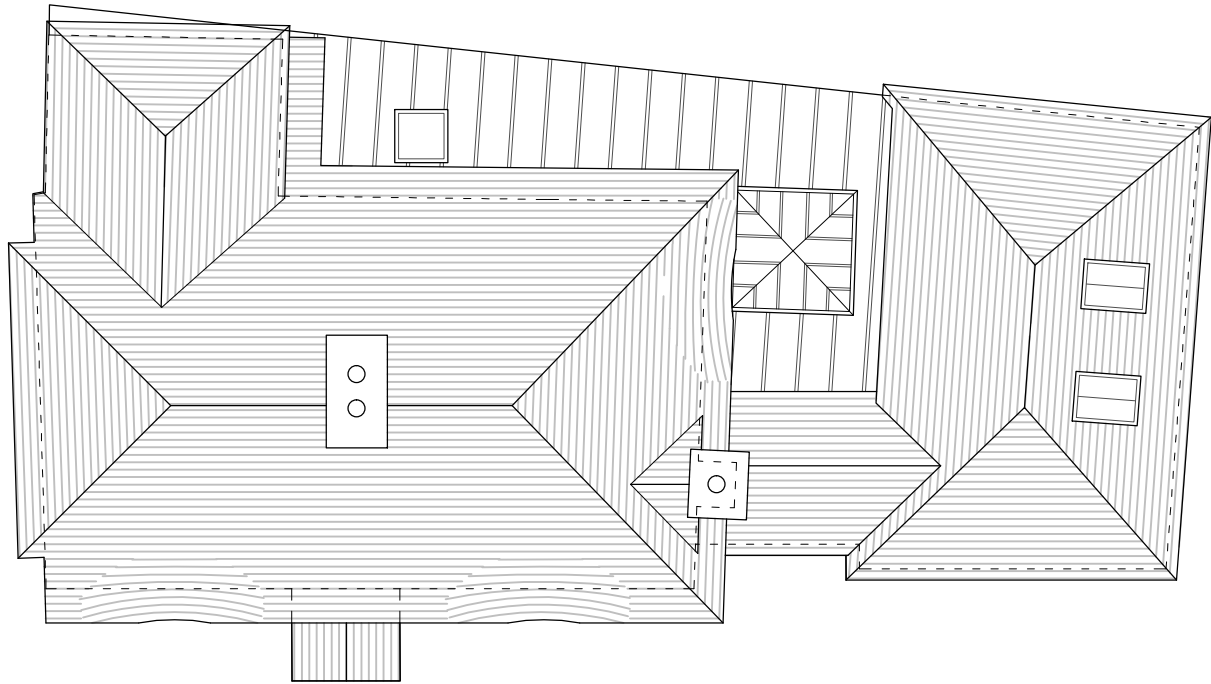

PROPOSED ROOF PLAN  
SCALE 1:100

 

**WEAVERS COTTAGE**  
**WEAVERS HILL,**  
**ANGMERING, WEST SUSSEX**  
**BN16 4BP**

PROPOSED PLANS

DATE. JANUARY 2020  
SCALE. 1:100  
JOB No. 1075  
DRWG No. 106 Rev.



Victoria Holland RIBA  
71 Peppering High Barn · Burpham  
Arundel · West Sussex · BN18 9RN  
Tel 01903 882923