



This drawing has been prepared for the purpose of gaining planning permission only and does not purport to be a working or contractual drawing and should not be used for any building or contractual purposes. This drawing has been prepared based on survey drawings and information prepared by others. All dimensions and levels on all drawings must be checked and verified on site before commencement of works

© VICTORIA HOLLAND ARCHITECTURE LTD 2020

# GENERAL NOTES

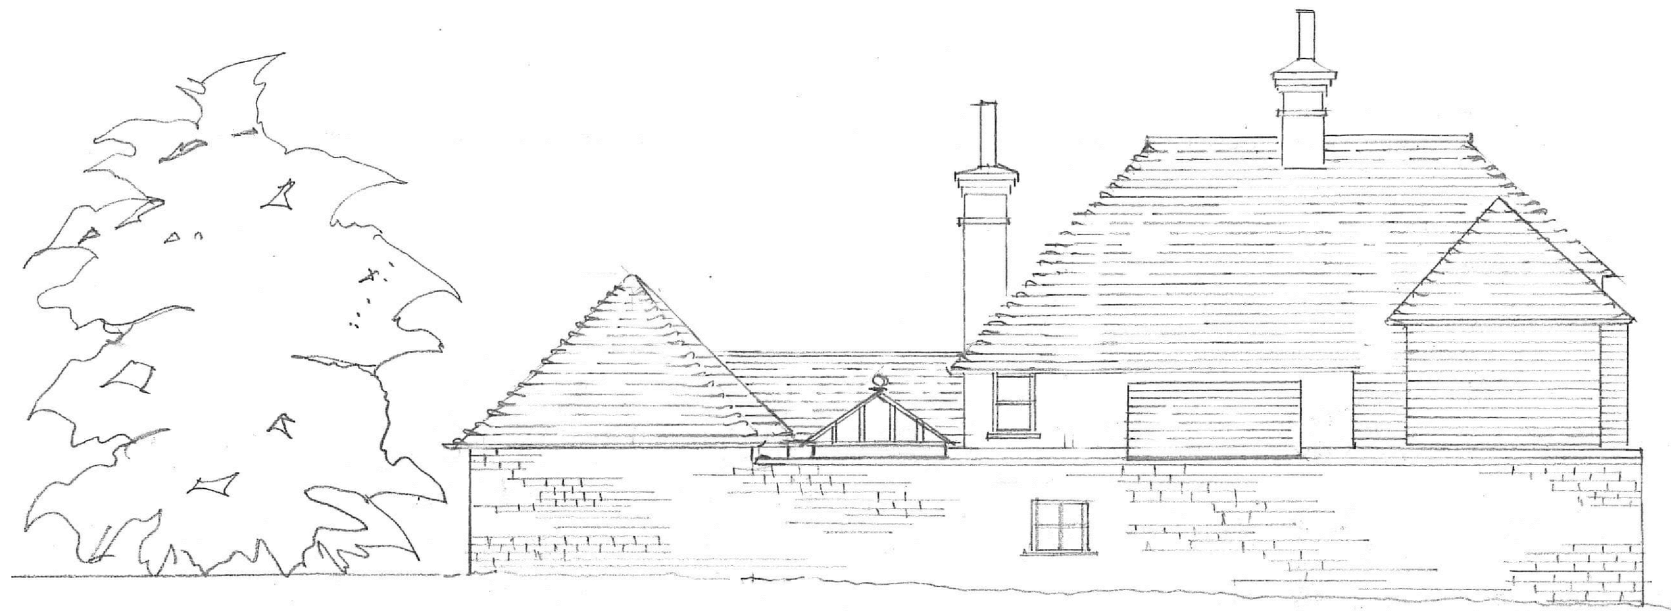



PROPOSED NORTH ELEVATION  
SCALE 1:100

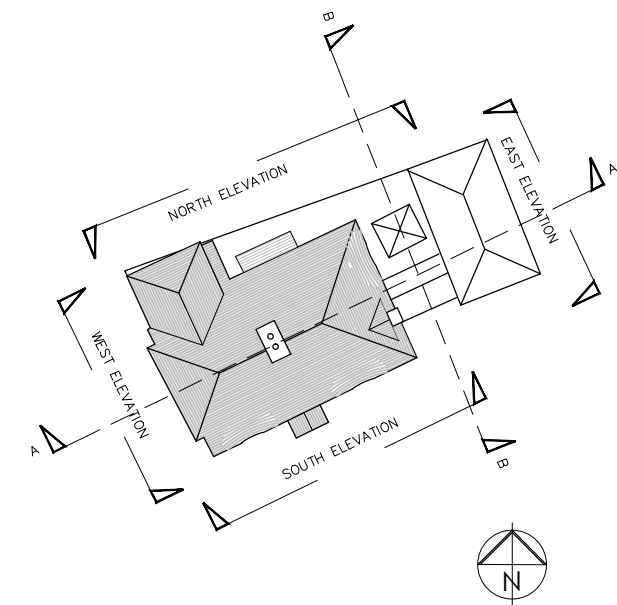

ELEVATION  
LEGEND



PROPOSED WEST ELEVATION  
NO CHANGE  
SCALE 1:100

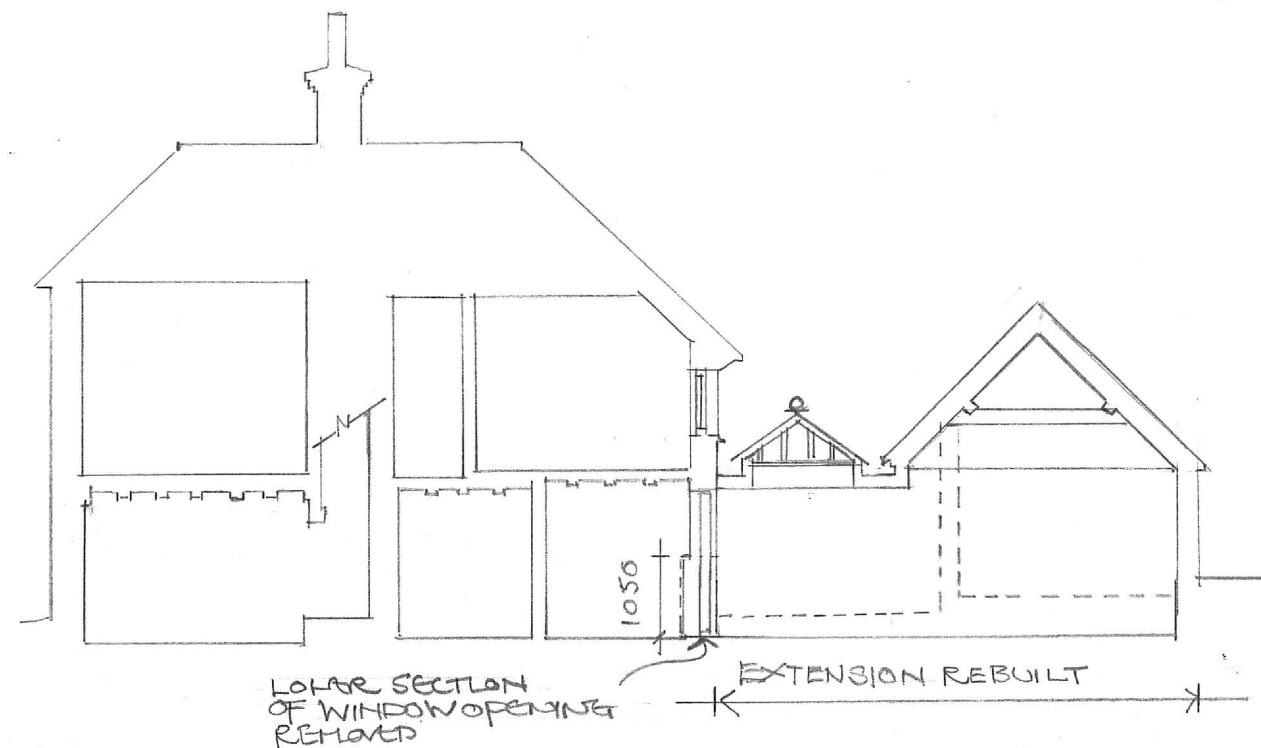 

PROPOSED SECTION AA  
SCALE 1:100

## WEAVERS COTTAGE WEAVERS HILL, ANGMERING, WEST SUSSEX BN16 4BP

### PROPOSED ELEVATIONS& SECTION

DATE. JANUARY 2020  
SCALE. 1:100  
JOB No. 1075  
DRWG No. 108 Rev.



Victoria Holland RIBA  
71 Peppering High Barn · Burpham  
Arundel · West Sussex · BN18 9RN  
Tel 01903 882923