




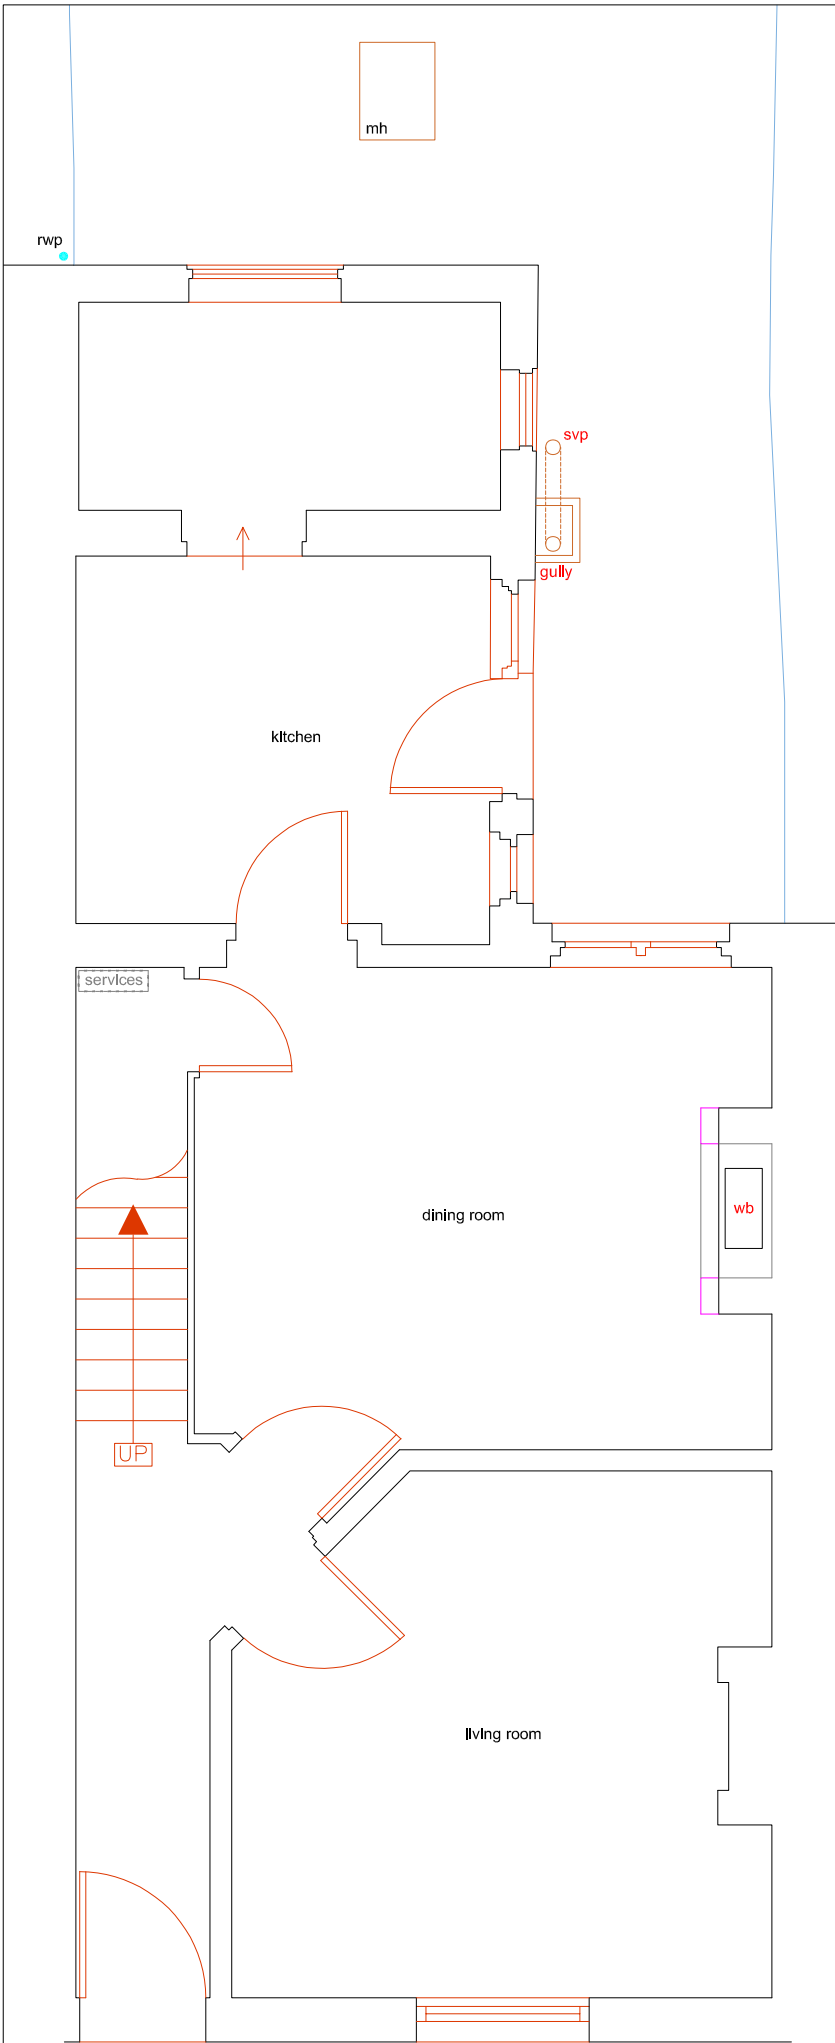


existing ground floor plan 1:50

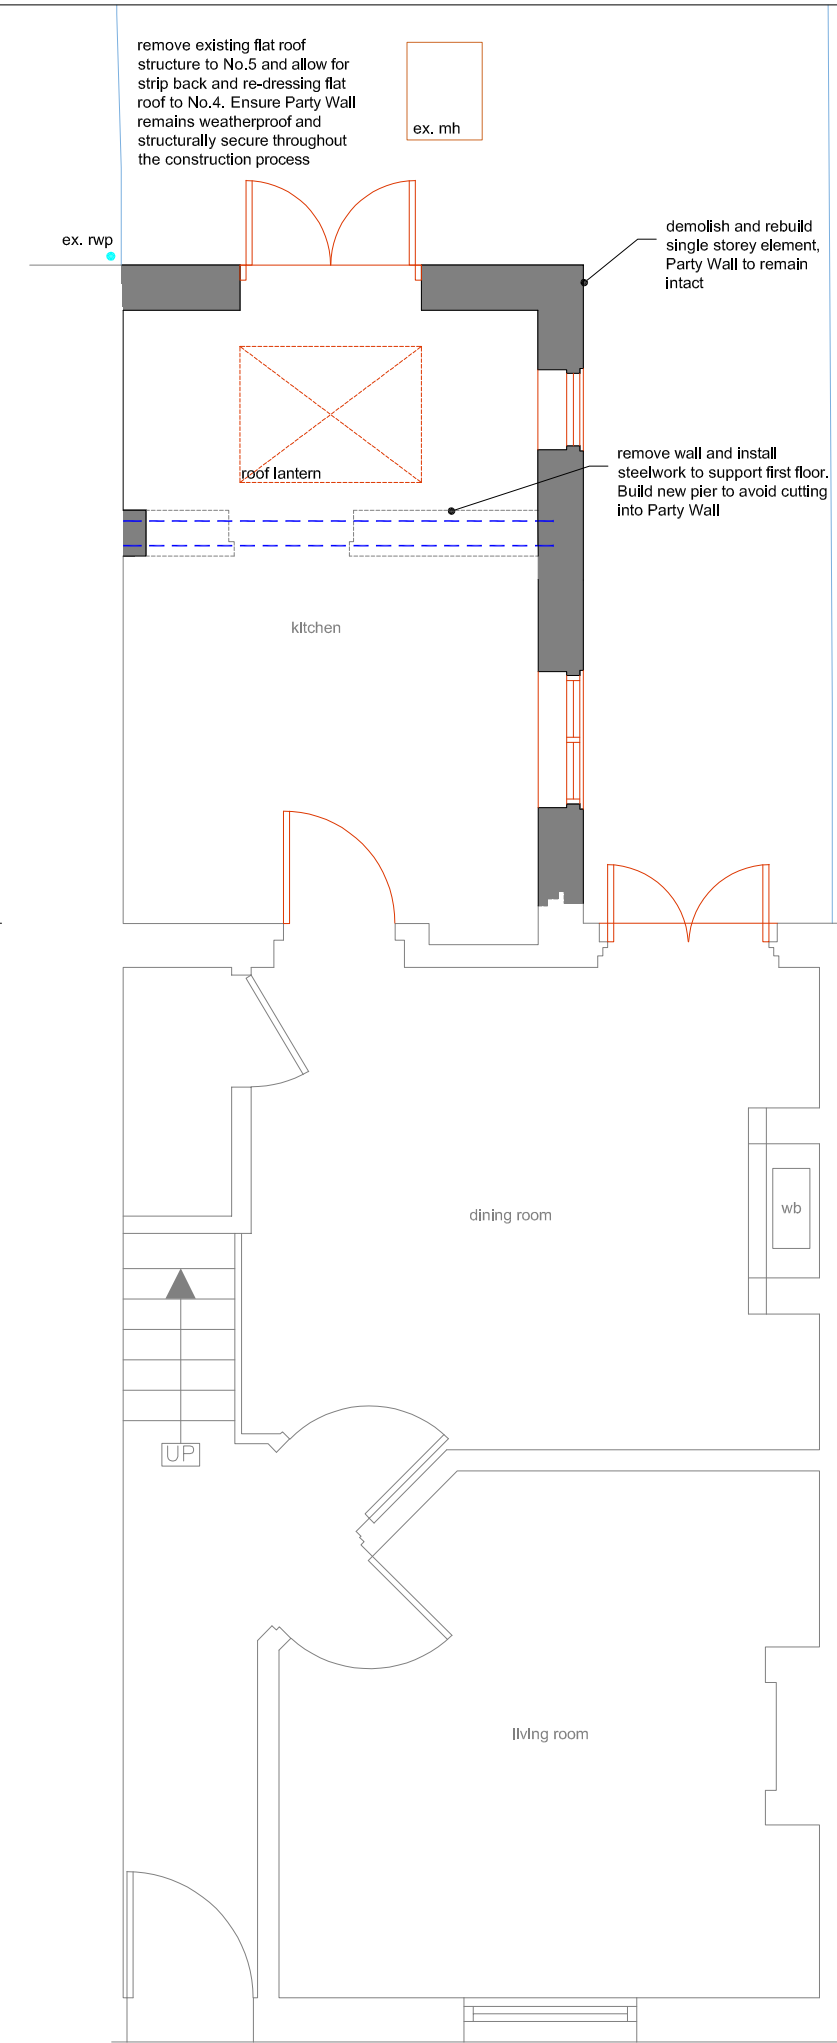


proposed ground floor plan 1:50

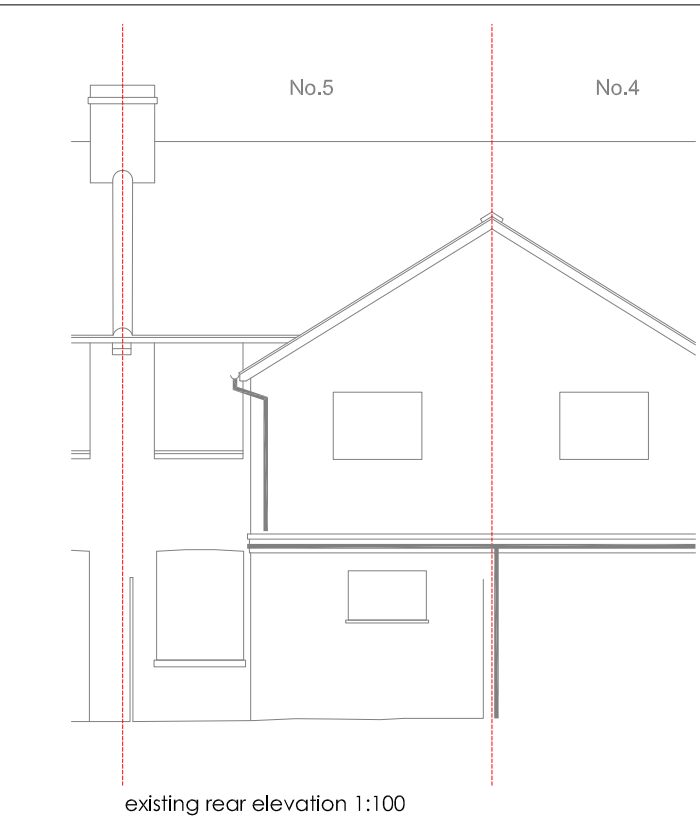


existing rear elevation 1:100

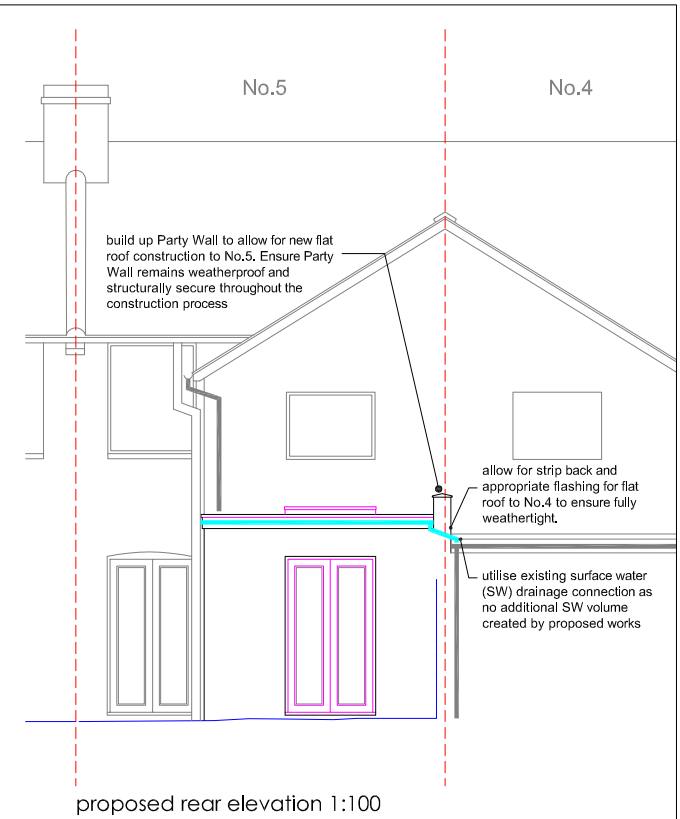


proposed rear elevation 1:100

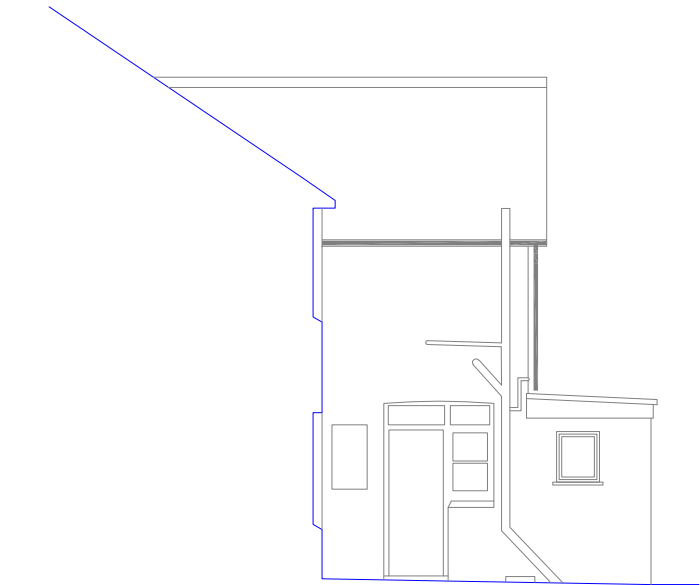

existing side elevation 1:100

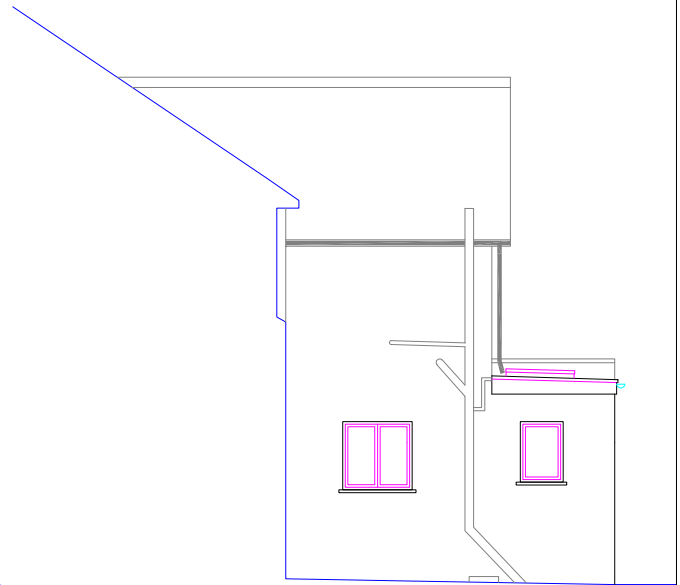

proposed side elevation 1:100

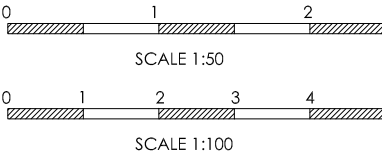

medlams surveys limited		project: 5 The Cottrells, Angmering, BN16 4AF	
www.medlams-surveys.co.uk info@medlams-surveys.co.uk 07717 205 388		client: A Driver	job ref: S3158
		title: Lawful Development	scale 1:100&1:50@A3
		date Feb 2026	dwg no: NP01 rev: --