


Existing

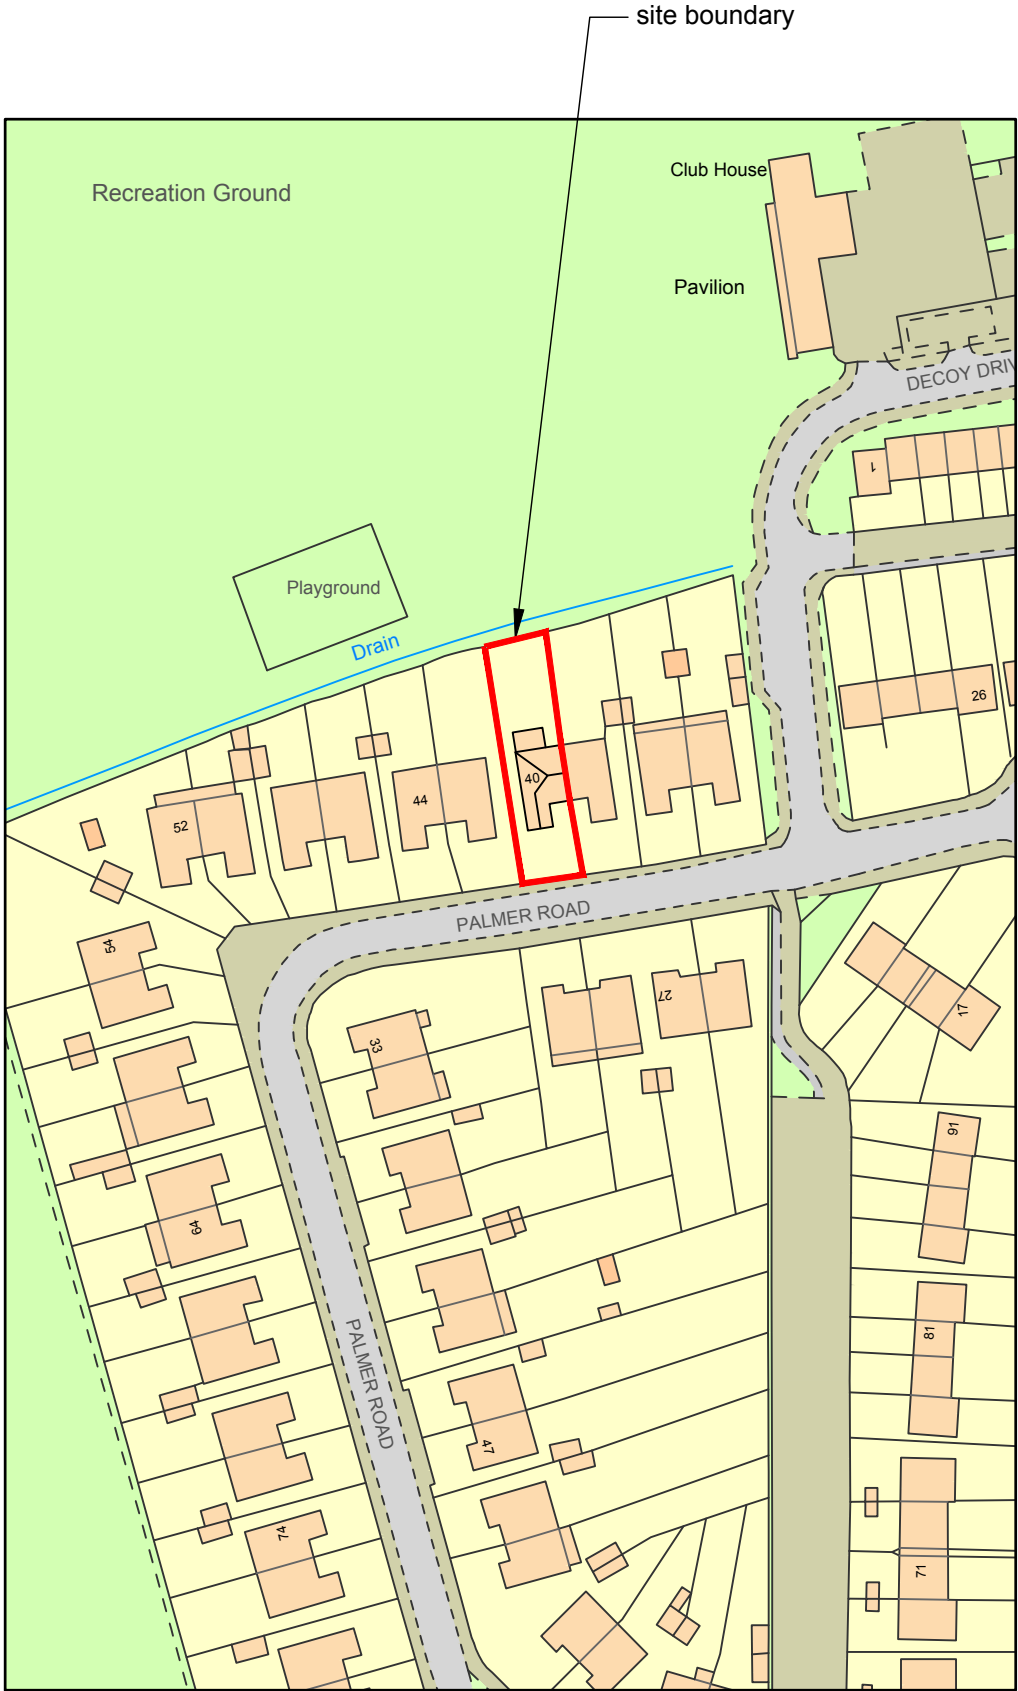

LOCATION PLAN

1:1250 @ A3


©Crown Copyright. All rights reserved. Licence no. 100019980



SITE PLAN

1:500 @ A3

©Crown Copyright. All rights reserved. Licence no. 100019980

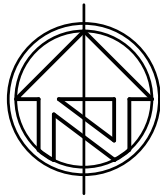

© nat-design, all rights reserved. Use figured dimensions only. All dimensions are to be checked on site before any work is carried out. Please contact the Architect immediately regarding any discrepancies discovered on site.

PLANNING ISSUE		
Rev.	Notes	Date
 NAT Design Architectural Services 23 Mill Road Angmering BN16 4HT Tel: 07599 199759 E: info@nat-design.co.uk		
Project 40 Palmer Road, Angmering, BN16 4LN		
Drawing Existing Location & Site Plan		
Drawn By NSE	Scale as shown	Revision -
Date Feb 2021		
Drawing No. 562 - DPA -01		