



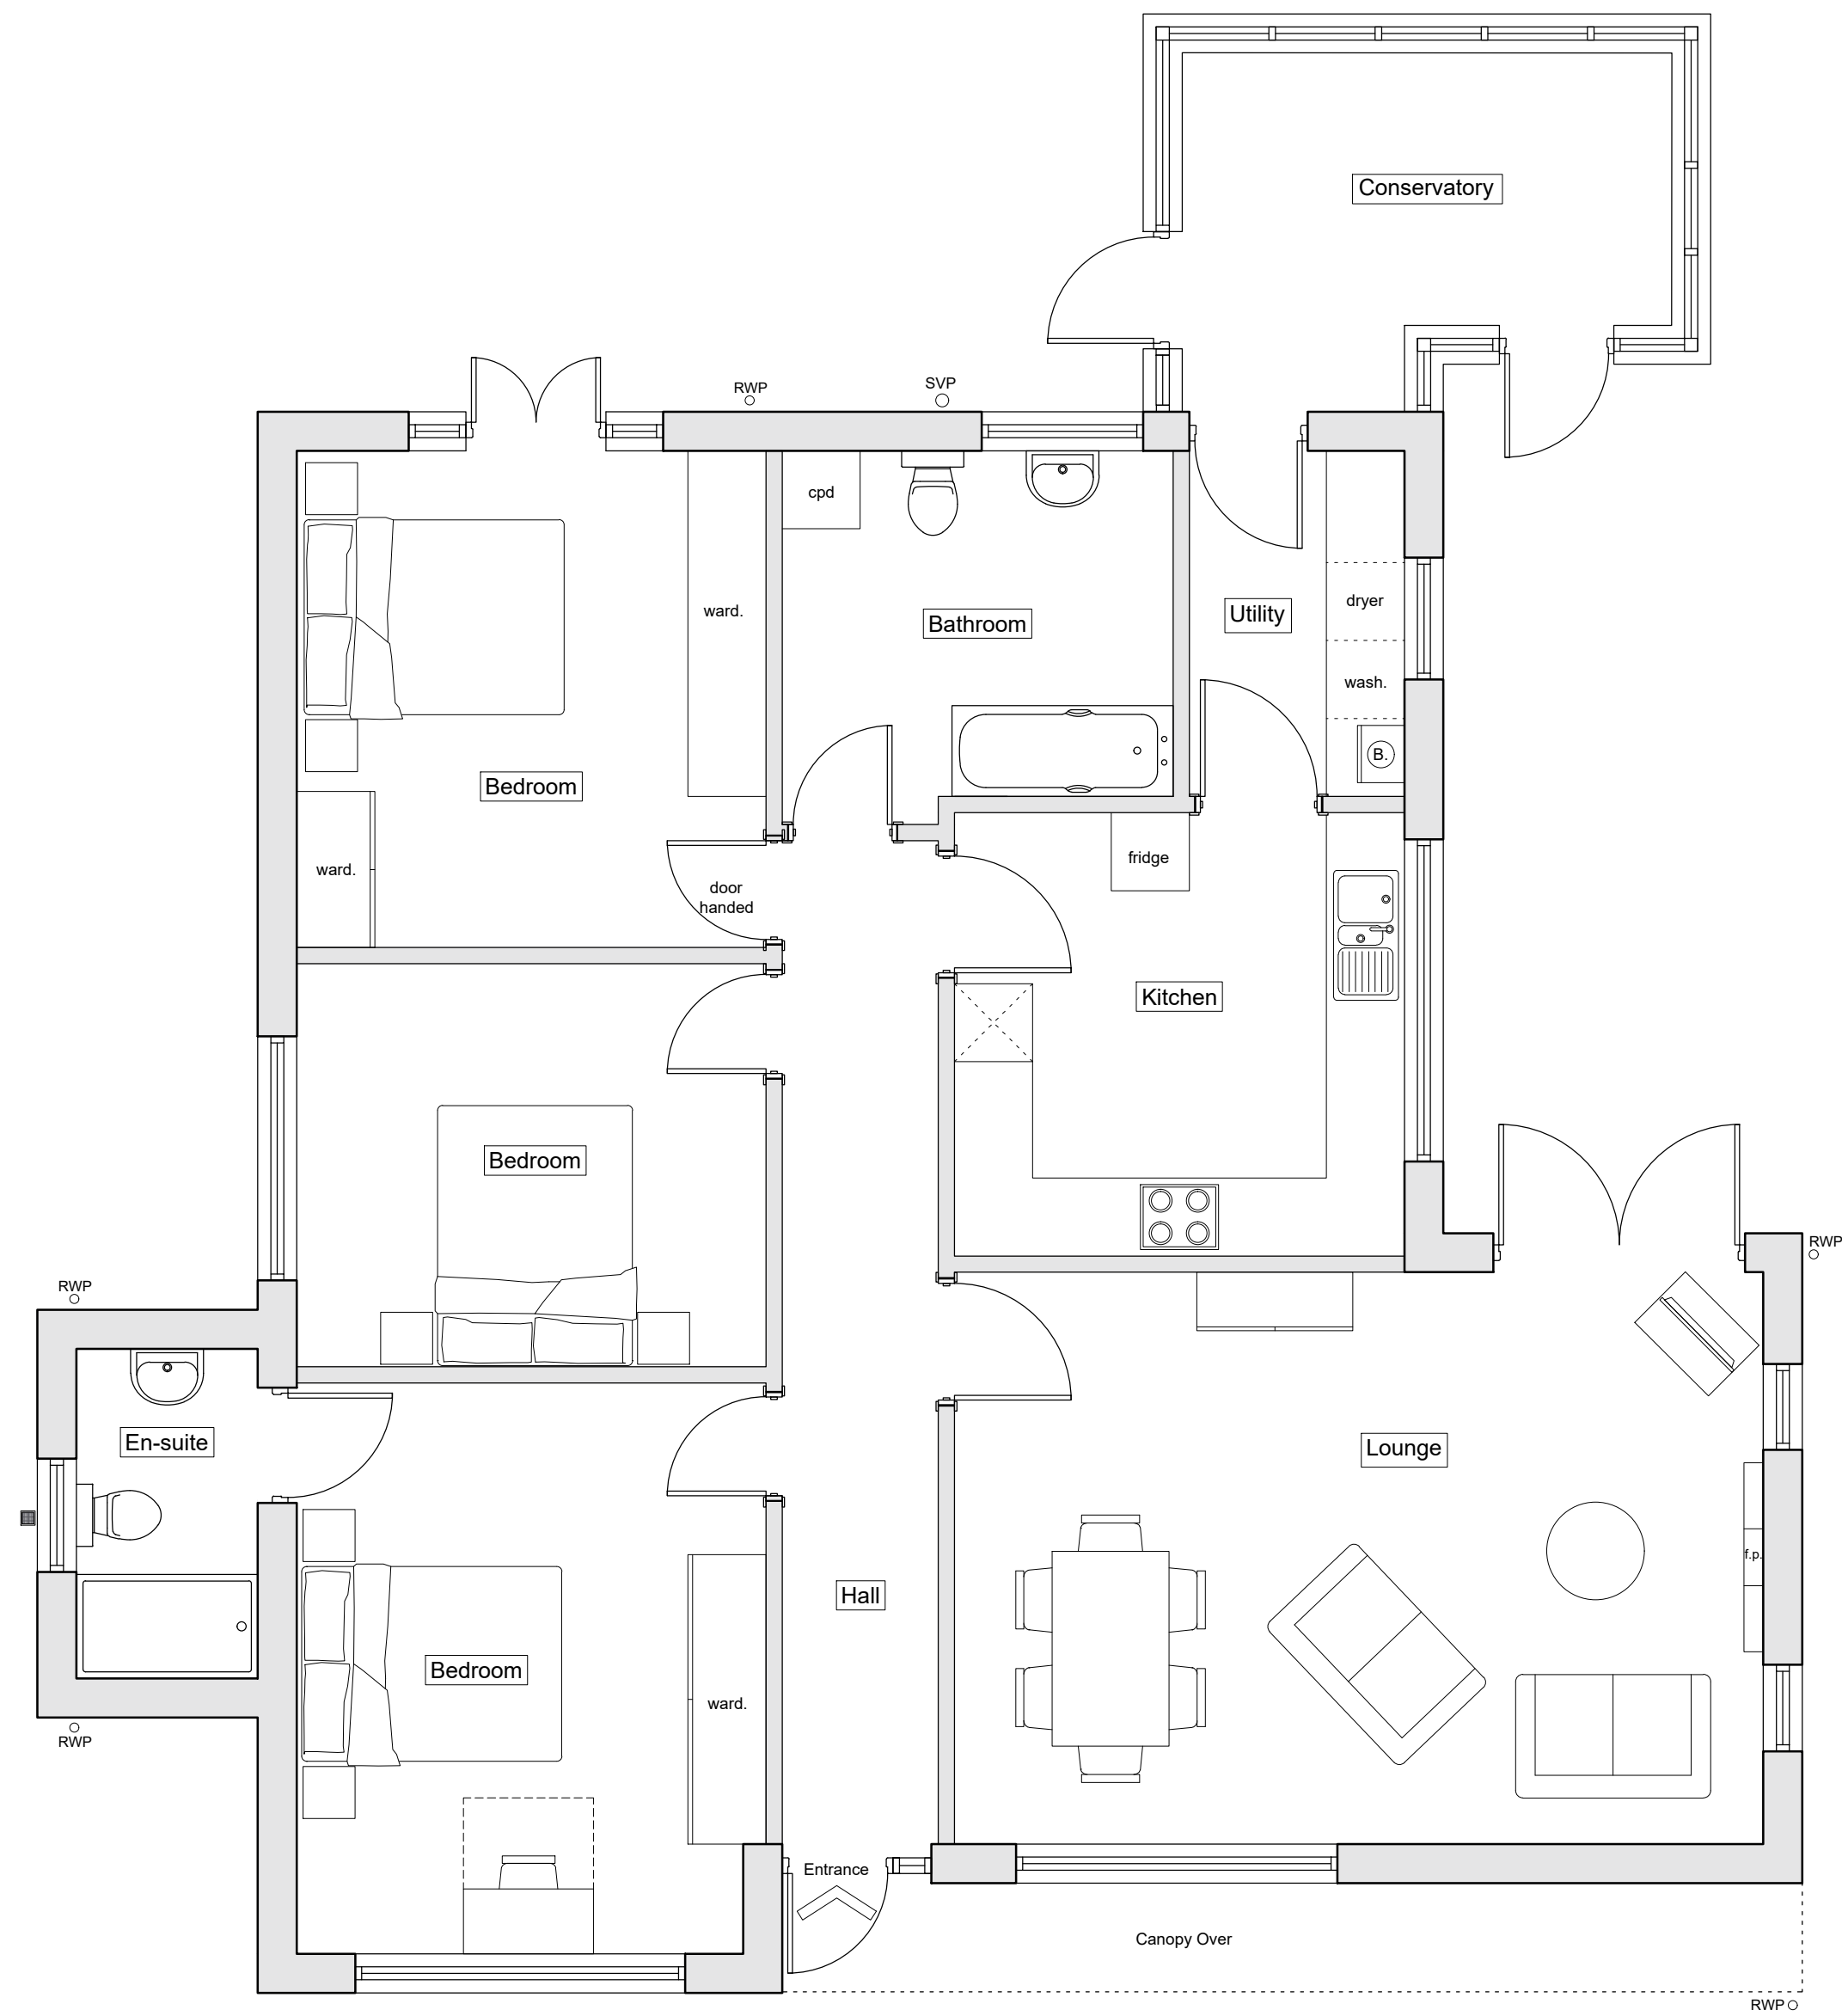


01
2000
EXISTING GROUND FLOOR
Scale: 1:50

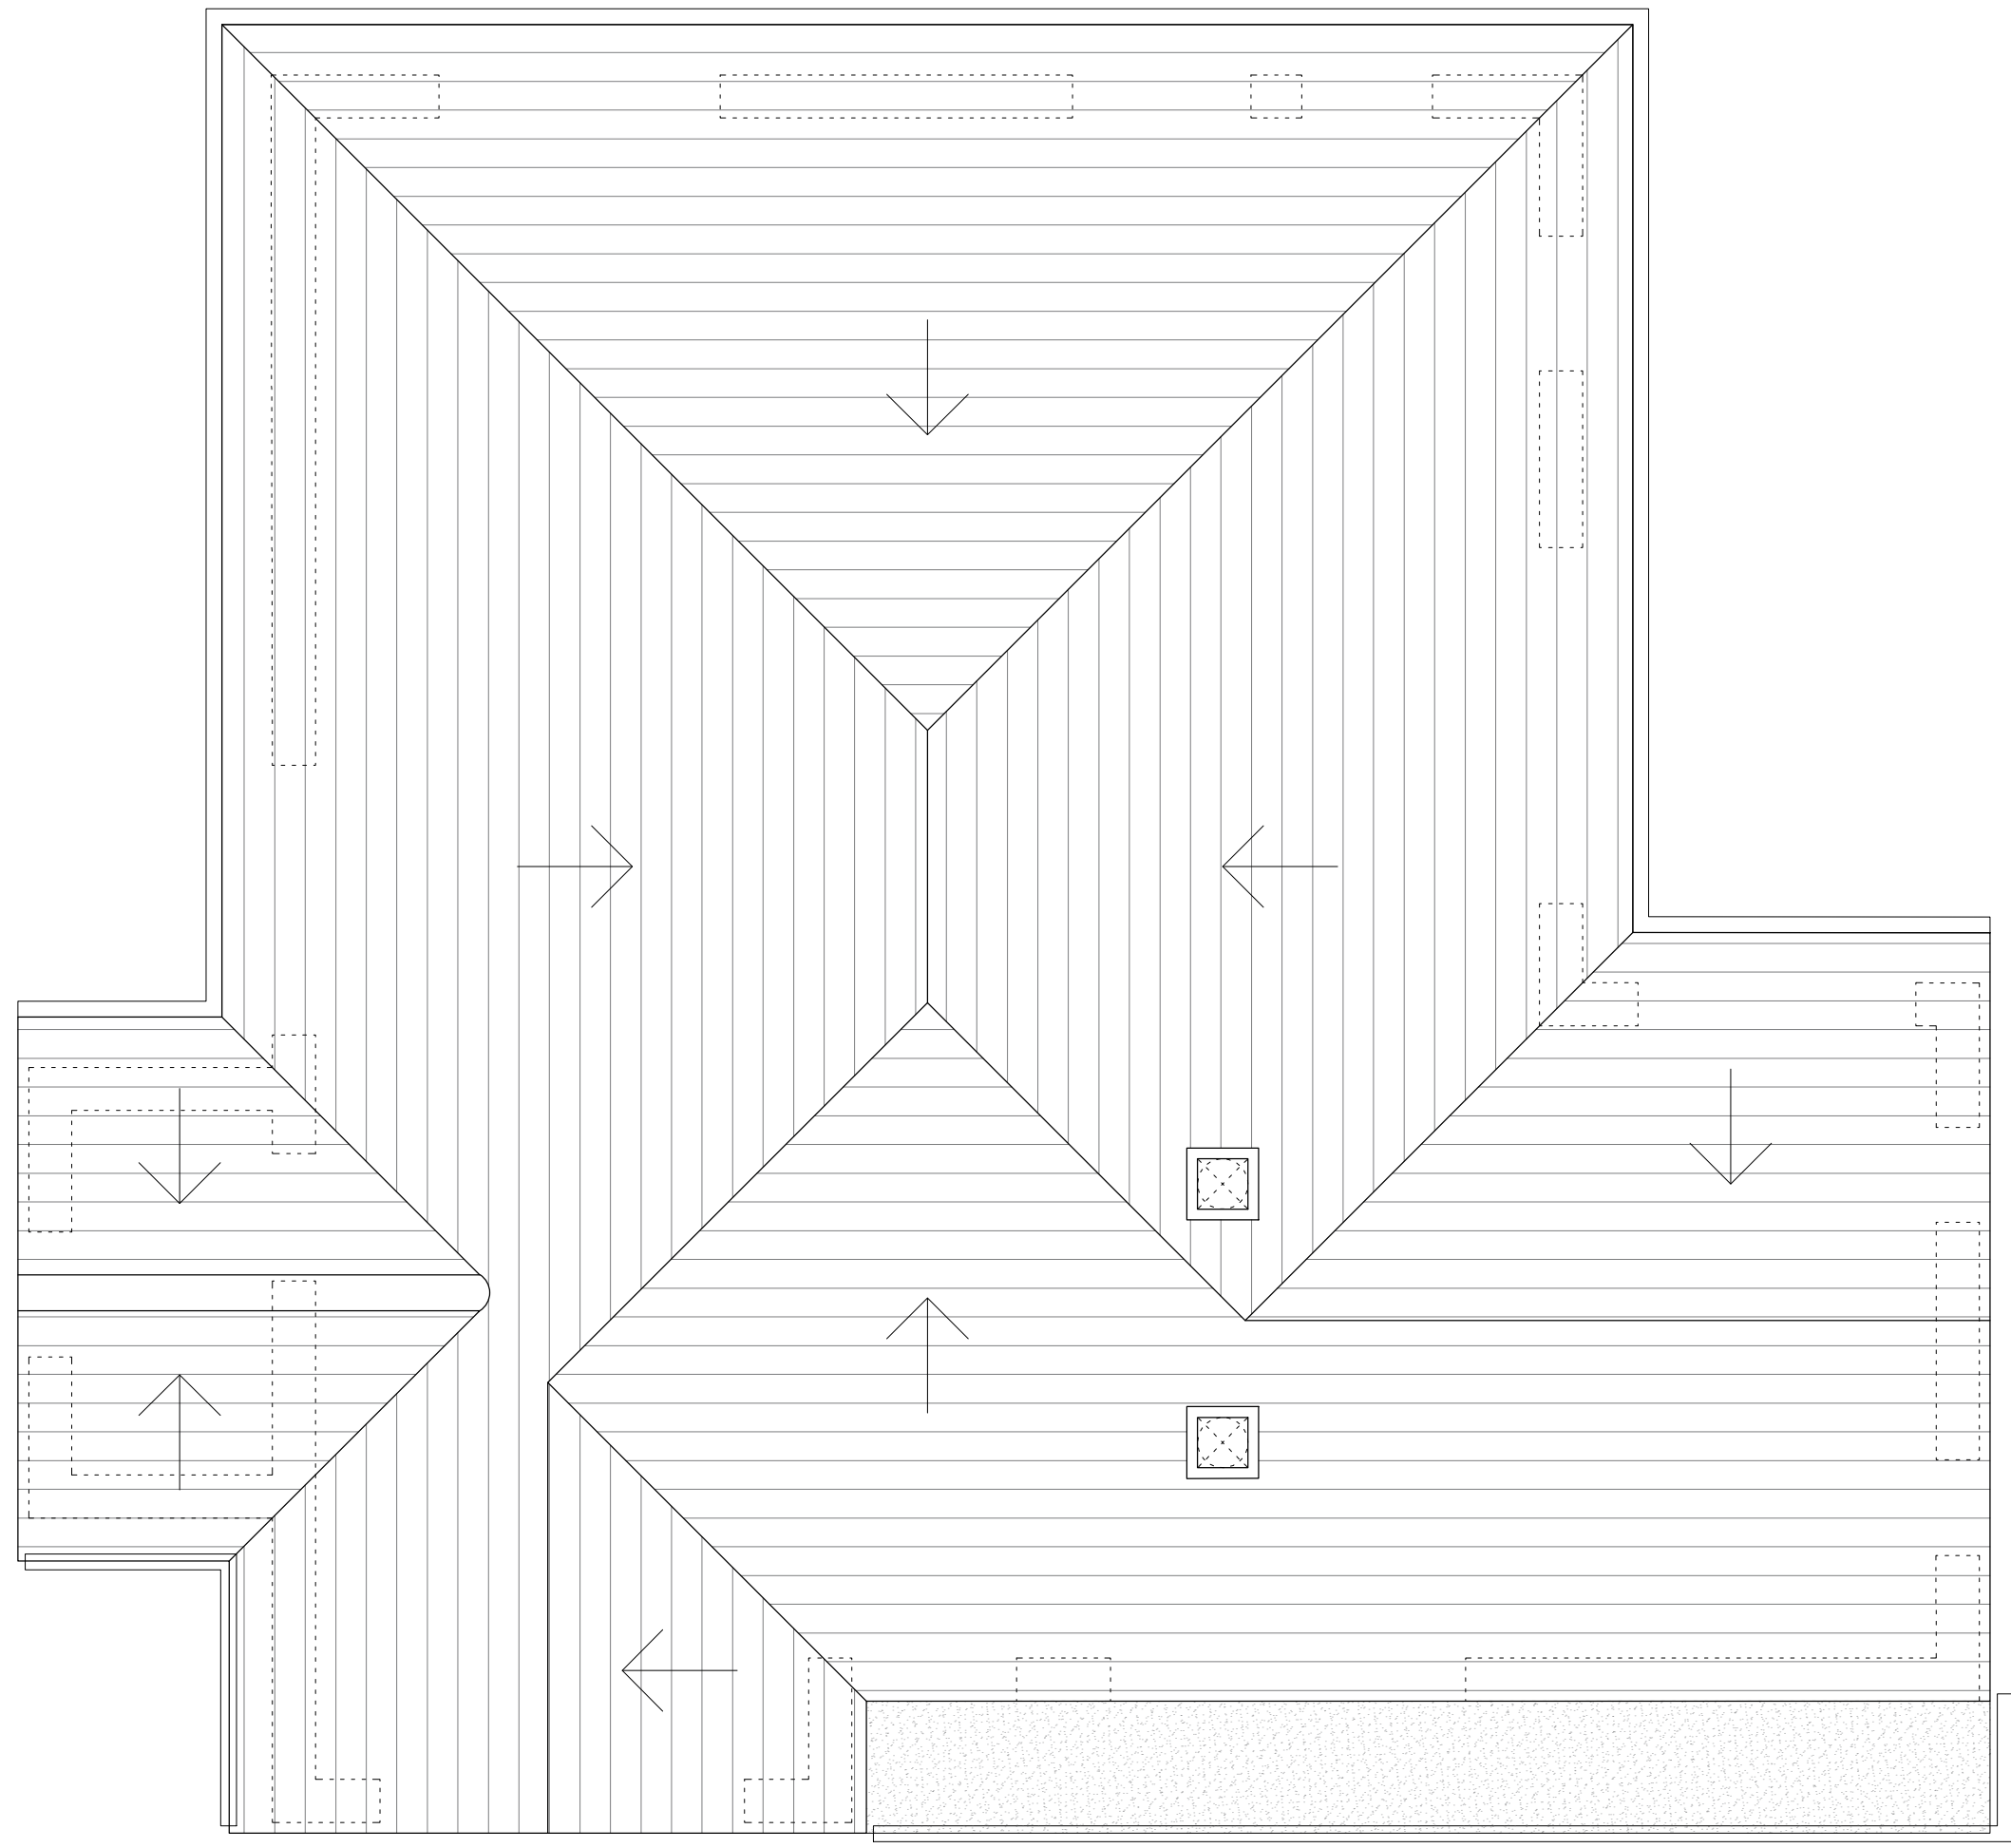

02
2000
EXISTING ROOF PLAN
Scale: 1:50

Notes

- All dimensions must be checked on site and not scaled from this drawing, apart from the local authority. Site dimensions taken from licensed Ordnance Survey data.
- Any works commencing on site prior to obtaining full planning and building regulation approval including full condition discharge, is entirely at the client's / contractor's risk.
- The contractor is responsible for taking and checking all levels and dimensions prior to ordering materials and starting work on site.
- Any discrepancies are to be reported to Simon Boseley prior to commencing any works.
- All building work is to be carried out in accordance with building regulations and to the satisfaction of the local authority and as such additional unforeseen building works may be required on site.
- These drawings do not constitute full working drawings.
- All drawings are copyright of Simon Boseley and may not be copied or reproduced by any third party without prior written consent.

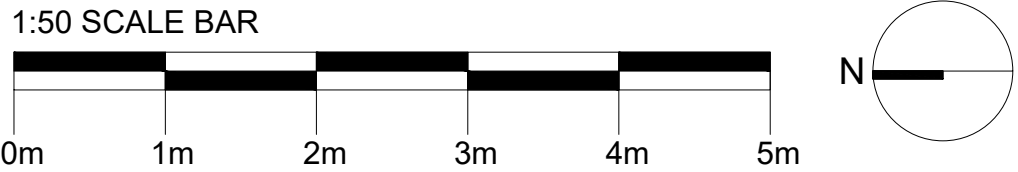

00	29 February 2020	Lawful development certificate submission	SB	SB
Rev	Date	notes	Drawn	Chkd

SBA Simon Boseley
Architectural Design

24 Alfriston Close, Worthing, BN14 7QT
E-mail: sboseley@outlook.com
Tel: 07876 572106

Project
West End Cottage, Roundstone Lane

Drawing
Existing Plans

Job Ref	Dwg No	Revision		
CAG	2000	00		
Scale(s)	Size	Date	Drawn	Chkd
1:50	A1	Jan 2020	SB	SB

Status
Lawful Dev. Certificate