


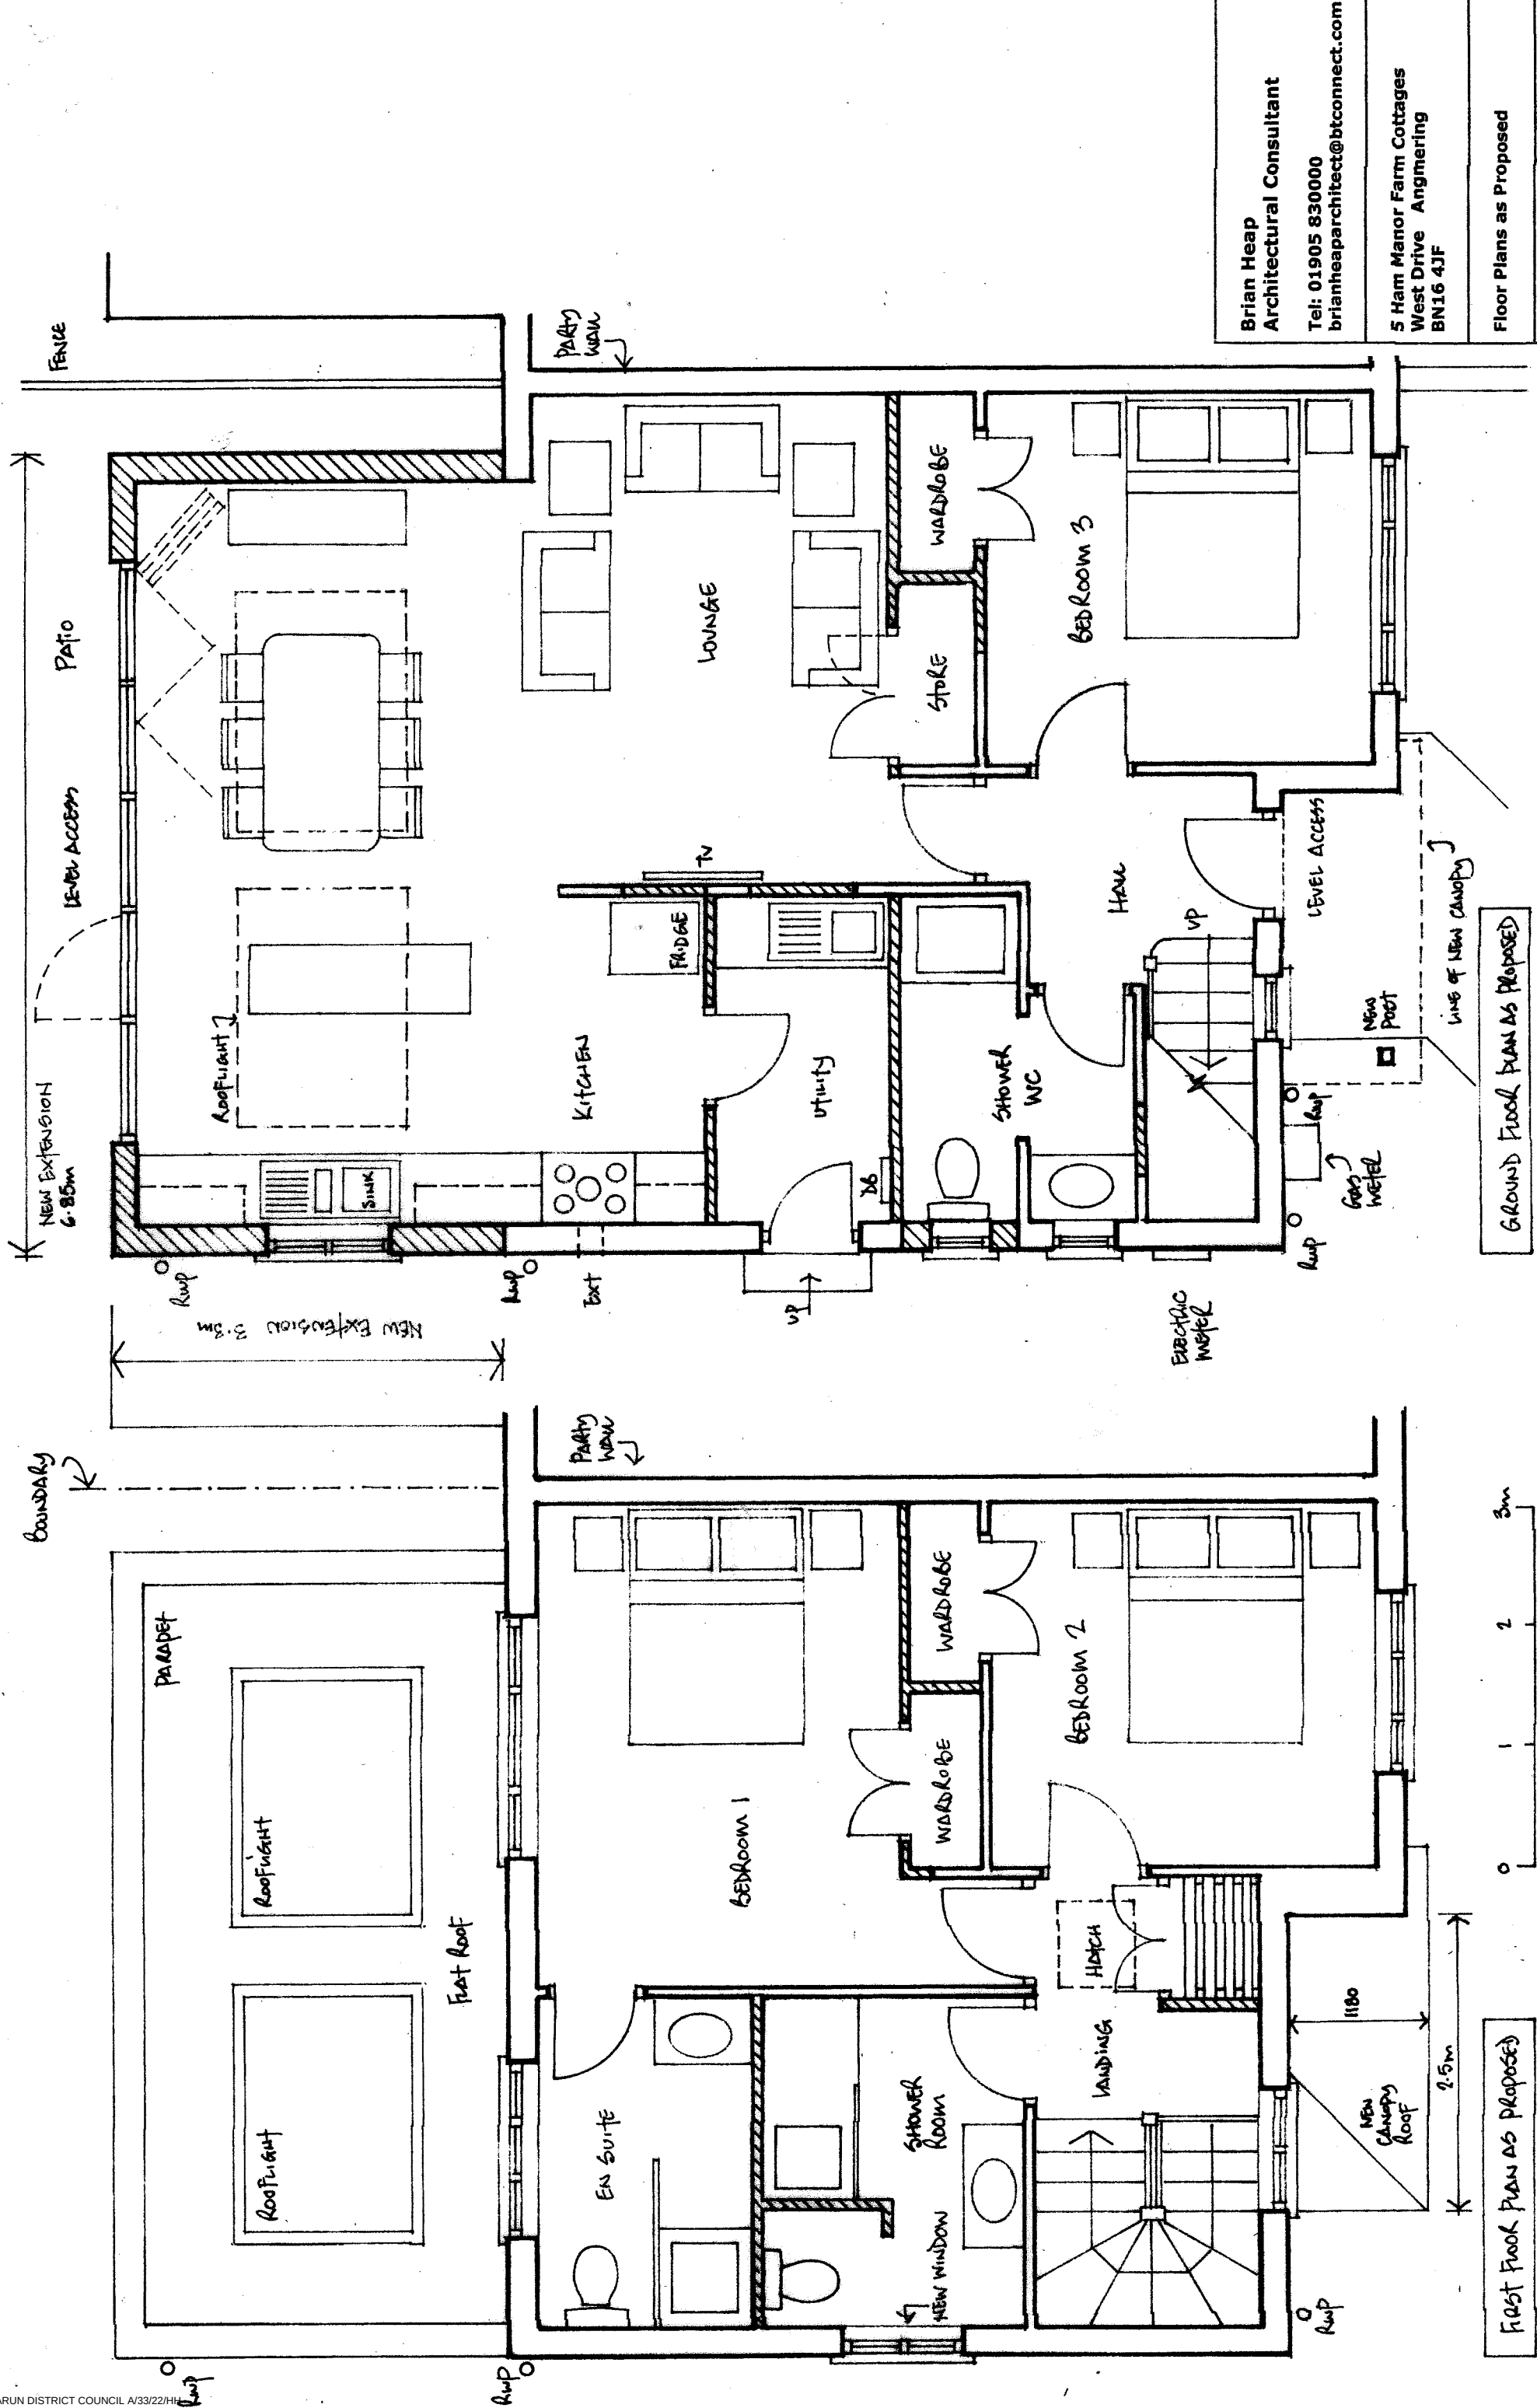

First Floor Plan as Proposed

Ground Floor Plan as Proposed

Scale Bar 1:50
0 1 2 3m

Brian Heap Architectural Consultant		5 Ham Manor Farm Cottages West Drive Angmering BN16 4JF	
Tel: 01905 830000 brianheaparchitect@btconnect.com		Floor Plans as Proposed	
		December 2021	1:50 at A3
		Drawing No. 21-20114-06B	