




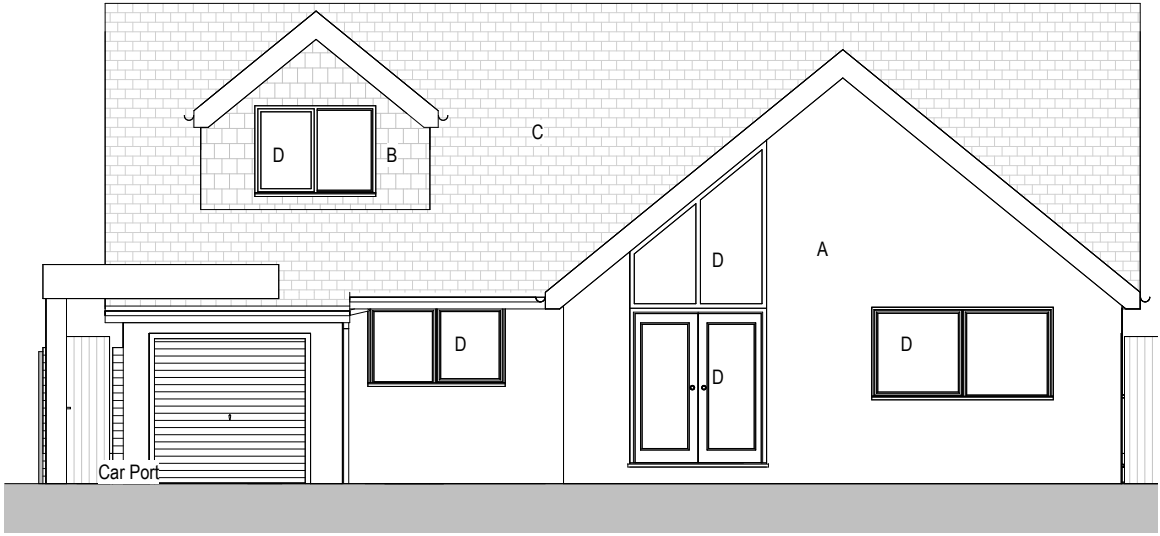


Proposed West Elevation
1 : 100

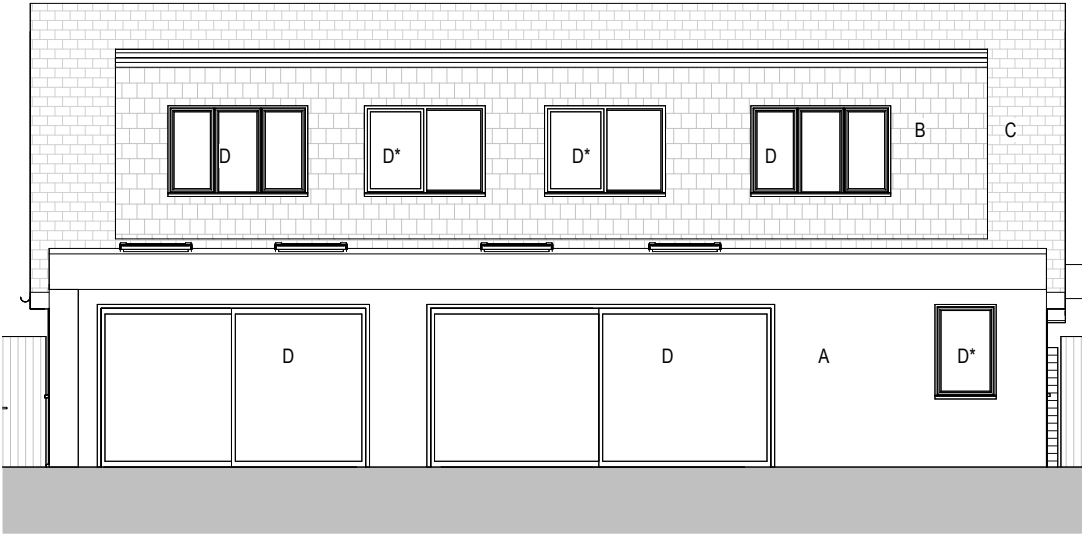

Proposed East Elevation
1 : 100

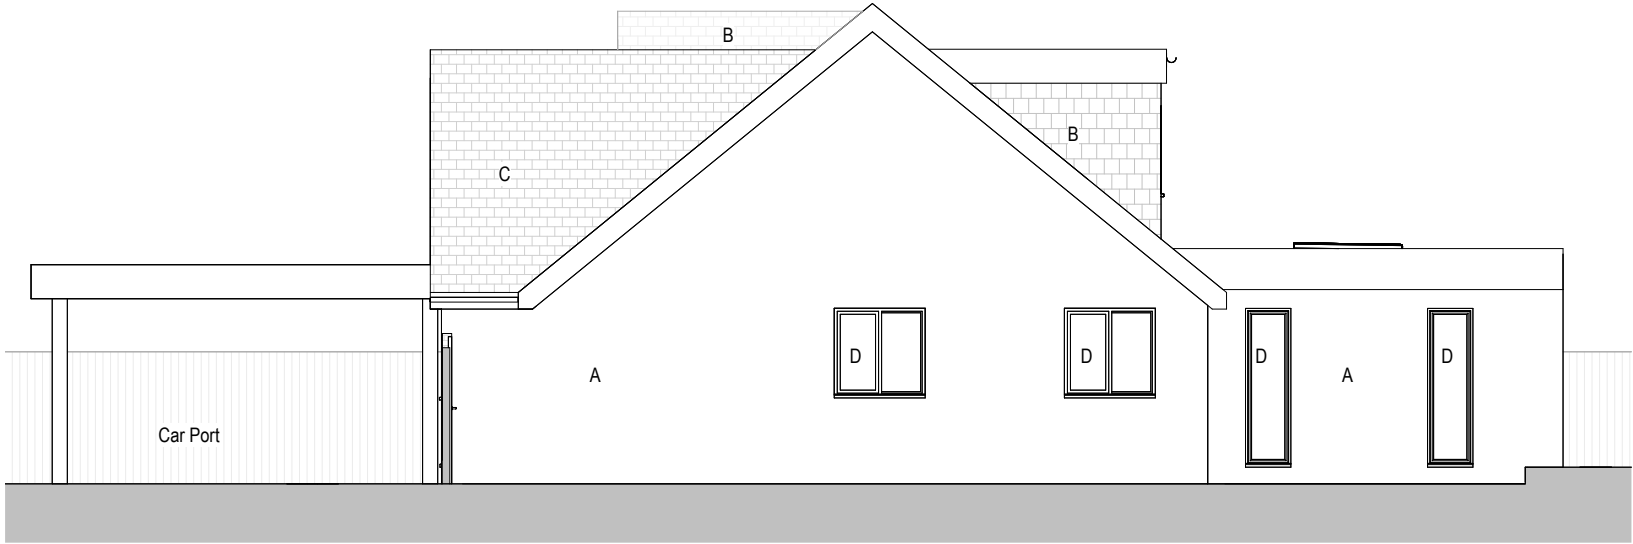

Proposed South Elevation
1 : 100

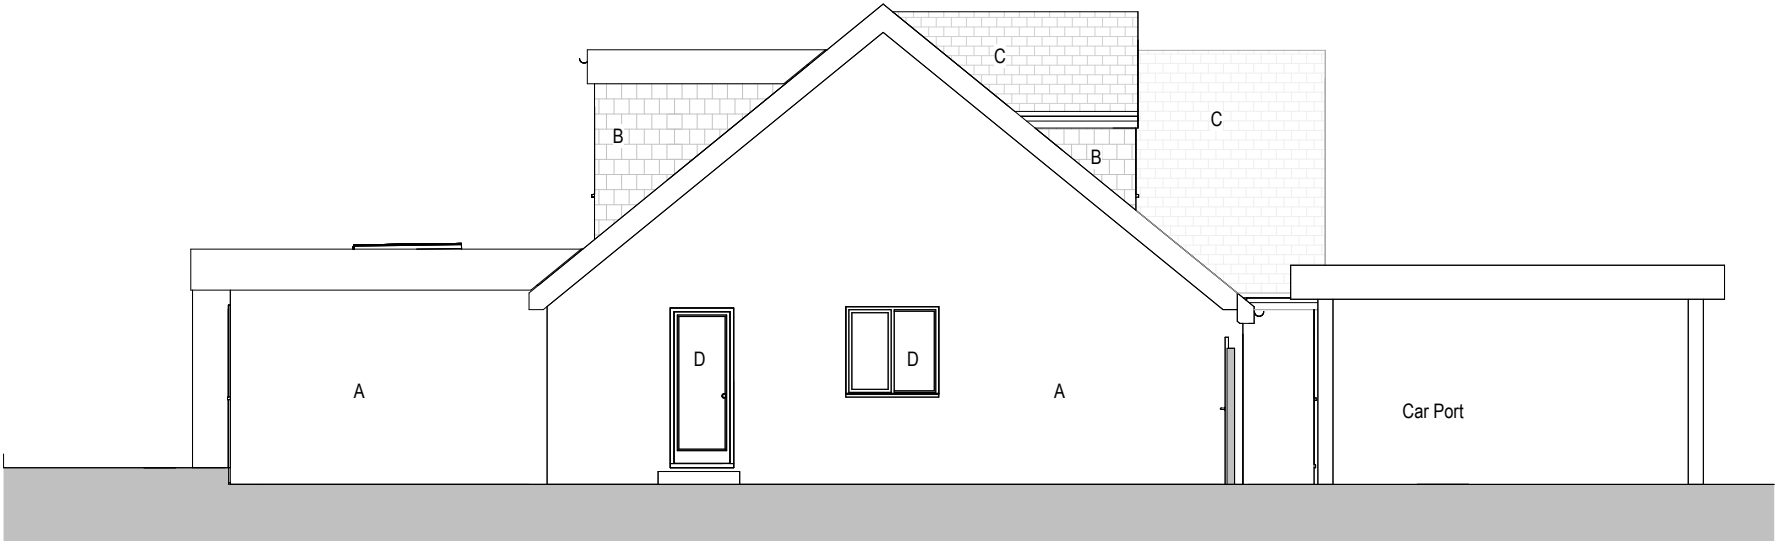

Proposed North Elevation
1 : 100

Revisions			
No.	Description	Date	By
2	BES	12-03-26	
1	PLANNING	09-03-26	

Notes:


GENERAL NOTES:

All dimensions & levels are preliminary and approximate and subject to utilities search, legal boundaries and detailed layouts/ design development through consultation.

Dimensions are to be checked on site by contractor & sub contractors prior to commencement of work, any discrepancies are to be highlighted immediately to the architects.

Biodiversity Enhancement Statement:
This application seeks to protect and improve the existing on-site natural environment by building primarily on existing areas of hardstanding and using high quality materials.

KEY
A - White render
B - Grey tiles
C - Grey concrete tiles
D - Glass
D* - Obscured glass

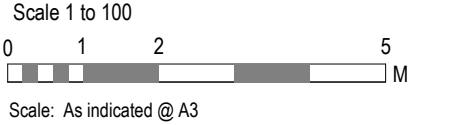

Project No. Project Name:
701 29 Mill Road Avenue

Drawing Name:
Proposed Elevations

Drawing No. Revision: Suitability Description:
P009 P2 PLANNING

Drawn: MS Checked: GF Orig Paper Size: A3

FRESH Architects

T 07703682107 | 07393913140
info@fresh-architects.co.uk | www.fresharchitects.co.uk

Use figured dimensions only. All levels and dimensions to be checked. This drawing is to be read in conjunction with all other relevant drawings and specifications.
© FRESH Architects Ltd. All rights reserved