



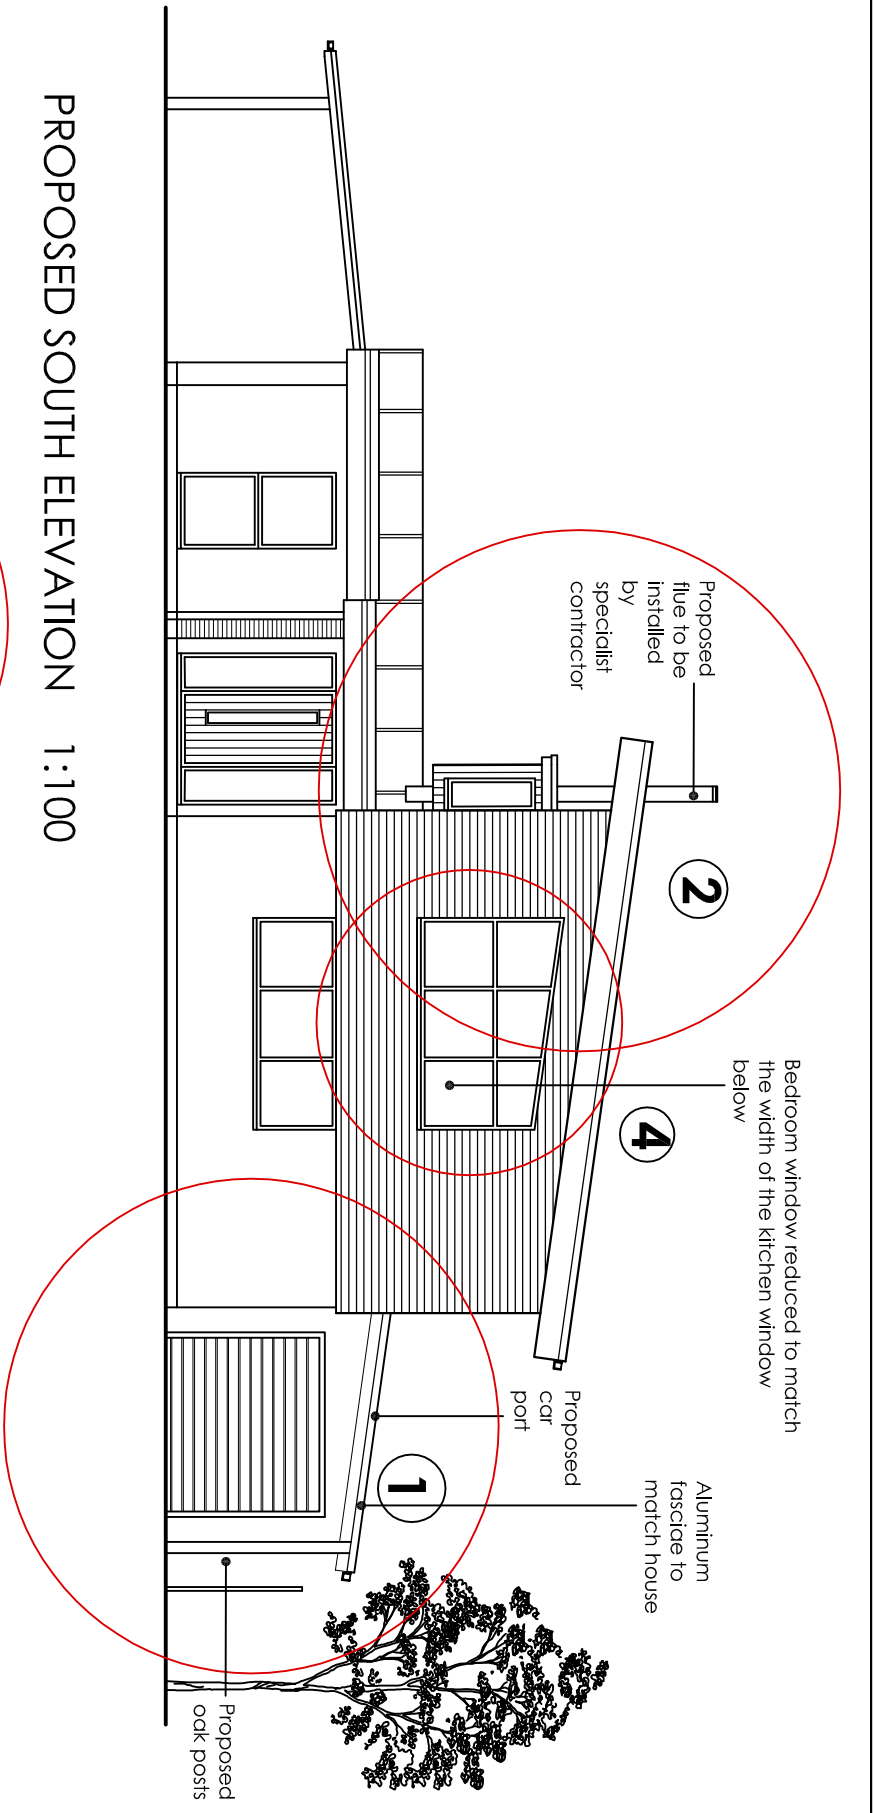

PROPOSED SOUTH ELEVATION 1:100

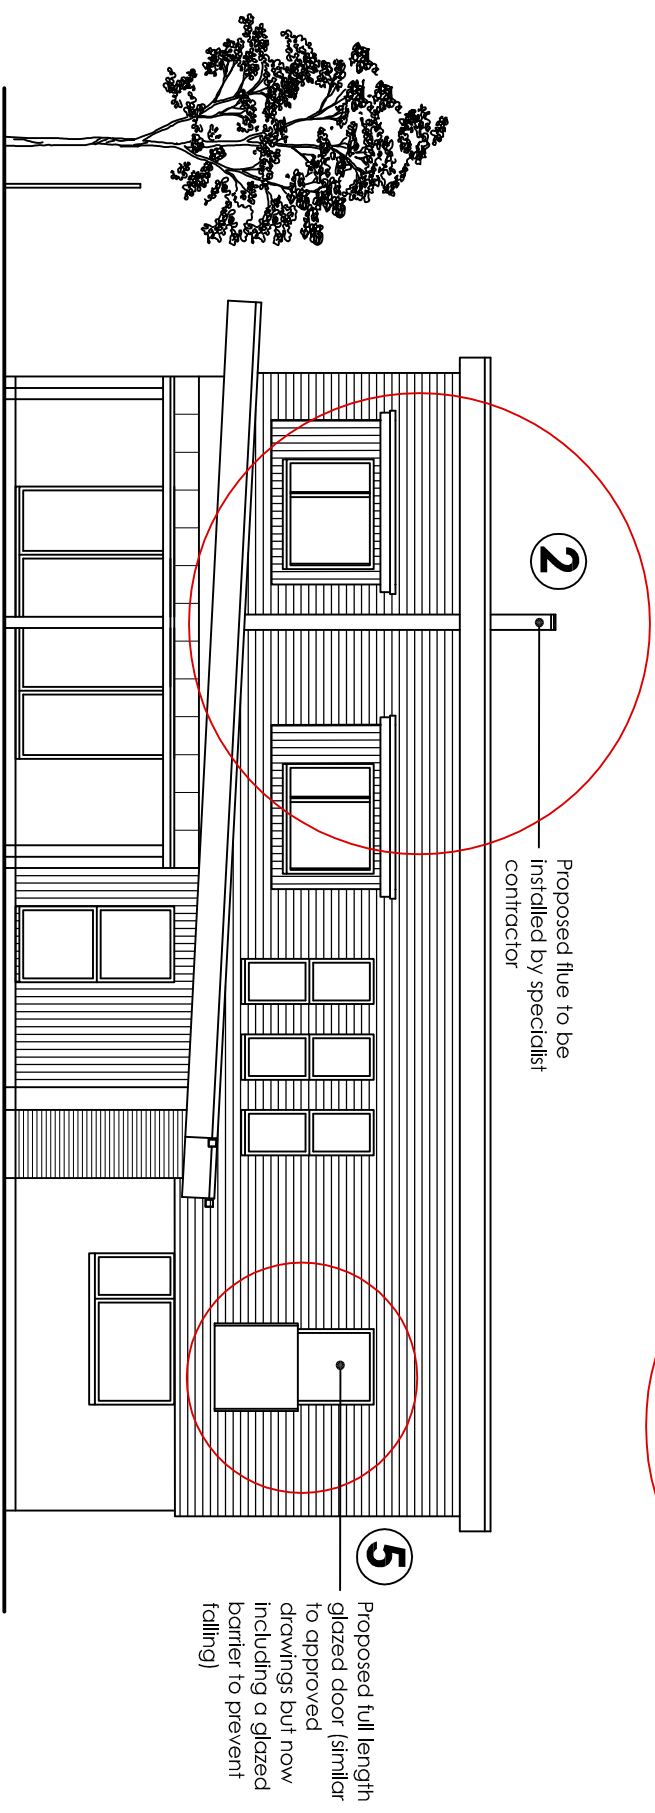


Proposals:

PROPOSED WEST ELEVATION 1:100



- 1) Car port
- 2) Flue on West elevation
- 3) High level window in new wardrobe on East elevation to have obscure glazing
- 4) First floor bedroom window on South elevation reduced in width
- 5) Proposed full length glazed door with glazed barrier to prevent falling
- 6) Proposed 2No. smaller rooflights to replace approved 1No. large rooflight

Notes:
1. Do not scale from these drawings (unless for planning purposes).
2. Drawings to be read in conjunction with the structural calculations and the building notes provided.
3. These drawings are for Building Control approval only, and are not to be used for construction.
4. The drawings are for information only and are not to be used for construction.
5. The property owner is reminded to serve a Party Wall Notice on any adjoining owner should they need to do so under the requirements of the Party Wall Act 1994.
6. No work should be undertaken until all consents, planning and Building Control, have been received and approved in writing. Any work undertaken without consent is done so at the client's risk.
7. A specialist test is to be undertaken to ascertain the size of the proposed rooflights and the number of rooflights to be installed to suit the Building Control plan to commence work.
8. A party wall agreement is to be entered into in order for the Building Control plan to commence work.
9. A party wall agreement is to be entered into in order for the Building Control plan to commence work.

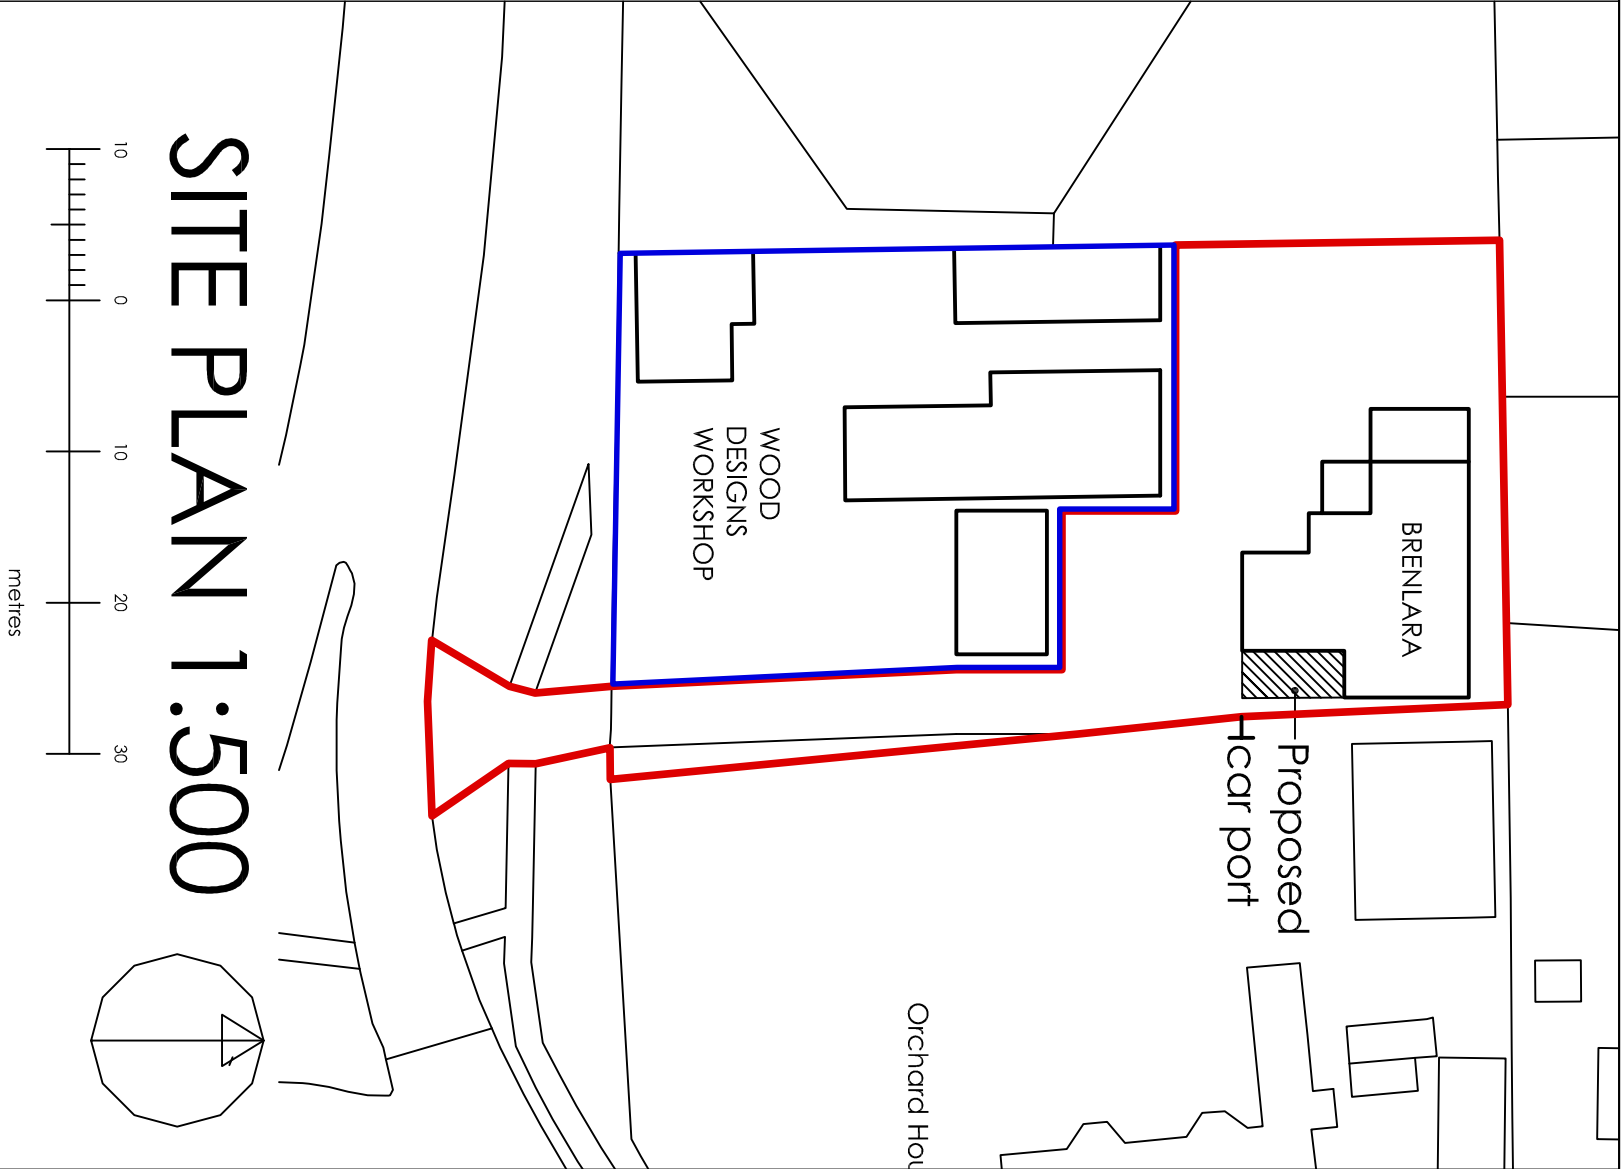

SITE PLAN 1:500

ama

architectural & quantity surveying services

address of works:

Wood designs Workshop, Roundstone-by-pass, Angmering

Unit 1 Gosling Croft Business Park
Long Furong
Clapham, Worthing
West Sussex, BN13 3UT
01903 871131
con@atferburymoore.co.uk

afterbury moore associates

Drawing title:

Proposed Amendments to Approved Plans

Date:

Jan. 2018

Scales:

As shown

Paper size:

A3

Dwg No.:

AR-133-B3