



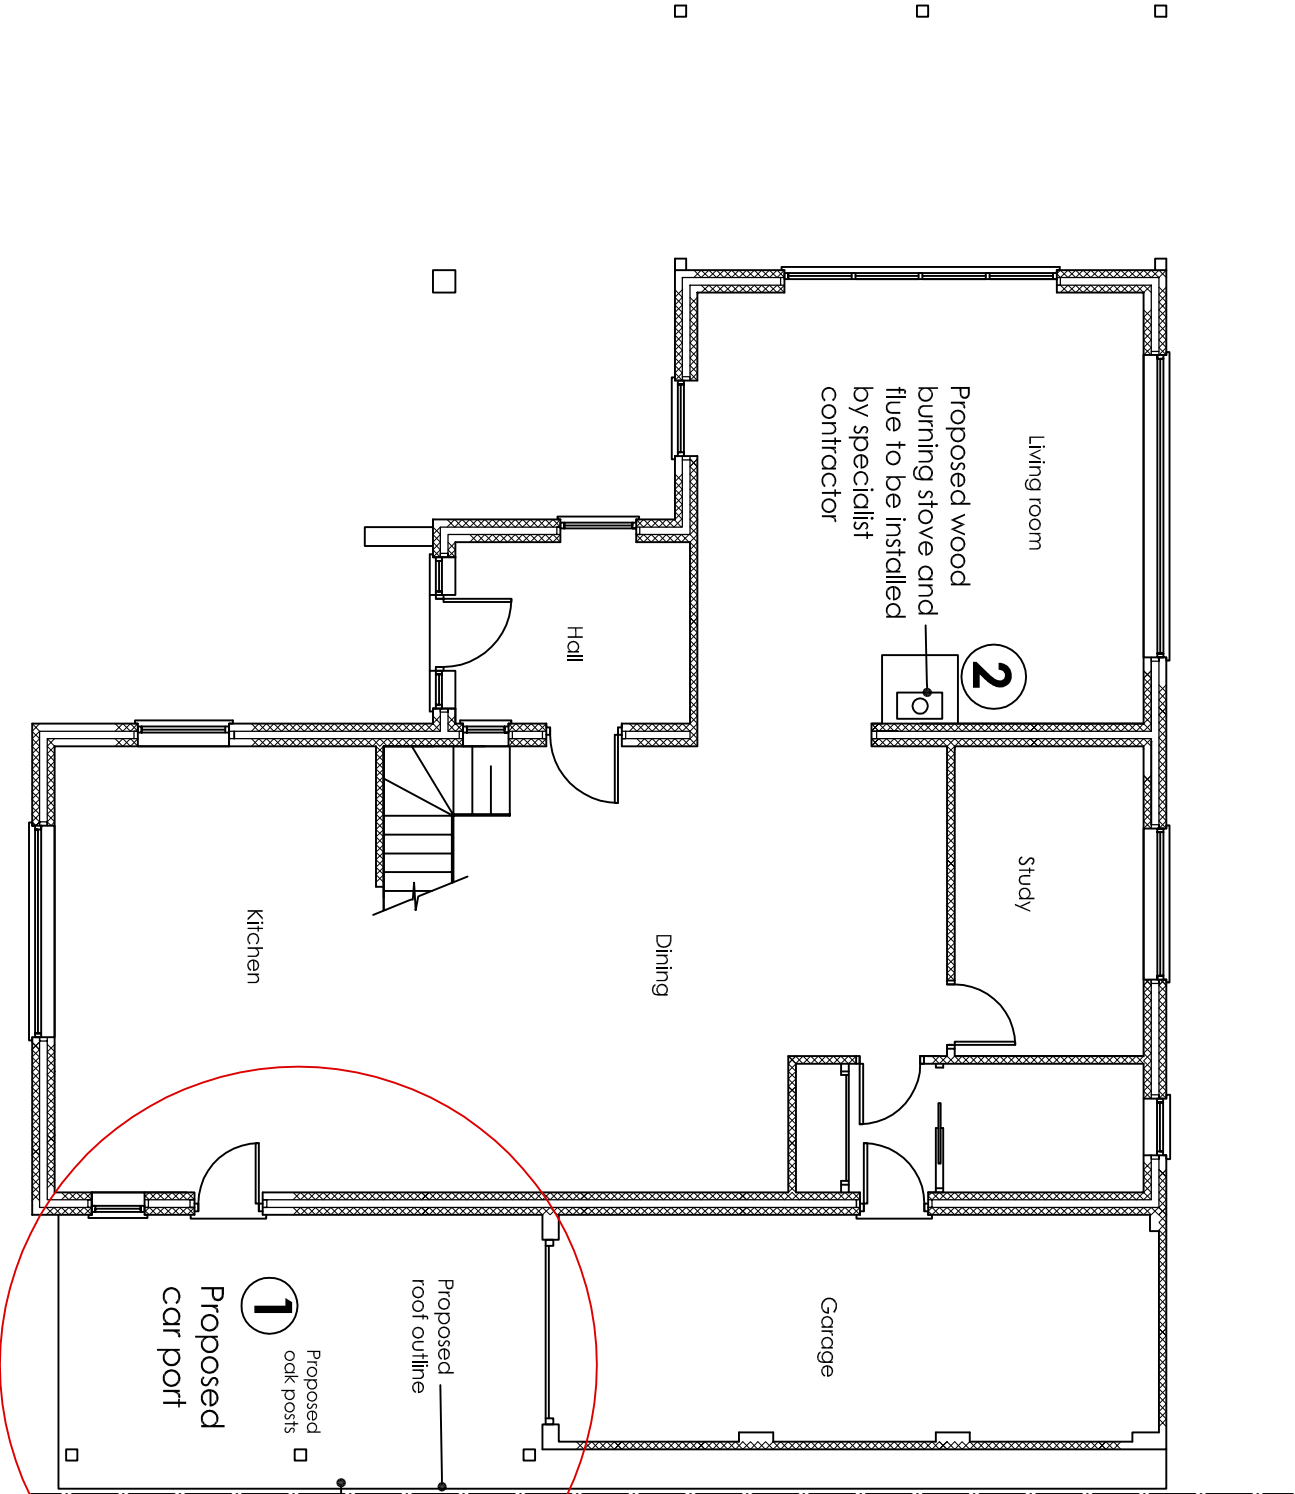

Proposals:

- 1) Car port
- 2) Flue on West elevation
- 3) High level window in new wardrobe on East elevation to have obscure glazing
- 4) First floor bedroom window on South elevation reduced in width
- 5) Proposed full length glazed door with glazed barrier to prevent falling
- 6) Proposed 2No. smaller rooflights to replace approved 1No. large rooflight

PROPOSED GROUND FLOOR PLAN 1:100

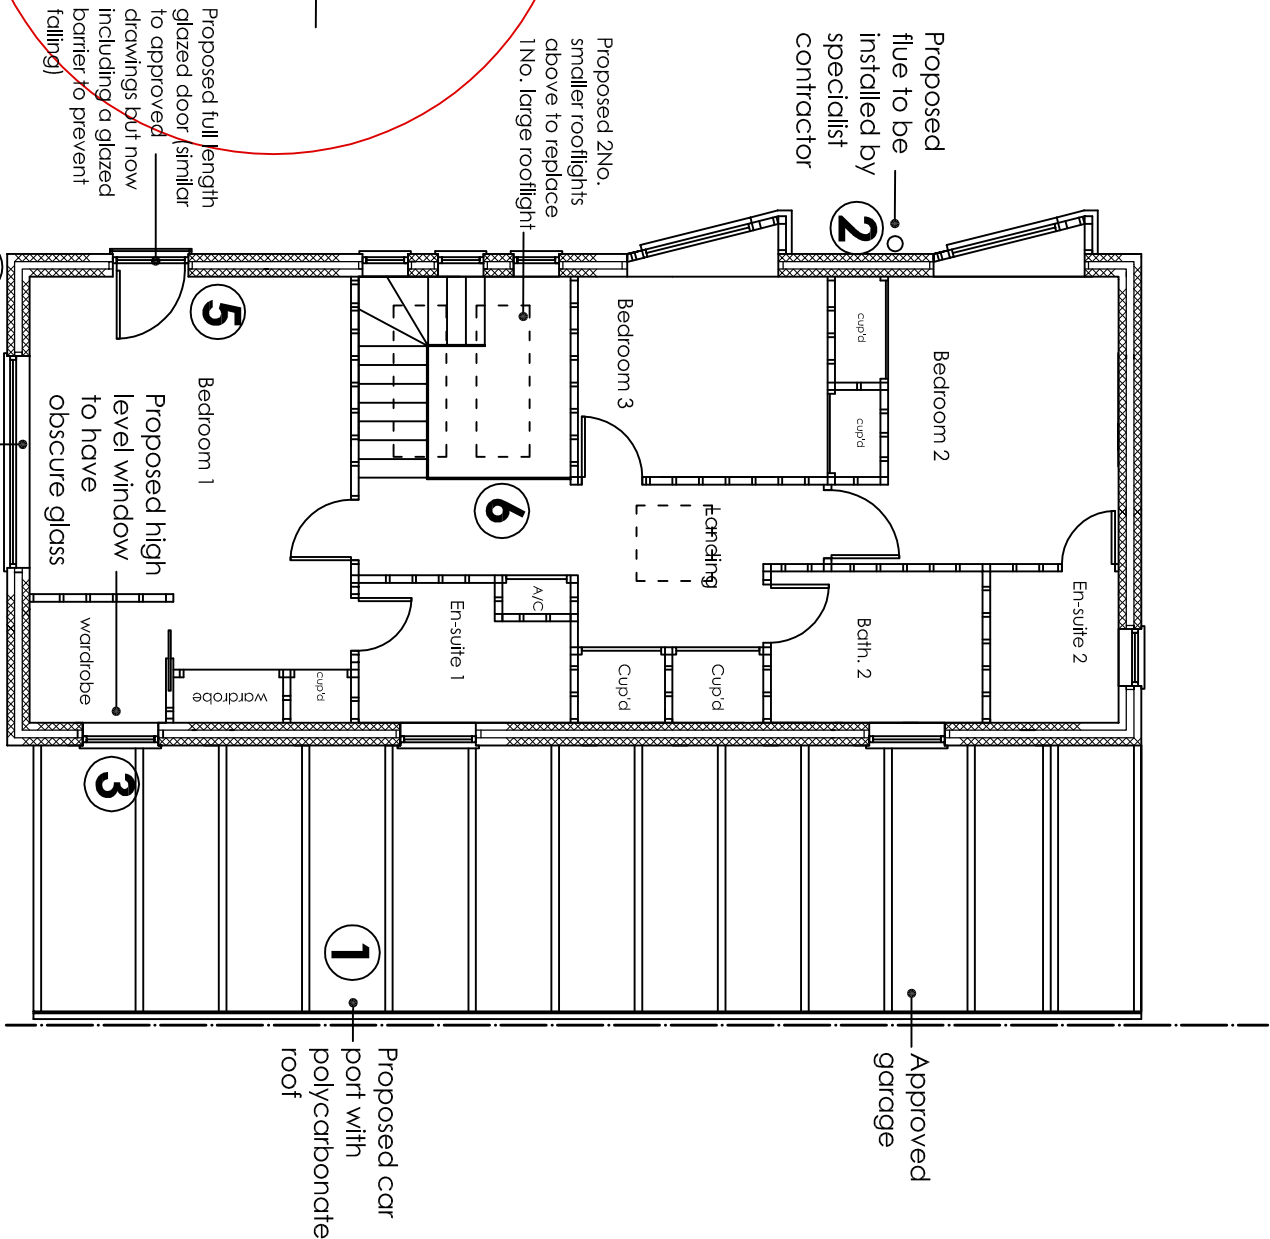

PROPOSED FIRST FLOOR PLAN 1:100

- Notes:**
1. Do not scale from these drawings (unless for planning purposes).
 2. Drawings to be read in conjunction with the structural calculations and the building notes.
 3. These drawings are for Building Control approval only.
 4. The client / contractor is advised to read the appropriate notes and the details provided in the structural calculations regarding the CDM regulations.
 5. The drawings are for the proposed works on only existing owner's risk.
 6. No work should be undertaken until all consents (Planning and Building Control) have been received and approved in writing. Any work undertaken without consent is done so at the client's risk.
 7. A pre-calculation test is to be undertaken to ascertain the size of the proposed surface water soakaway. All details to be sent to the Building Control prior to commencement of work.
 8. A pre-calculation test is to be undertaken in order for the client to calculate the size of the total soakaway. All details to be sent to the Building Control prior to commencement of work.
 9. A pre-calculation test is to be undertaken in order for the client to calculate the size of the total soakaway. All details to be sent to the Building Control prior to commencement of work.

amq architectural & quantity surveying services				Unit 1 Gosling Croft Business Park Long Furong Clapham, Worthing West Sussex, BN13 3UT 01903 871131 carl@afterburymoore.co.uk	
Address of works:				Wood designs Workshop, Roundstone-by-pass, Angmering	
Drawing title:				Proposed Amendments to Approved Plans	
Date:	Jan. 2018	Scales:	1:100 @ A3	Paper size:	A3
				Dwg No:	AR-133-B1