

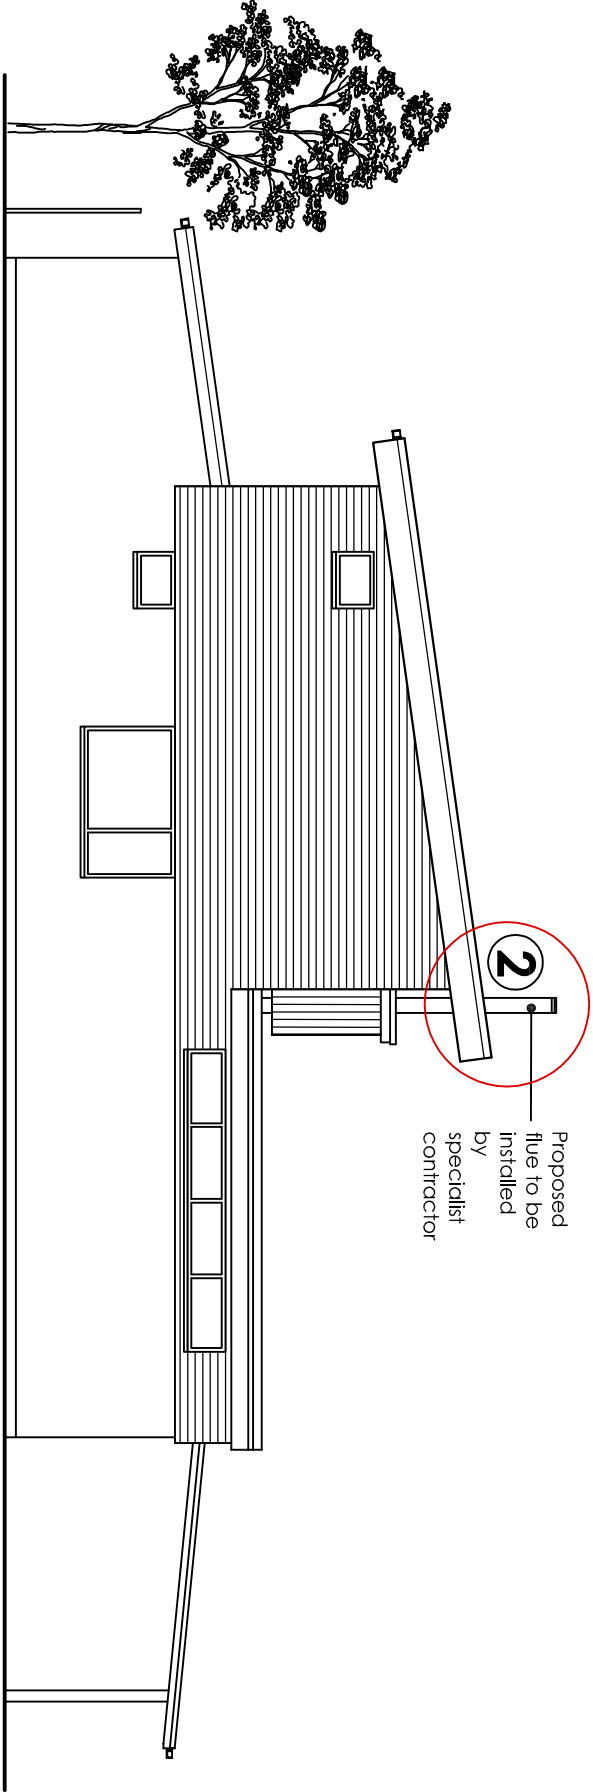


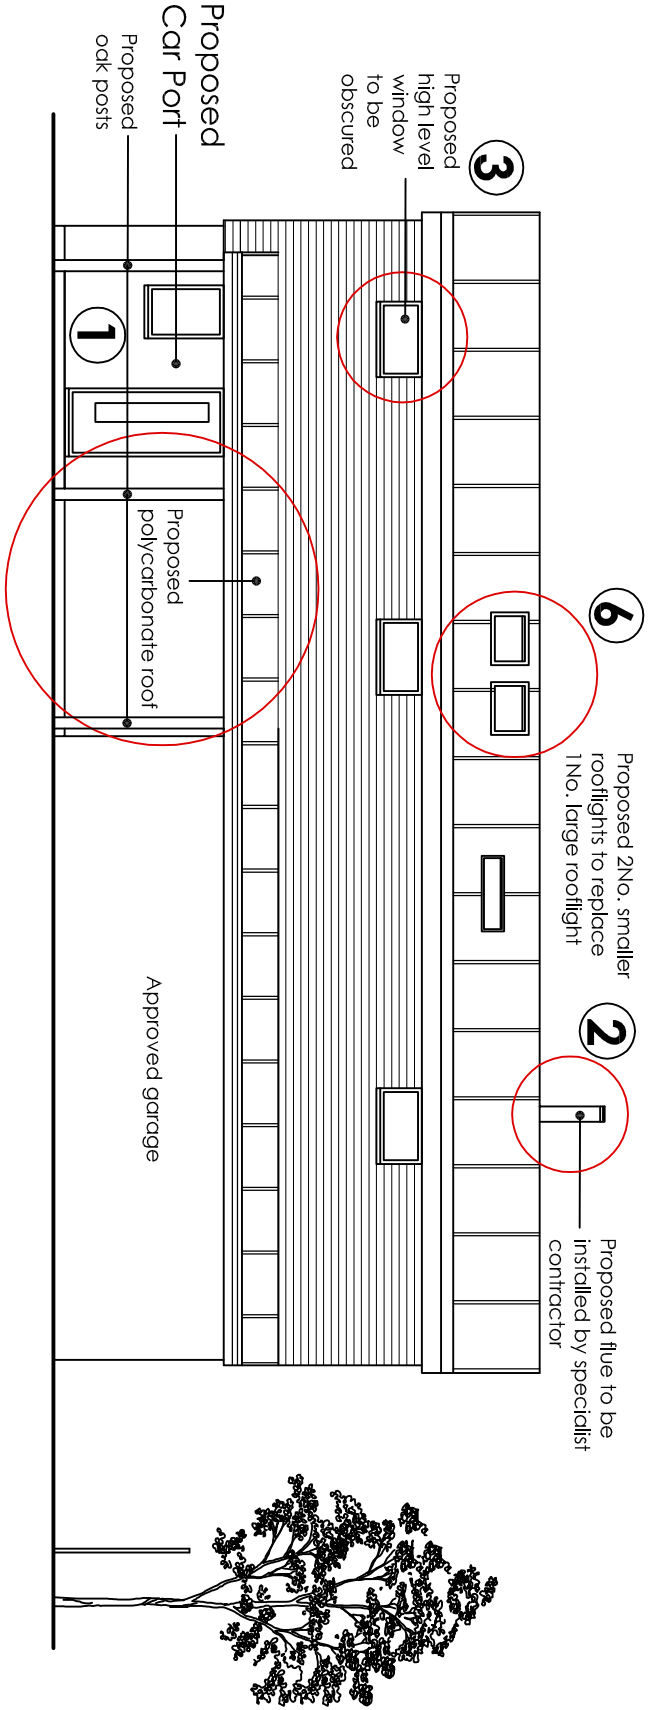

Proposals:

- 1) Car port
- 2) Flue on West elevation
- 3) High level window in new wardrobe on East elevation to have obscure glazing
- 4) First floor bedroom window on South elevation reduced in width
- 5) Proposed full length glazed door with glazed barrier to prevent falling
- 6) Proposed 2No. smaller rooflights to replace approved 1No. large rooflight

- Notes:**
1. Do not scale from these drawings (unless for plotting purposes)
 2. All dimensions are given in metres unless otherwise stated
 3. These drawings are for Building Control approval only.
 4. The client / contractor is advised to read the separate notes and the details provided in the structural calculations regarding the CDM
 5. The property owner is reminded to serve a Party Wall Notice on any adjoining owner should they need to do so under the requirements of the Party Wall Act 1996
 6. No work should be undertaken until all consents, planning and Building Control have been received and approved in writing. Any work undertaken without consent is done so at the client's risk.
 7. A pre-occupation test is to be undertaken to ascertain the state of the building prior to commencement of work.
 8. A pre-occupation test is to be undertaken in order for the Building Control prior to commencement of work.
 9. A pre-occupation test is to be undertaken in order for the Building Control prior to commencement of work.

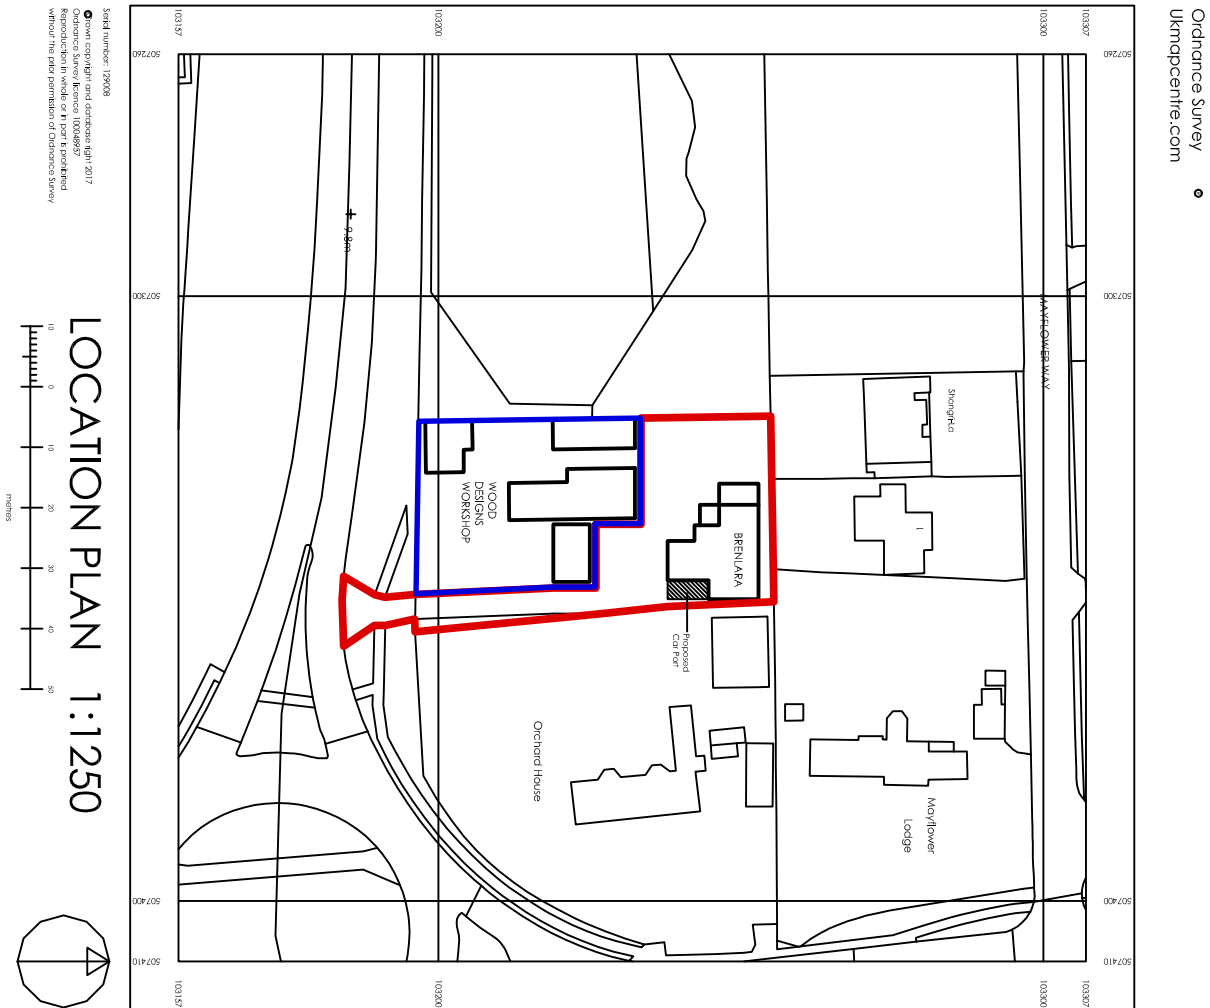

amq architectural & quantity surveying services			
address of works: Wood designs Workshop, Roundstone-by-pass, Angmering			
Drawing title: Proposed Amendments to Approved Plans			
Date:	Jan. 2018	Scales:	As shown
		Paper size:	A3
		Dwg No:	AR-133-B2