
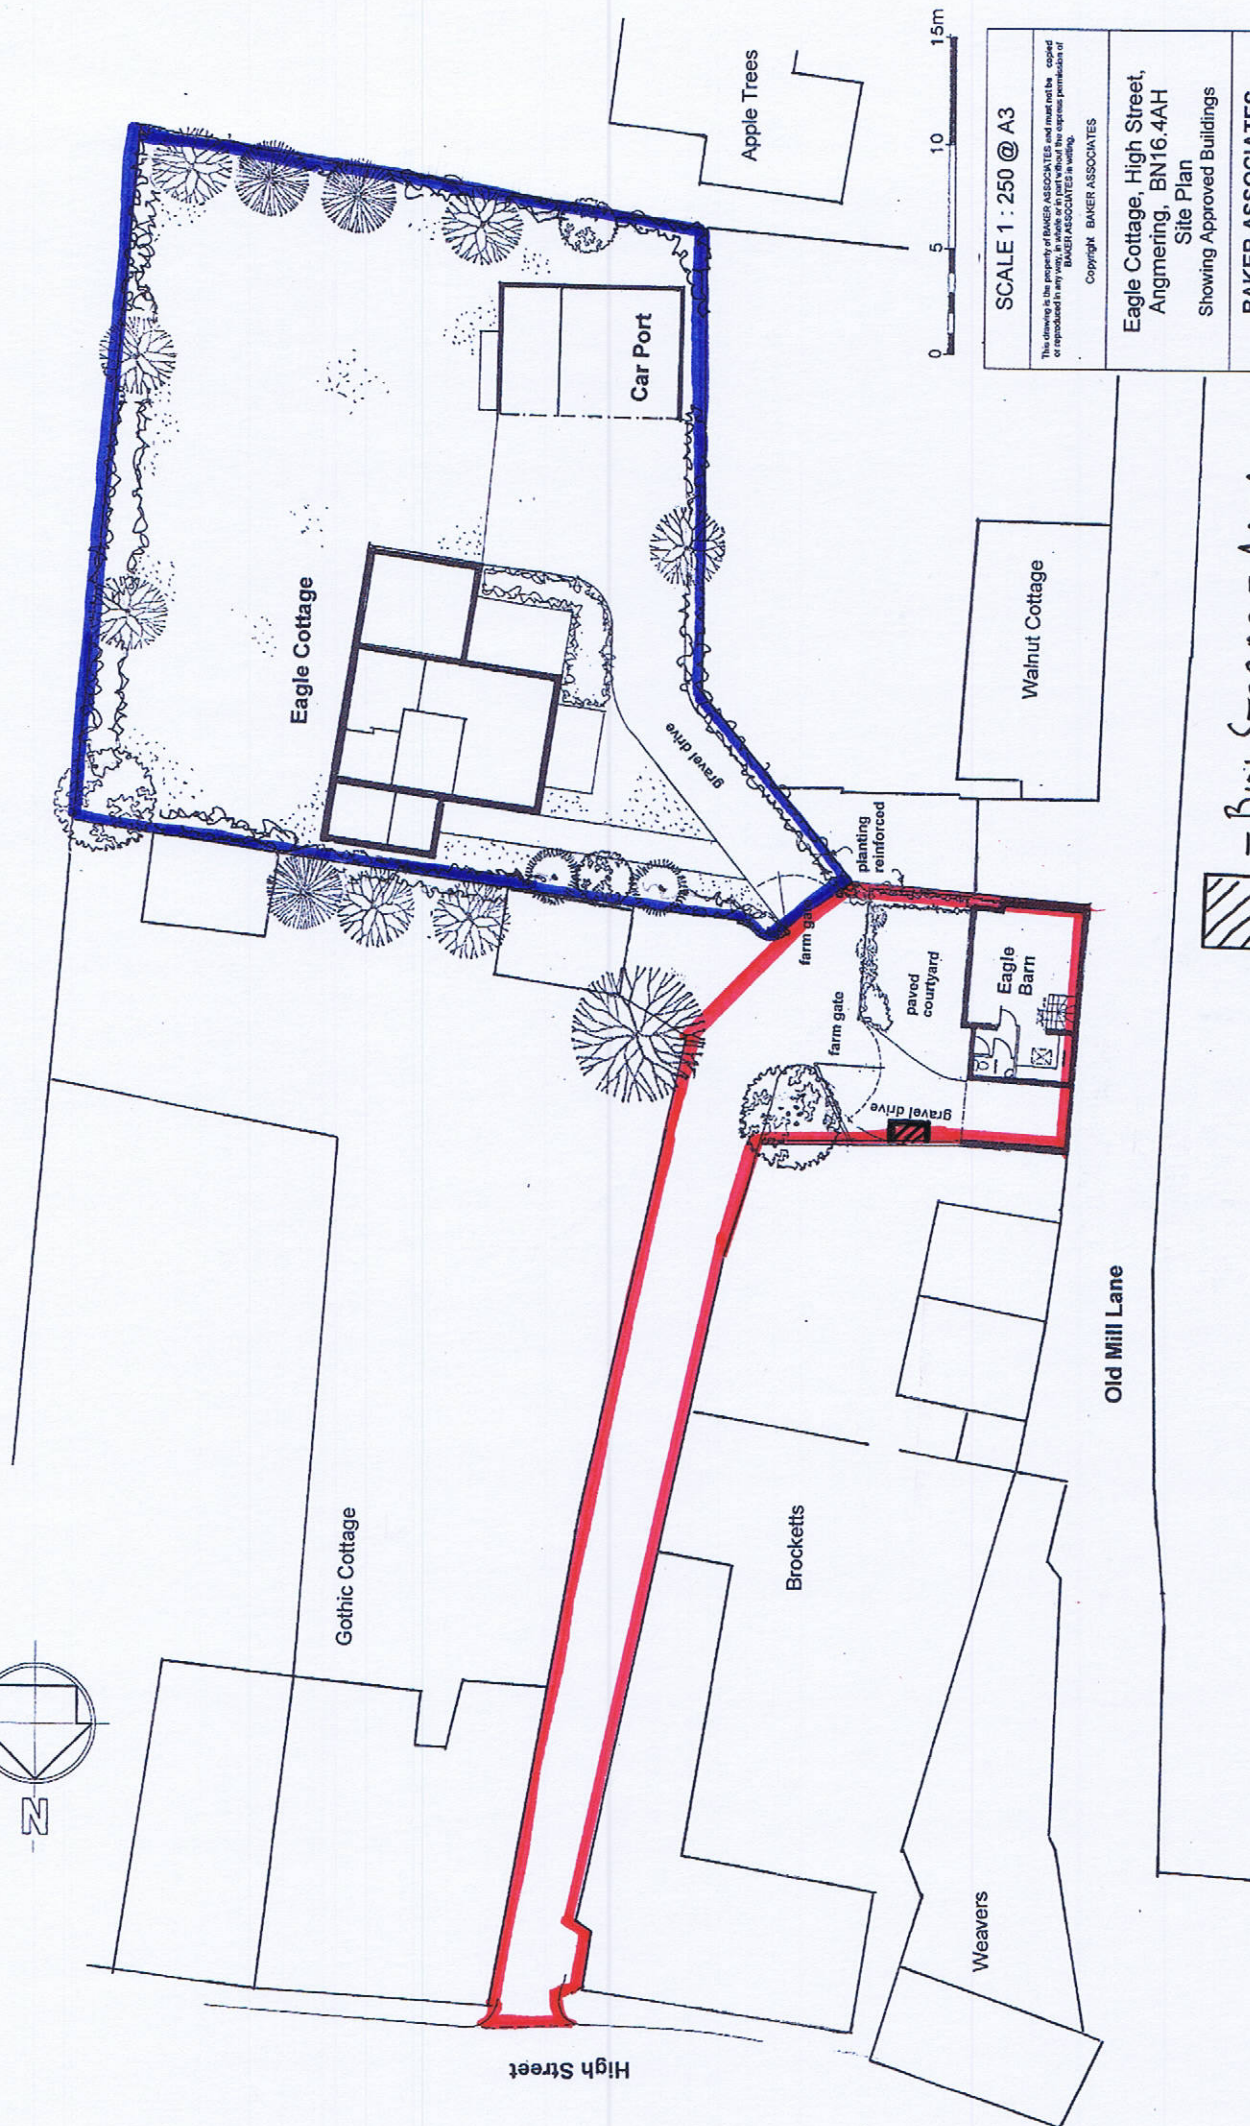


Weavers Ring

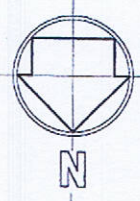

SCALE 1 : 250 @ A3		
This drawing is the property of BAKER ASSOCIATES and must not be copied or reproduced in any way, in whole or in part without the express permission of BAKER ASSOCIATES in writing.		
Copyright BAKER ASSOCIATES		
Eagle Cottage, High Street, Angmering, BN16 4AH Site Plan Showing Approved Buildings		
BAKER ASSOCIATES 87 High Street, Selsey, West Sussex, BN44 3RE Tel: 01903 814006 Fax: 01903 816844		
SCALE 1 : 250	DRG. No	REV
DATE 28/01/2013	13.797.01	B

 - BIN STORAGE AREA