


cad reference	revision
MARSH HOUSE	~

NOTES:

- 1. THIS DRAWING MUST NOT BE SCALED.
- 2. FOLLOWING COMMENCEMENT OF WORK ON SITE, ISSUED DRAWINGS AND DETAILS MAY BE SUBJECT TO CHANGE DUE TO SITE CONDITIONS OR CONTRACTOR DESIGN MODIFICATIONS.
- 3. ALL WORKS HAVE BEEN INSTRUCTED TO BE CARRIED OUT TO THE SATISFACTION OF LOCAL AND STATUTORY AUTHORITIES, IN ACCORDANCE WITH CURRENT BUILDING REGULATIONS AND CODES OF PRACTICE.
- 4. ALL DIMENSIONS ARE TO BE VERIFIED WITH THE CONTRACTOR ON SITE PRIOR TO MANUFACTURE OR INSTALLATION.
- 5. QUADRANT DESIGN MUST BE MADE INFORMED OF ANY AMENDMENTS TO THE DESIGN ON SITE.

NEW PROPOSED CHIMNEY - TO MATCH CHIMNEY TO NEIGHBOURING PROPERTY WITH RENDERED & PAINTED ELEVATIONS AND 2No. CHIMNEY STACKS TO MATCH ORIGINALS

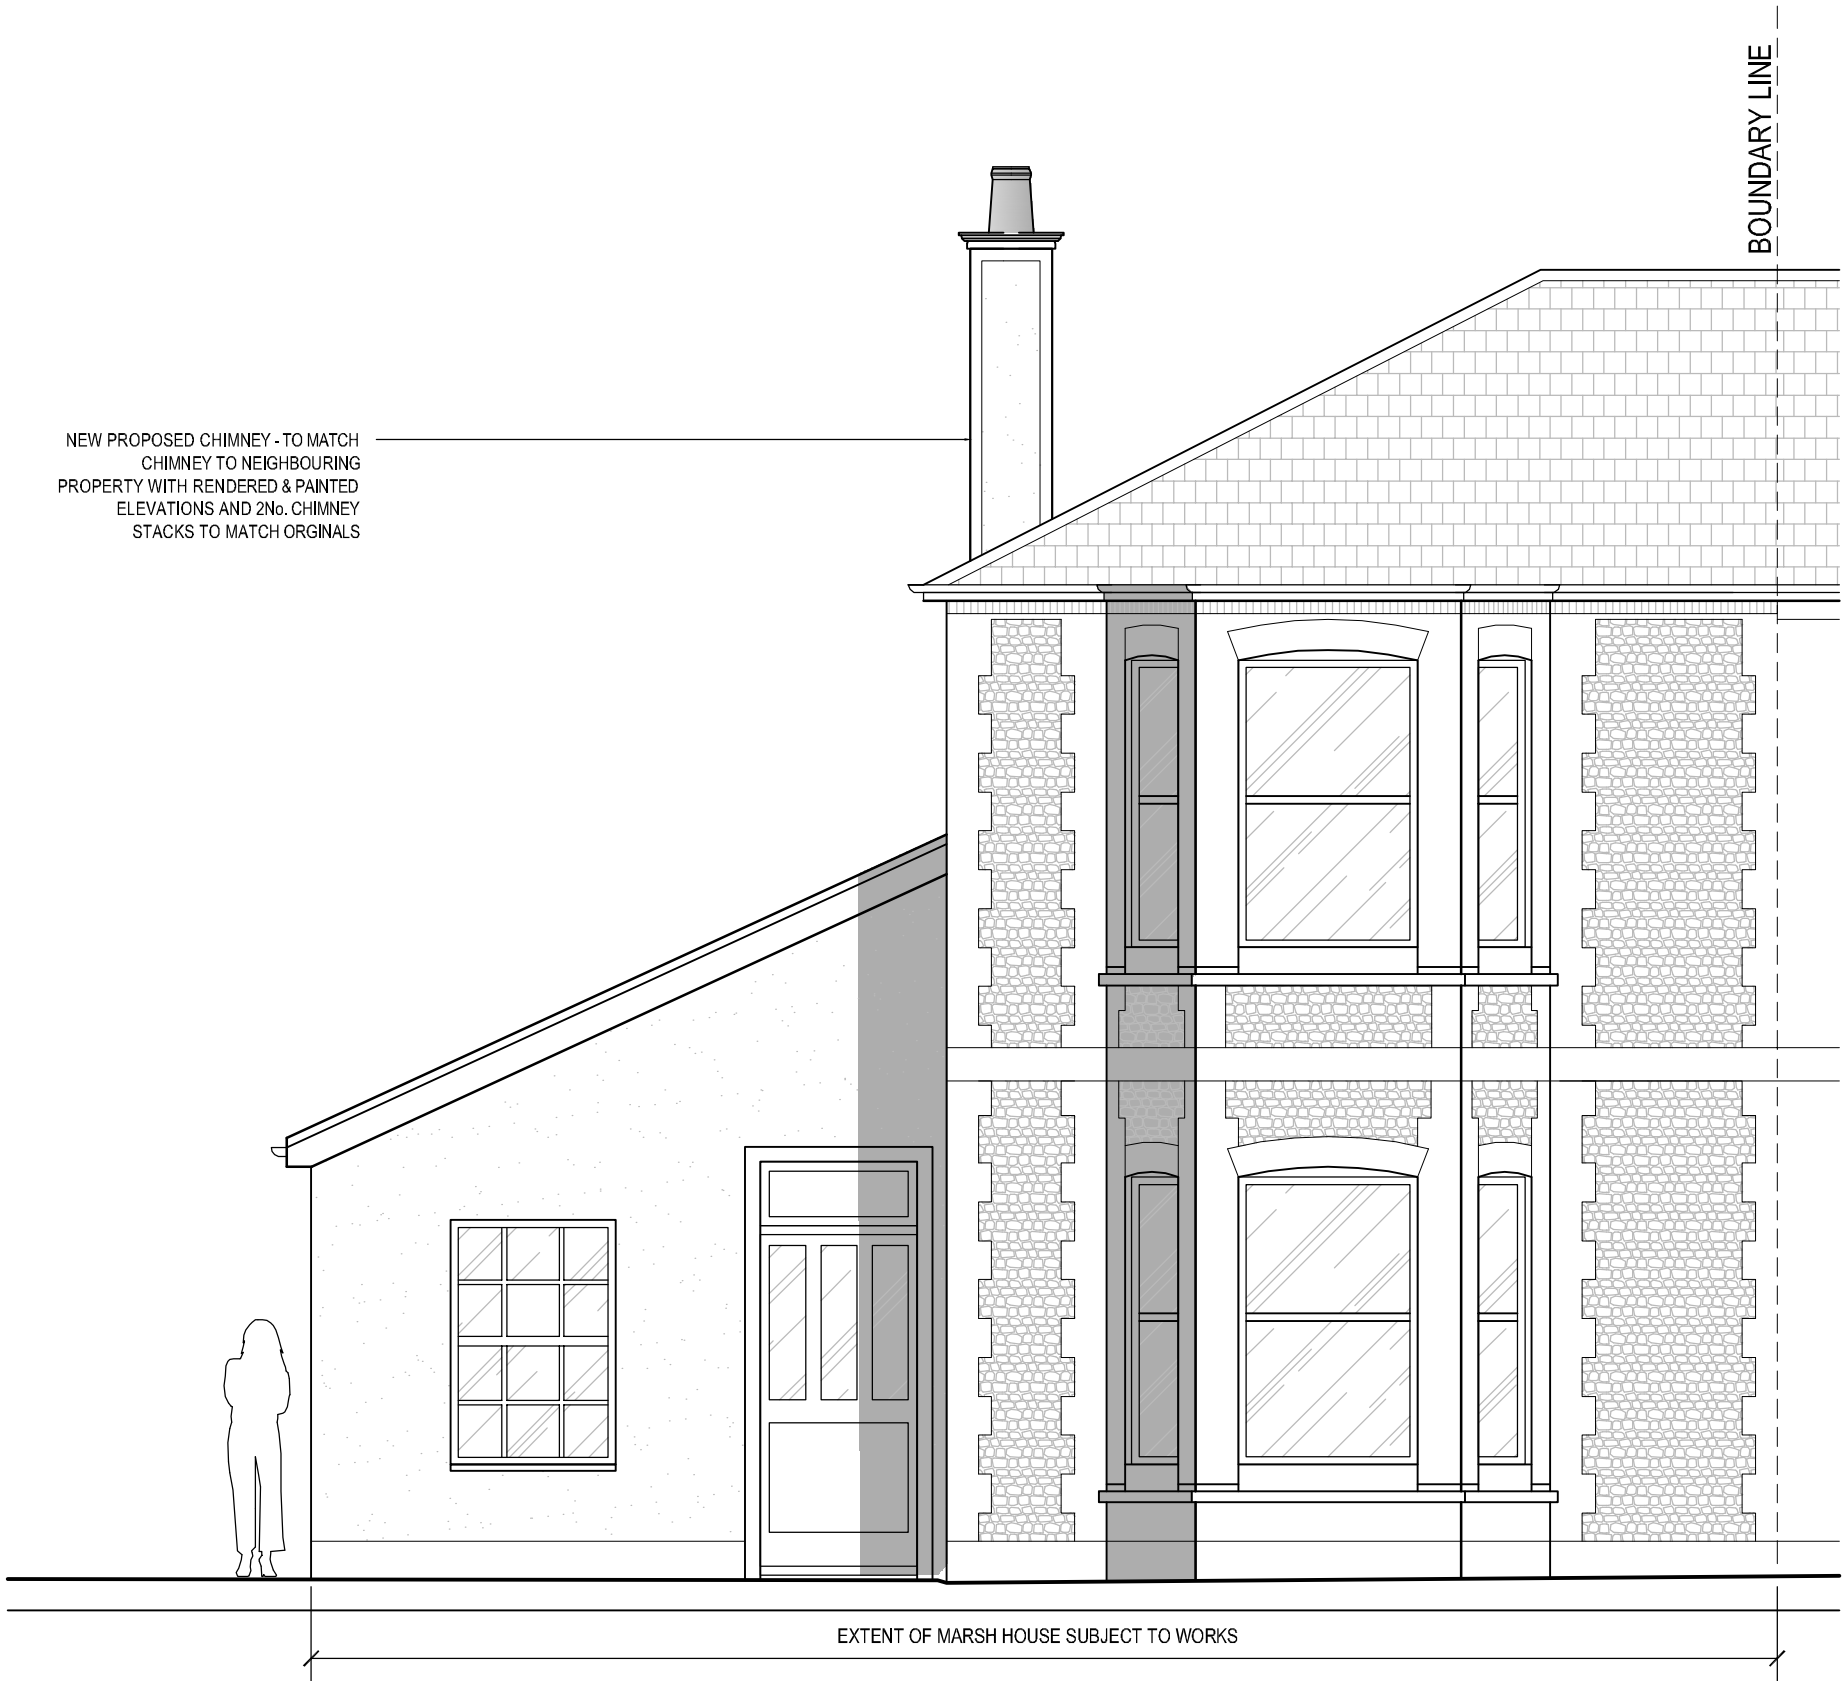

PROPOSED NORTH ELEVATION A
SCALE 1:50



PROPOSED CHIMNEY
(EXAMPLE OF ADJOINING PROPERTY'S CHIMNEY)
NTS



AERIAL LOCATION PLAN
NTS

NO.	DATE	ISSUE	BY
NO.	NO.	NO.	NO.

PLANNING ISSUE

CLIENT:
MS J. LESSELS DERRICK
MR M. SPARKES

PROJECT:
MONT COLINE,
HIGH STREET,
ANGMERING,
BN16 4AG

PROJECT NO.:
1002

DATE:
12/02/2014

SHEET TITLE:
EXTERNAL ELEVATION A
PROPOSED NORTH

SCALE: AS SHOWN @ A3

DRAWN BY: M/S

SHEET NO.:
1002_A6_00A