

Copyright in the design and this drawing is the property of RESI. Reproduction in whole or in part is forbidden without written sanction of RESI. This drawing must be read in conjunction with all other relevant documentation and drawings.

RESI accepts no liability for any expense, loss or damage of whatsoever nature and however arising from any variation which has not been referred to them and their approval obtained.

Print out to actual scale. For planning purposes only. All dimensions to be cross checked on site prior to construction and ordering of products. Any discrepancies to be reported to RESI immediately.

NOTES



Revision		
Rev	Notes	Date
A	Planning Issue	26/02/2021

KEY

- Proposed walls

Existing walls

Existing removed

Proposed rooflight
- Boundary line

Proposed beam

Proposed drainage

1.8m head height

1.5m head height

JOB TITLE

Proposed ground floor wraparound extension, floor plan redesign and all associated works at 39 East Drive

STATUS

Planning

DRAWING TITLE

Existing Floor Plan

CLIENT

John Corbett

SCALE

1 : 100 at A3

DRAWN

AR


DATE

Feb 2021


CHECKED

MF

DRAWING NO. 72818 - 1100 A

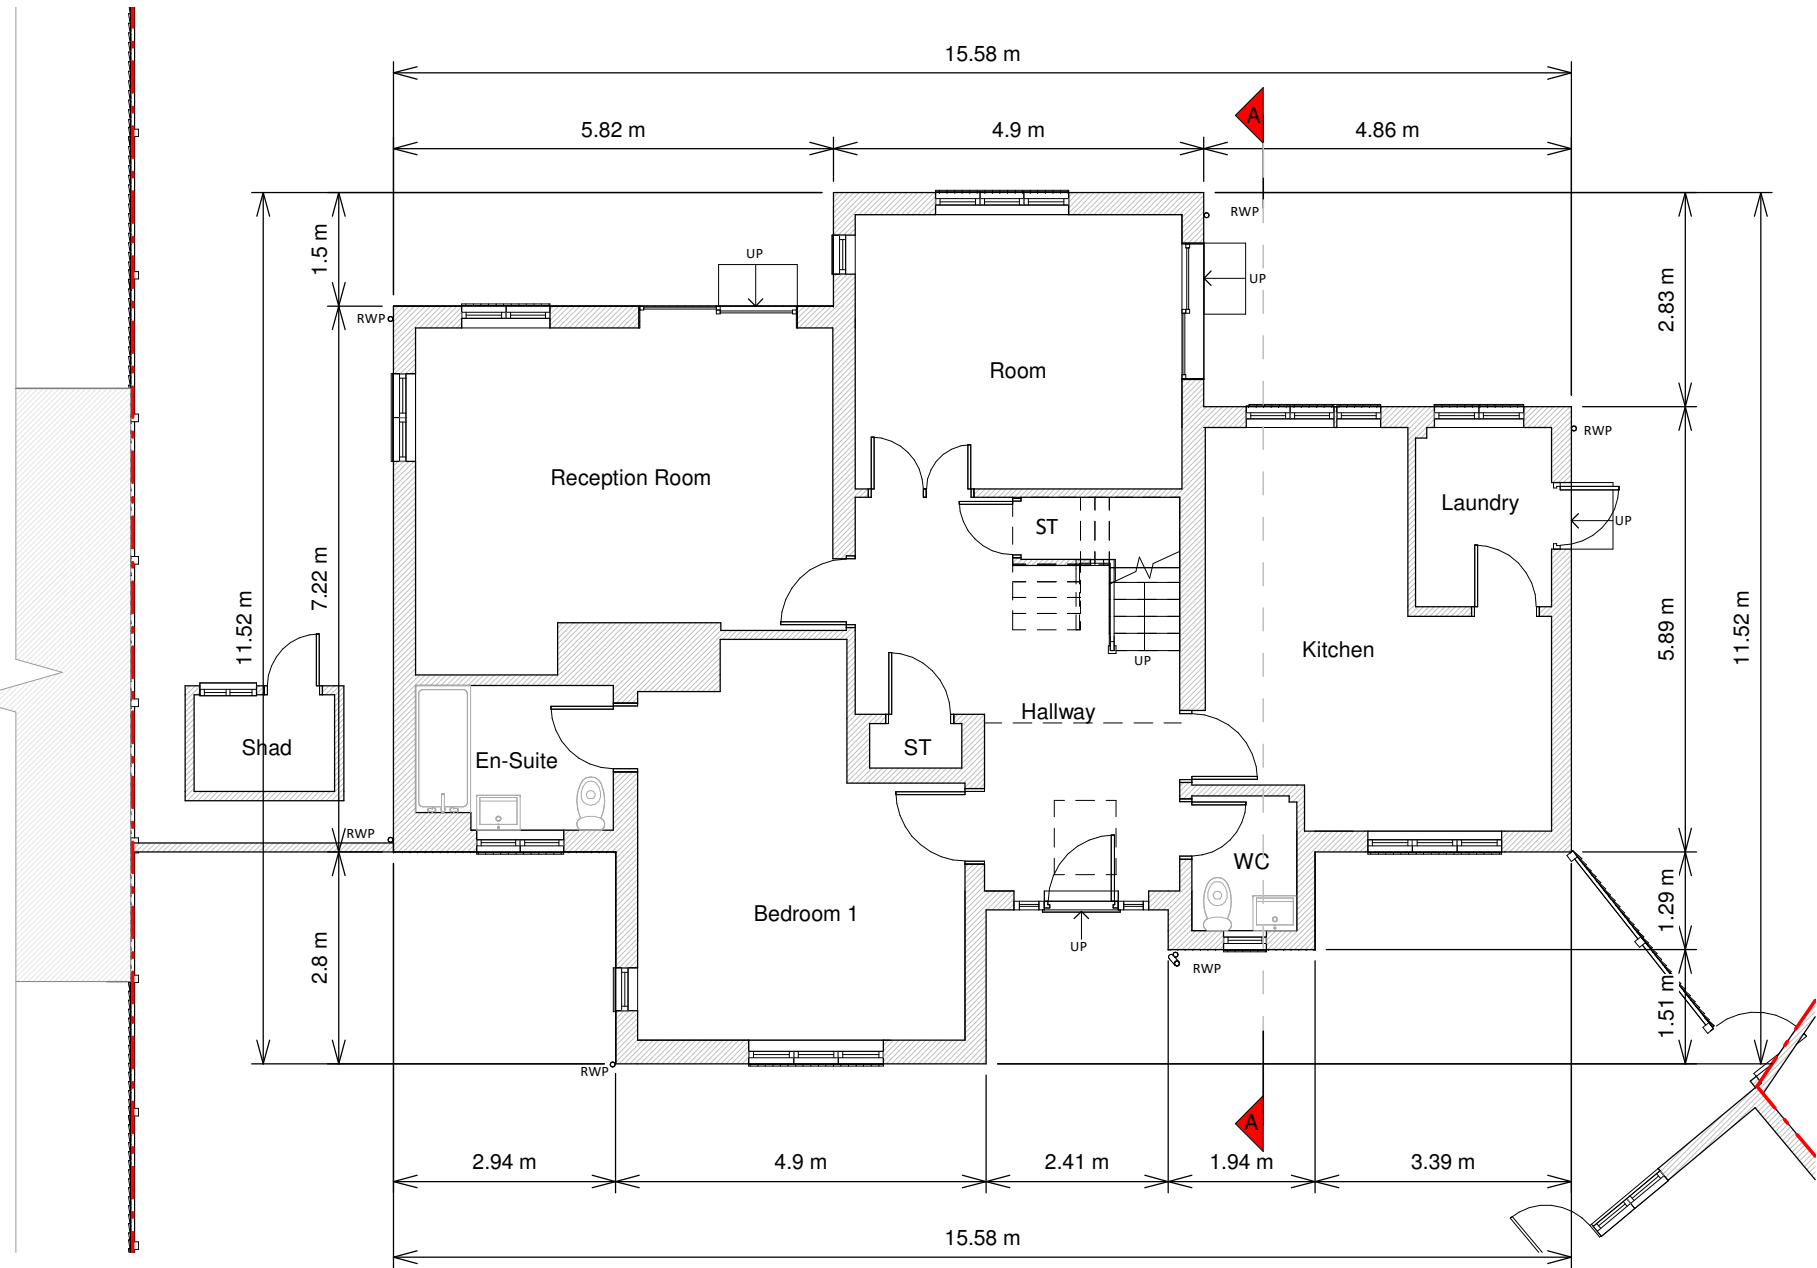

Ground Floor Plan

 

Copyright in the design and this drawing is the property of RESI. Reproduction in whole or in part is forbidden without written sanction of RESI. This drawing must be read in conjunction with all other relevant documentation and drawings.

RESI accepts no liability for any expense, loss or damage of whatsoever nature and however arising from any variation which has not been referred to them and their approval obtained.

Print out to actual scale. For planning purposes only. All dimensions to be cross checked on site prior to construction and ordering of products. Any discrepancies to be reported to RESI immediately.

NOTES



Revision		
Rev	Notes	Date
A	Planning Issue	26/02/2021

KEY

- Proposed walls

Existing walls

Existing removed

Proposed rooflight
- Boundary line

Proposed beam

Proposed drainage

1.8m head height

1.5m head height

JOB TITLE

Proposed ground floor wraparound extension, floor plan redesign and all associated works at 39 East Drive

STATUS

Planning

DRAWING TITLE

Existing Floor Plan

CLIENT

John Corbett

SCALE

1 : 100 at A3

DRAWN

AR

DATE

Feb 2021


CHECKED


MF

DRAWING NO. 72818 - 1101 A



First Floor Plan

 

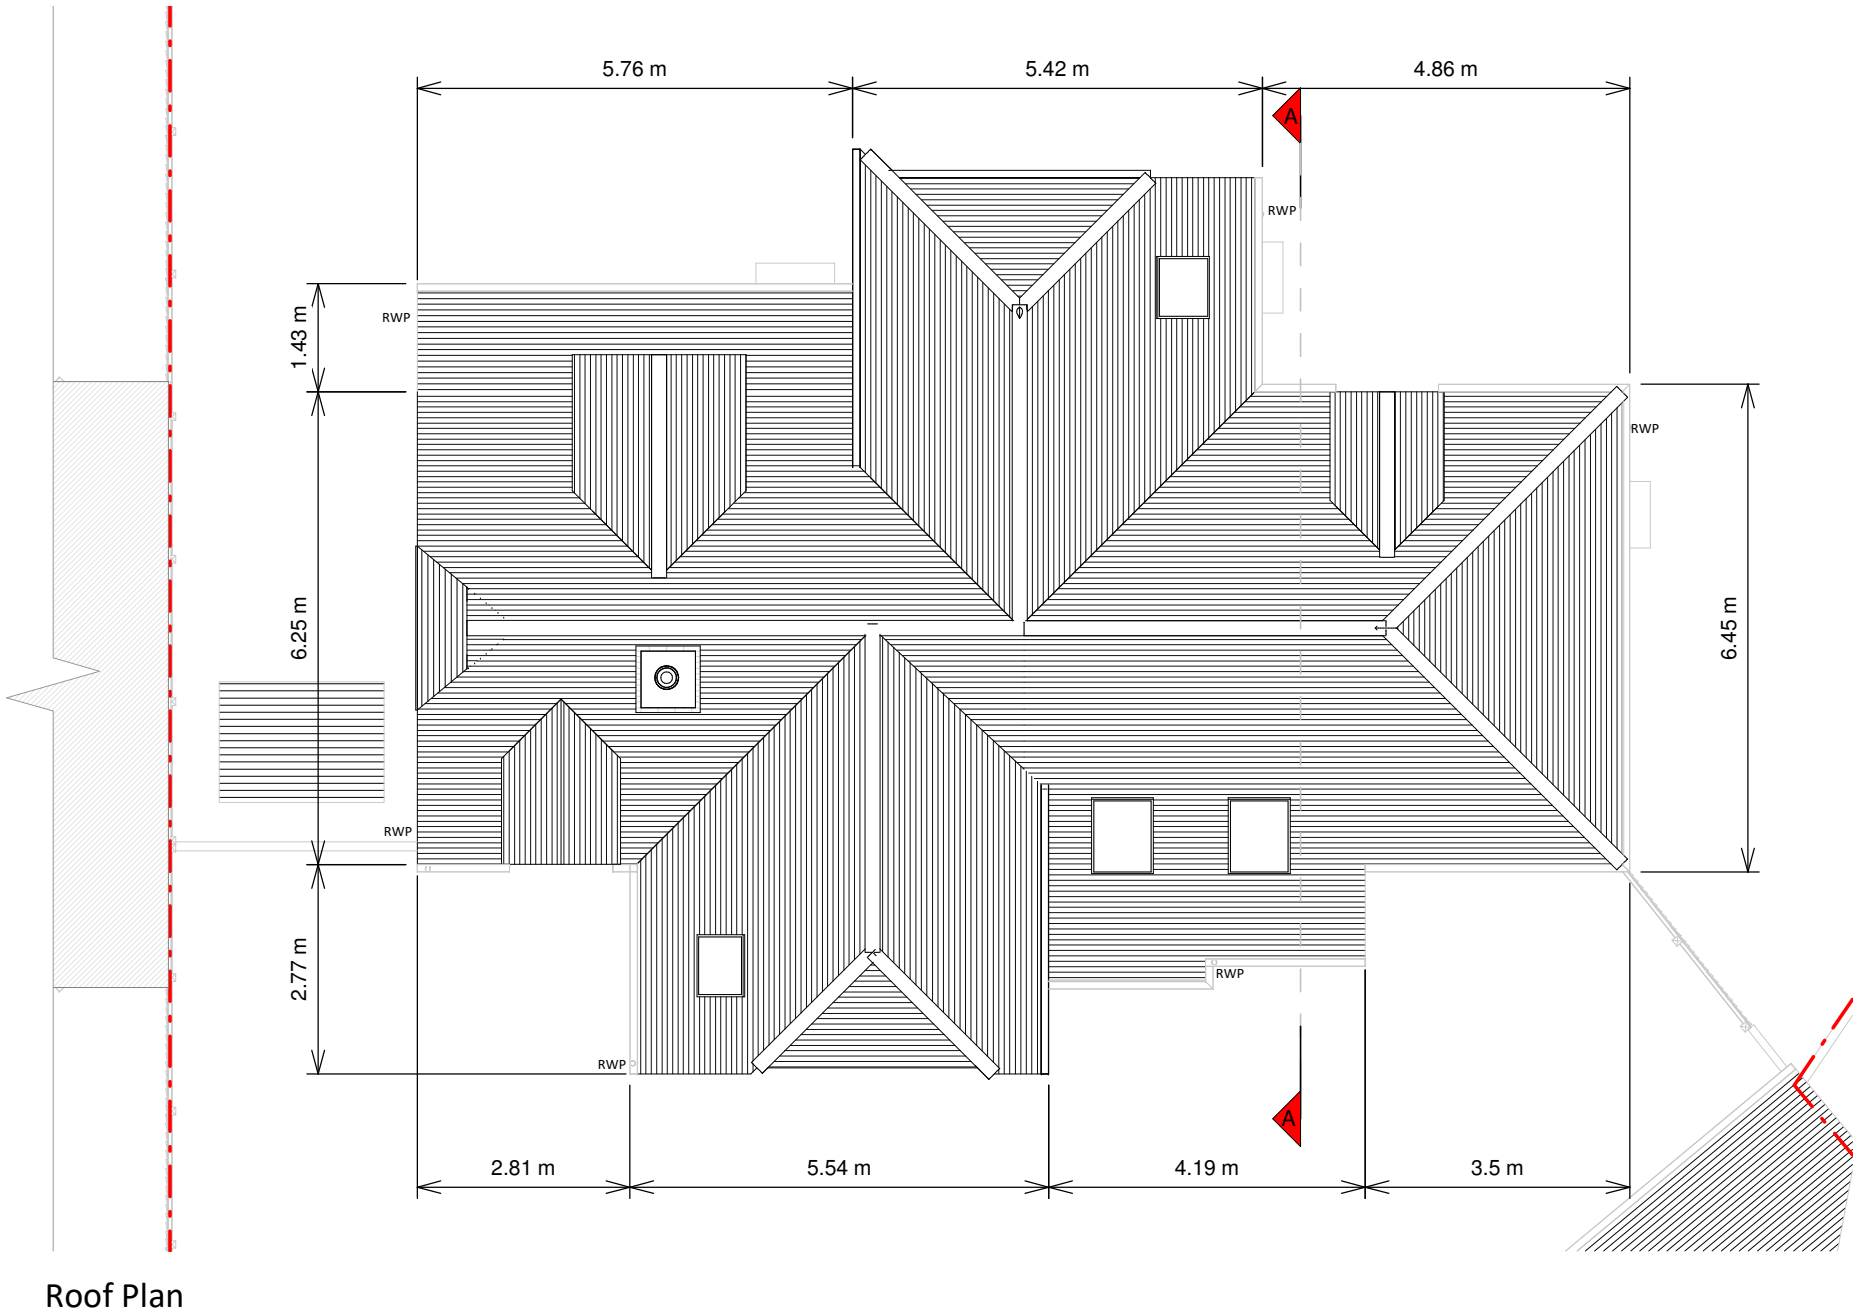

Copyright in the design and this drawing is the property of RESI. Reproduction in whole or in part is forbidden without written sanction of RESI. This drawing must be read in conjunction with all other relevant documentation and drawings.

RESI accepts no liability for any expense, loss or damage of whatsoever nature and however arising from any variation which has not been referred to them and their approval obtained.

Print out to actual scale. For planning purposes only. All dimensions to be cross checked on site prior to construction and ordering of products. Any discrepancies to be reported to RESI immediately.

NOTES



Revision		
Rev	Notes	Date
A	Planning Issue	26/02/2021

KEY

- Proposed walls
- Existing walls
- Existing removed
- Proposed rooflight
- Boundary line
- Proposed beam
- Proposed drainage
- 1.8m head height
- 1.5m head height

JOB TITLE

Proposed ground floor wraparound extension, floor plan redesign and all associated works at 39 East Drive

STATUS

Planning

DRAWING TITLE

Existing Roof Plan

CLIENT

John Corbett

SCALE

1 : 100 at A3

DRAWN

AR


DATE

Feb 2021

CHECKED

MF

DRAWING NO. 72818 - 1102 A

 

Copyright in the design and this drawing is the property of RESI. Reproduction in whole or in part is forbidden without written sanction of RESI. This drawing must be read in conjunction with all other relevant documentation and drawings.

RESI accepts no liability for any expense, loss or damage of whatsoever nature and however arising from any variation which has not been referred to them and their approval obtained.

Print out to actual scale. For planning purposes only. All dimensions to be cross checked on site prior to construction and ordering of products. Any discrepancies to be reported to RESI immediately.

- NOTES**
- Existing Materials:
- Brickwork / Walls - Weathered red brick, red brick soldier courses, red decorative clay wall-hung tiles
- Pitched Roof - Clay tiles
- Windows - Dark brown painted timber windows with mullions and transoms and rooflights
- Doors - Dark brown painted timber glazed doors, dark brown painted timber front door with glazed side panels
- RWP / Gutter / Fascia - Dark brown uPVC downpipes, guttering, and black painted timber fascias



Front Elevation



Right Side Elevation

Revision		
Rev	Notes	Date
A	Planning Issue	26/02/2021

- KEY**
- Boundary line - - - Level line
- ▨ Neighbouring context

JOB TITLE

Proposed ground floor wraparound extension, floor plan redesign and all associated works at 39 East Drive

STATUS

Planning

DRAWING TITLE

Existing Elevations


CLIENT

John Corbett

SCALE 1 : 100 at A3	DRAWN AR
-------------------------------	--------------------

DATE Feb 2021	CHECKED MF
-------------------------	----------------------

DRAWING NO. 72818 - 1200 A

 

Copyright in the design and this drawing is the property of RESI. Reproduction in whole or in part is forbidden without written sanction of RESI. This drawing must be read in conjunction with all other relevant documentation and drawings.

RESI accepts no liability for any expense, loss or damage of whatsoever nature and however arising from any variation which has not been referred to them and their approval obtained.

Print out to actual scale. For planning purposes only. All dimensions to be cross checked on site prior to construction and ordering of products. Any discrepancies to be reported to RESI immediately.

NOTES

Existing Materials:

- Brickwork / Walls - Weathered red brick, red brick soldier courses, red decorative clay wall-hung tiles
- Pitched Roof - Clay tiles
- Windows - Dark brown painted timber windows with mullions and transoms and rooflights
- Doors - Dark brown painted timber glazed doors, dark brown painted timber front door with glazed side panels
- RWP / Gutter / Fascia - Dark brown uPVC downpipes, guttering, and black painted timber fascias

Revision		
Rev	Notes	Date
A	Planning Issue	26/02/2021

KEY

- Boundary line - - - Level line
- ▨ Neighbouring context

JOB TITLE

Proposed ground floor wraparound extension, floor plan redesign and all associated works at 39 East Drive

STATUS

Planning

DRAWING TITLE

Existing Elevations

CLIENT

John Corbett

SCALE

1 : 100 at A3

DRAWN

AR

DATE

Feb 2021

CHECKED

MF


DRAWING NO. 72818 - 1201 A



Rear Elevation



Left Side Elevation

 


CONTACT
www.resi.co.uk
hello@resi.co.uk

Copyright in the design and this drawing is the property of RESI. Reproduction in whole or in part is forbidden without written sanction of RESI. This drawing must be read in conjunction with all other relevant documentation and drawings.

RESI accepts no liability for any expense, loss or damage of whatsoever nature and however arising from any variation which has not been referred to them and their approval obtained.

Print out to actual scale. For planning purposes only. All dimensions to be cross checked on site prior to construction and ordering of products. Any discrepancies to be reported to RESI immediately.

NOTES

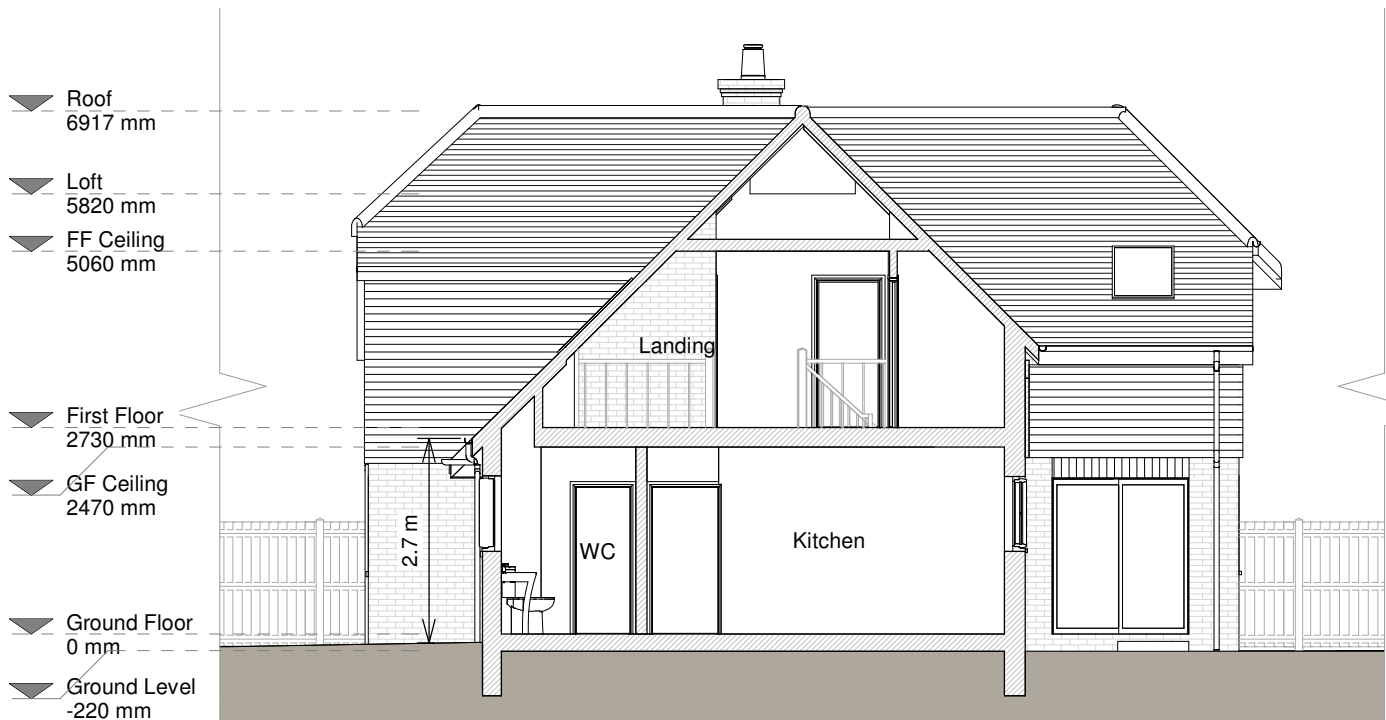

Section A - A

Revision

Rev	Notes	Date
A	Planning Issue	26/02/2021

KEY

- Proposed walls
- Existing walls
- Existing removed
- Boundary line
- Level line
- Proposed drainage
- 1.5m head height
- 1.8m head height

JOB TITLE

Proposed ground floor wraparound extension, floor plan redesign and all associated works at 39 East Drive

STATUS

Planning

DRAWING TITLE

Existing Section

CLIENT

John Corbett

SCALE

1 : 100 at A3

DRAWN

AR


DATE

Feb 2021

CHECKED

MF

DRAWING NO. 72818 - 1300 A

 


Copyright in the design and this drawing is the property of RESI. Reproduction in whole or in part is forbidden without written sanction of RESI. This drawing must be read in conjunction with all other relevant documentation and drawings.

RESI accepts no liability for any expense, loss or damage of whatsoever nature and however arising from any variation which has not been referred to them and their approval obtained.

Print out to actual scale. For planning purposes only. All dimensions to be cross checked on site prior to construction and ordering of products. Any discrepancies to be reported to RESI immediately.

NOTES

 

Revision		
Rev	Notes	Date
A	Planning Issue	26/02/2021

KEY

- Proposed walls
- Existing walls
- Existing removed
- Proposed rooflight
- Boundary line
- Proposed beam
- Proposed drainage
- 1.8m head height
- 1.5m head height

JOB TITLE

Proposed ground floor wraparound extension, floor plan redesign and all associated works at 39 East Drive

STATUS

Planning

DRAWING TITLE

Proposed Floor Plan

CLIENT

John Corbett

SCALE

1 : 100 at A3

DRAWN

AS


DATE

Feb 2021


CHECKED

AO

DRAWING NO. 72818 - 3100 A

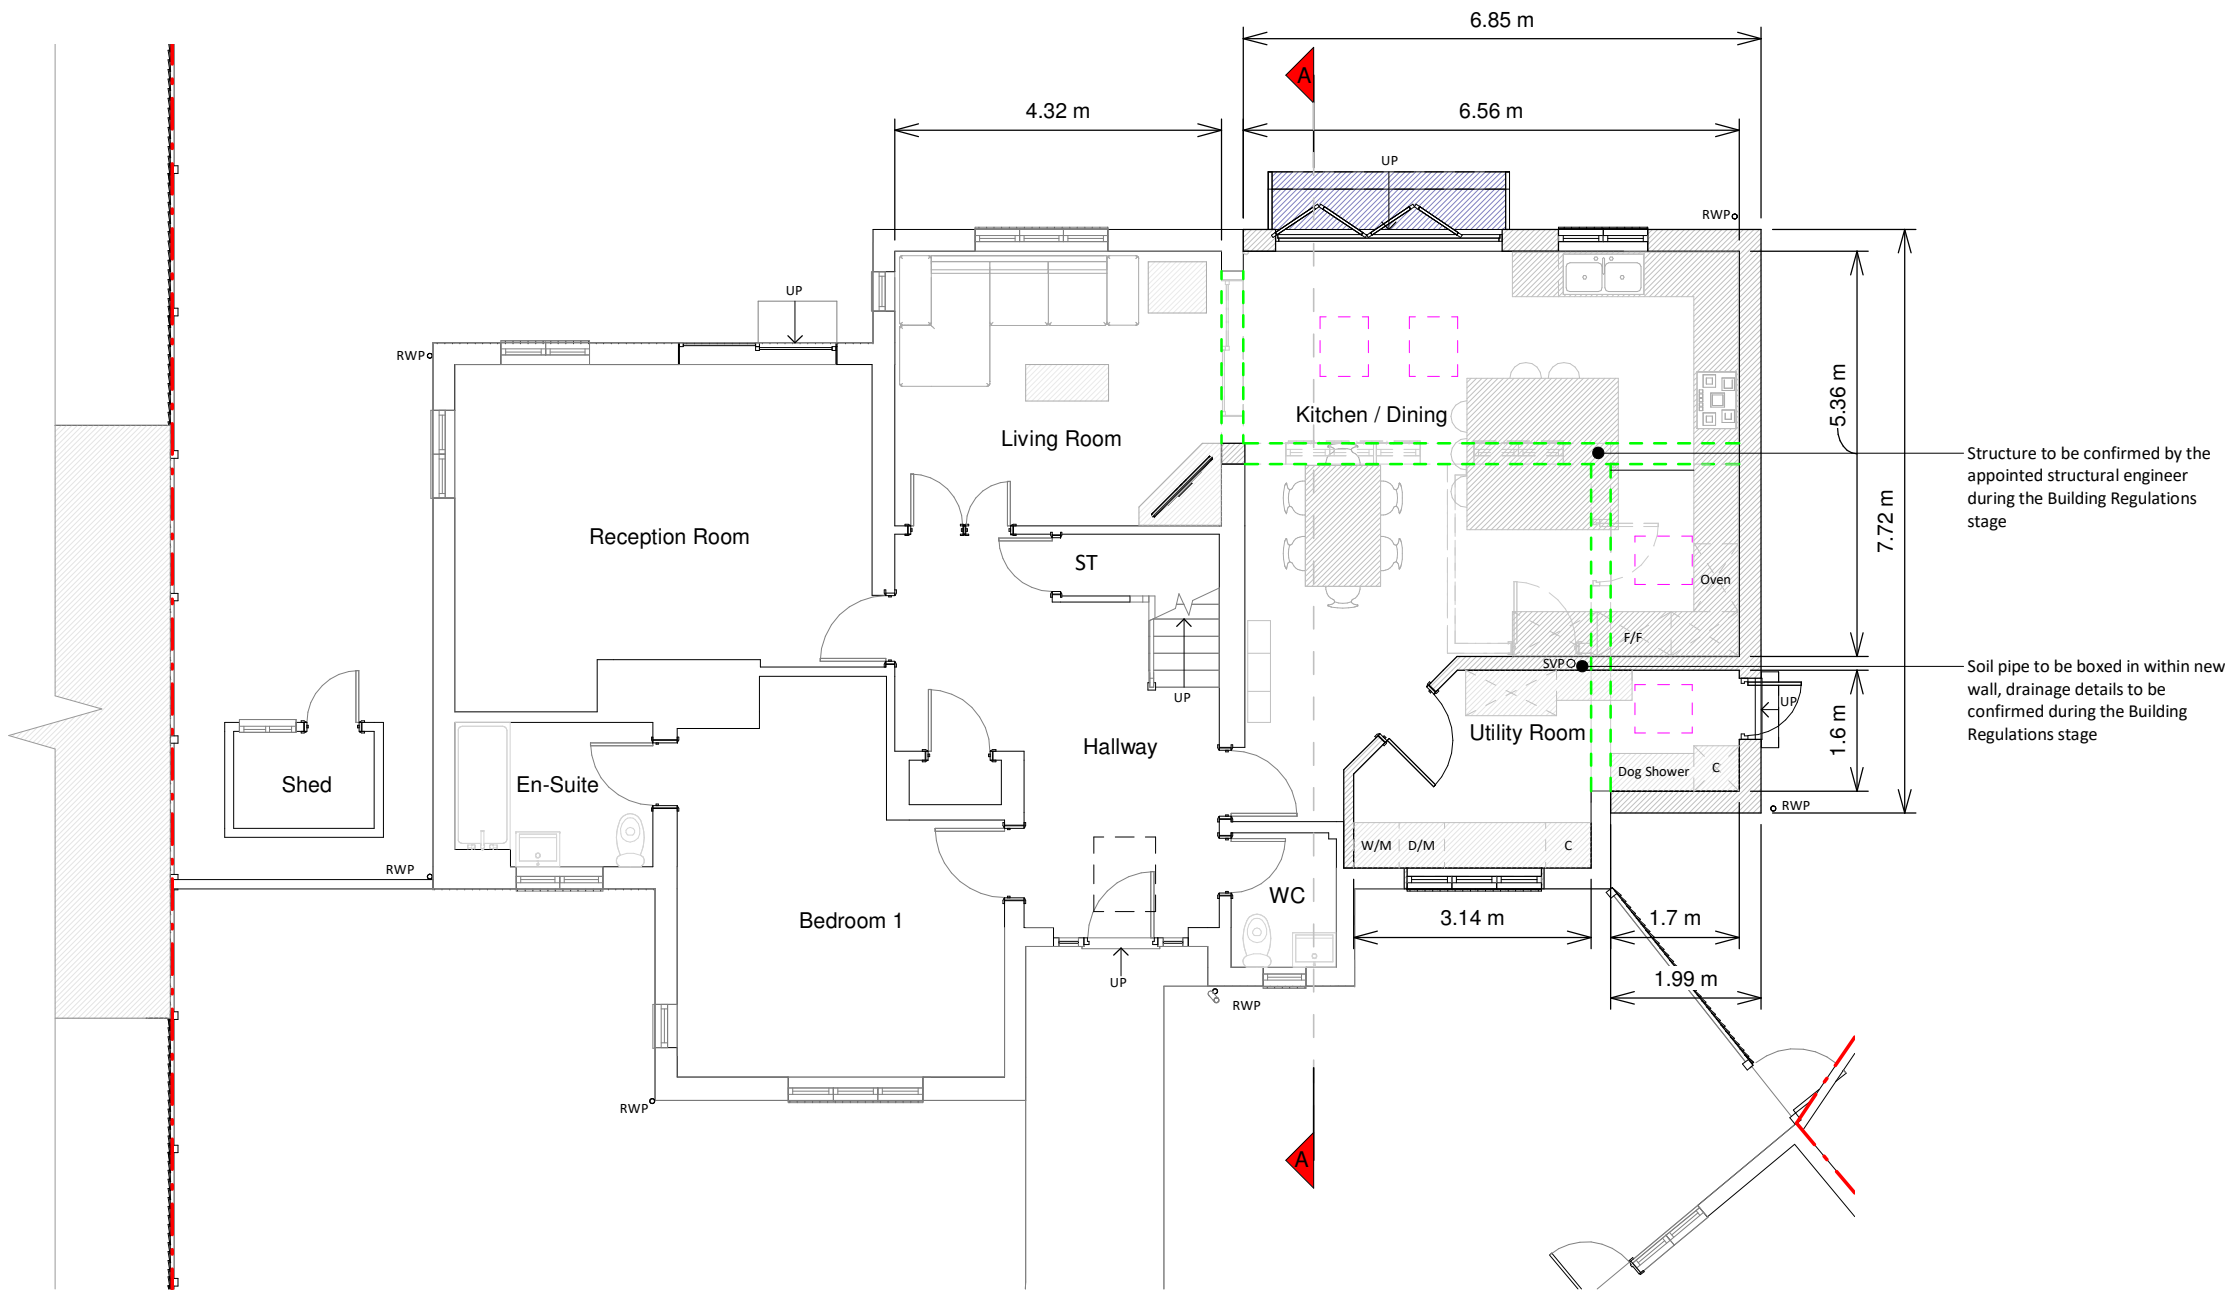

Ground Floor Plan

 

Copyright in the design and this drawing is the property of RESI. Reproduction in whole or in part is forbidden without written sanction of RESI. This drawing must be read in conjunction with all other relevant documentation and drawings.

RESI accepts no liability for any expense, loss or damage of whatsoever nature and however arising from any variation which has not been referred to them and their approval obtained.

Print out to actual scale. For planning purposes only. All dimensions to be cross checked on site prior to construction and ordering of products. Any discrepancies to be reported to RESI immediately.

NOTES



Revision		
Rev	Notes	Date
A	Planning Issue	26/02/2021

KEY

- Proposed walls

Existing walls

Existing removed

Proposed rooflight
- Boundary line

Proposed beam

Proposed drainage

1.8m head height

1.5m head height

JOB TITLE

Proposed ground floor wraparound extension, floor plan redesign and all associated works at 39 East Drive

STATUS

Planning

DRAWING TITLE

Proposed Floor Plan

CLIENT

John Corbett

SCALE

1 : 100 at A3

DRAWN

AS


DATE

Feb 2021


CHECKED

AO

DRAWING NO. 72818 - 3101 A

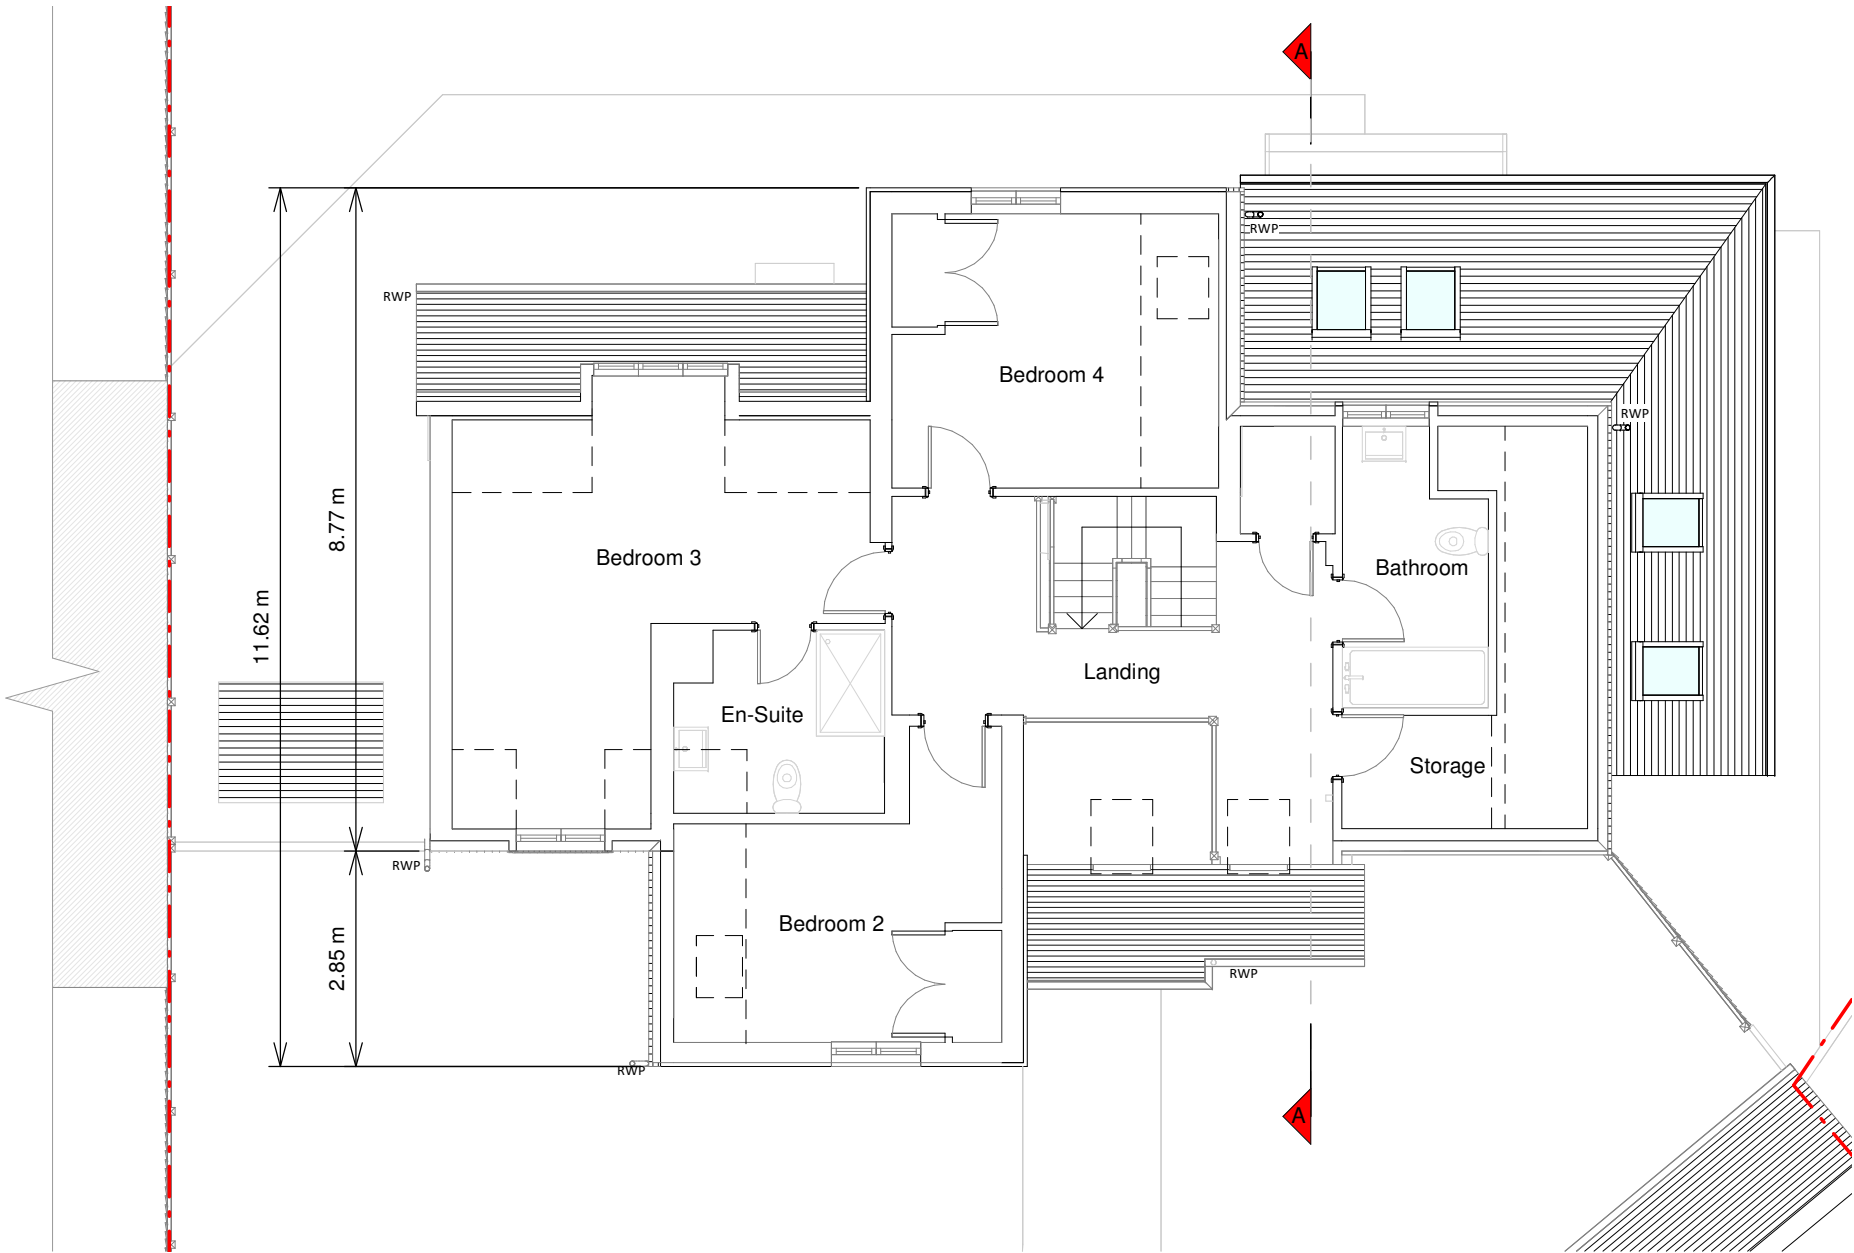

First Floor Plan

 

Copyright in the design and this drawing is the property of RESI. Reproduction in whole or in part is forbidden without written sanction of RESI. This drawing must be read in conjunction with all other relevant documentation and drawings.

RESI accepts no liability for any expense, loss or damage of whatsoever nature and however arising from any variation which has not been referred to them and their approval obtained.

Print out to actual scale. For planning purposes only. All dimensions to be cross checked on site prior to construction and ordering of products. Any discrepancies to be reported to RESI immediately.

NOTES



Revision		
Rev	Notes	Date
A	Planning Issue	26/02/2021

KEY

- Proposed walls
- Existing walls
- Existing removed
- Proposed rooflight
- Boundary line
- Proposed beam
- Proposed drainage
- 1.8m head height
- 1.5m head height

JOB TITLE

Proposed ground floor wraparound extension, floor plan redesign and all associated works at 39 East Drive

STATUS

Planning

DRAWING TITLE

Proposed Roof Plan

CLIENT

John Corbett


SCALE
1 : 100 at A3

DRAWN
AS


DATE
Feb 2021

CHECKED
AO

DRAWING NO. 72818 - 3102 A

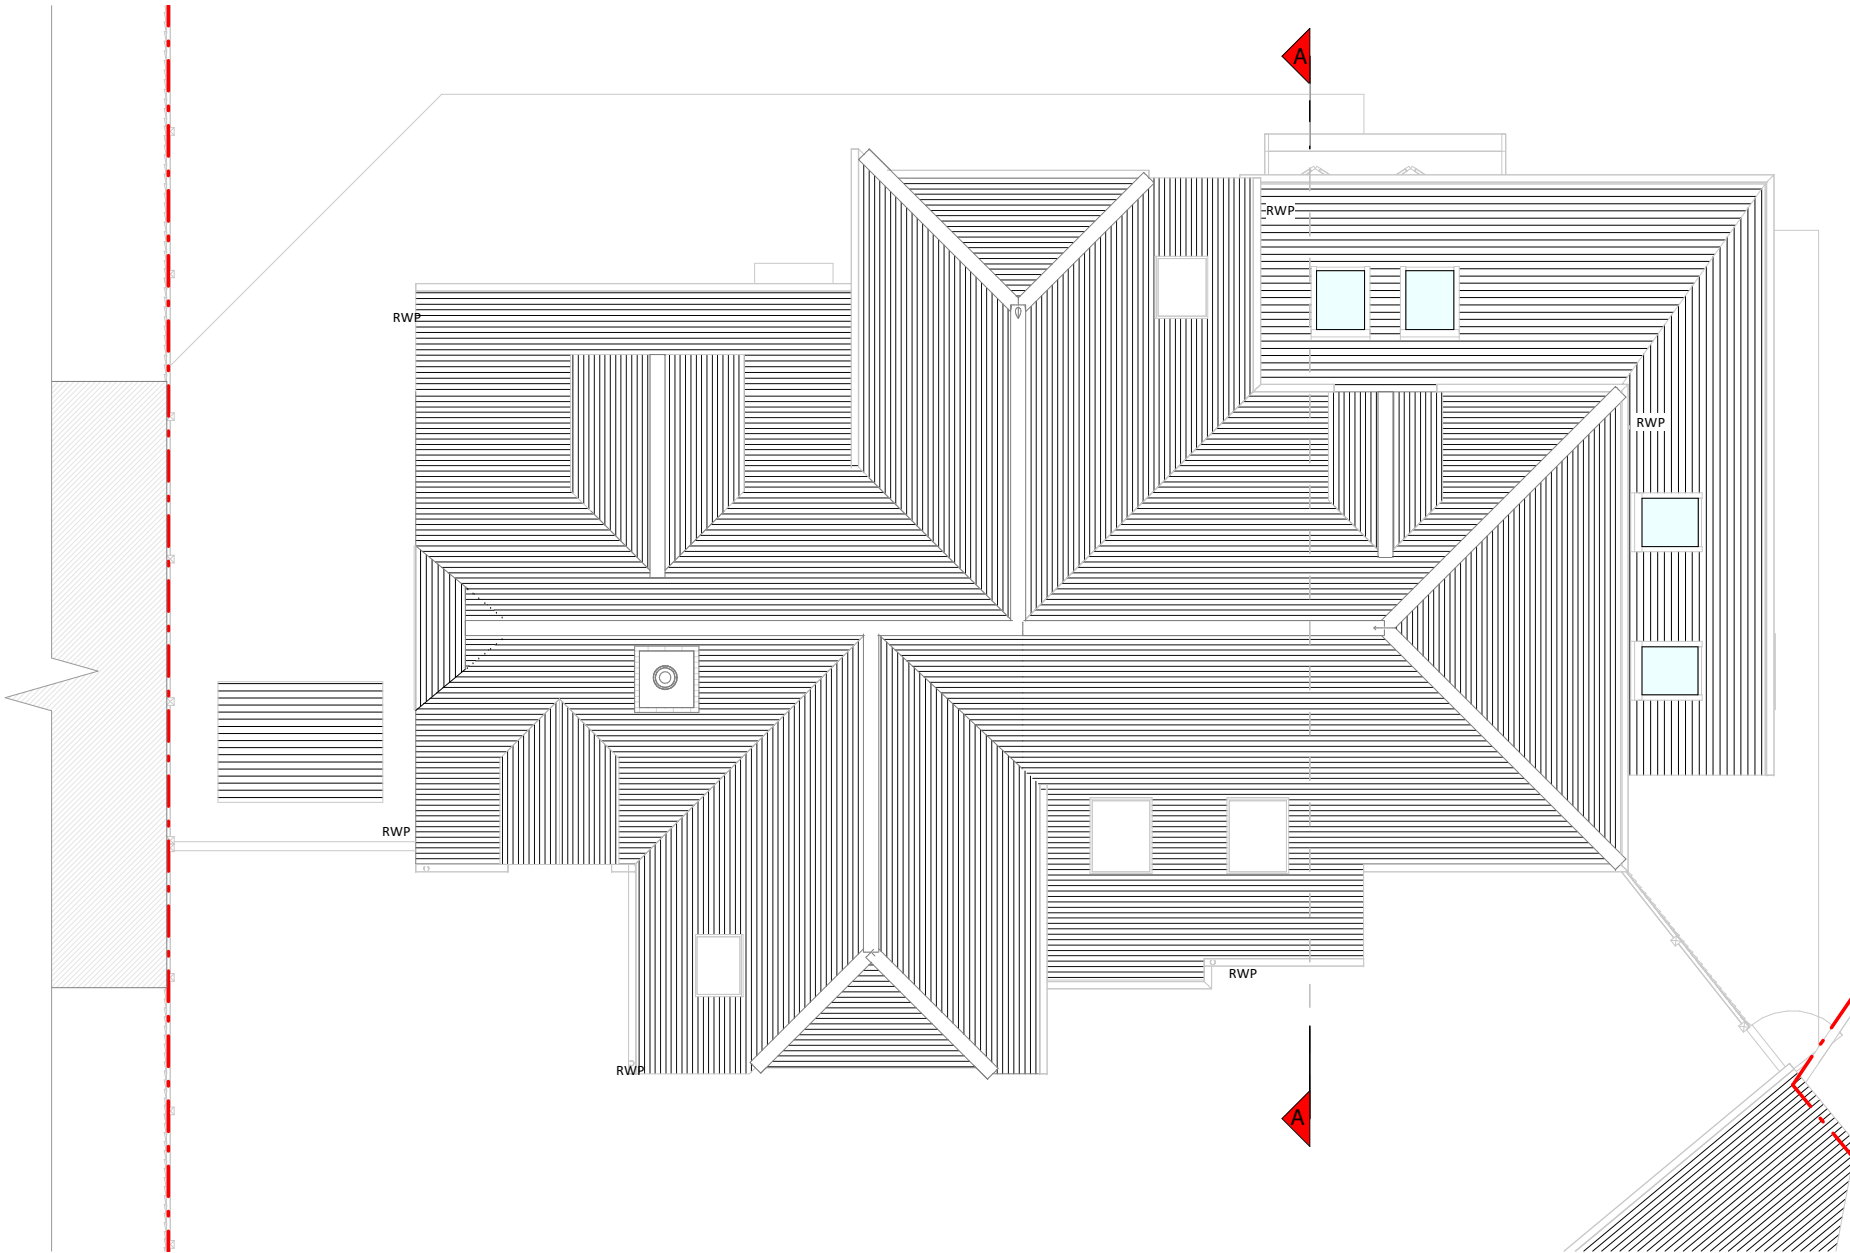

Roof Plan

 

Copyright in the design and this drawing is the property of RESI. Reproduction in whole or in part is forbidden without written sanction of RESI. This drawing must be read in conjunction with all other relevant documentation and drawings.

RESI accepts no liability for any expense, loss or damage of whatsoever nature and however arising from any variation which has not been referred to them and their approval obtained.

Print out to actual scale. For planning purposes only. All dimensions to be cross checked on site prior to construction and ordering of products. Any discrepancies to be reported to RESI immediately.

- NOTES**
- Proposed Materials:
- Brickwork / Walls - Weathered red brick and red brick soldier courses to match existing
- Pitched Roof - Red clay tiles to match existing
- Windows - Gunmetal grey painted timber windows with mullions and transoms, aluminium framed rooflights
- Doors - Gunmetal grey painted timber door, gunmetal grey painted aluminium glazed bifold doors
- RWP / Gutter / Fascia - Dark brown uPVC downpipes, guttering, and black painted timber fascias

Revision		
Rev	Notes	Date
A	Planning Issue	26/02/2021

- KEY**
- Boundary line --- Level line
- Existing removed Neighbouring context

JOB TITLE

Proposed ground floor wraparound extension, floor plan redesign and all associated works at 39 East Drive

STATUS

Planning

DRAWING TITLE

Proposed Elevations

CLIENT

John Corbett


SCALE 1 : 100 at A3	DRAWN AS
-------------------------------	--------------------

DATE Feb 2021	CHECKED AO
-------------------------	----------------------


DRAWING NO. 72818 - 3200 A



Front Elevation

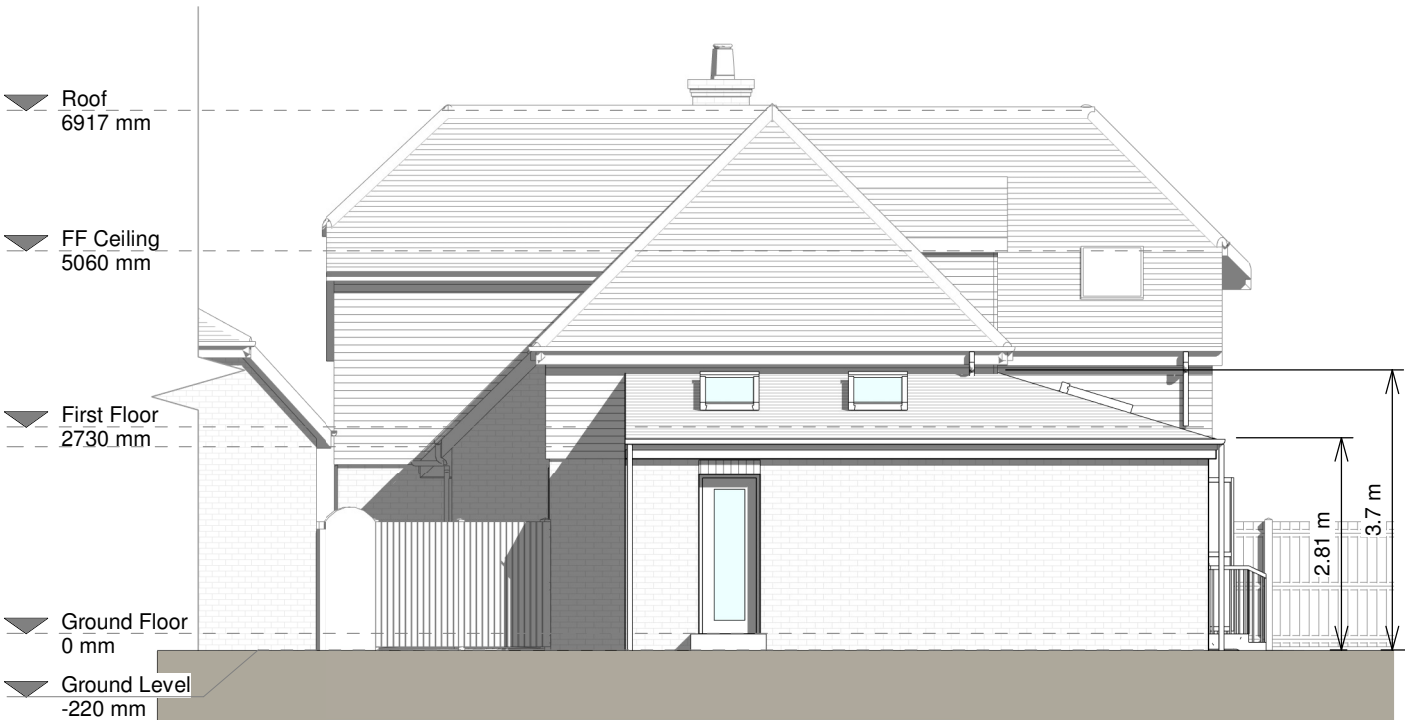

Right Side Elevation

 




Rear Elevation



Left Side Elevation

 

Copyright in the design and this drawing is the property of RESI. Reproduction in whole or in part is forbidden without written sanction of RESI. This drawing must be read in conjunction with all other relevant documentation and drawings.

RESI accepts no liability for any expense, loss or damage of whatsoever nature and however arising from any variation which has not been referred to them and their approval obtained.

Print out to actual scale. For planning purposes only. All dimensions to be cross checked on site prior to construction and ordering of products. Any discrepancies to be reported to RESI immediately.

NOTES

Proposed Materials:

Brickwork / Walls - Weathered red brick and red brick soldier courses to match existing

Pitched Roof - Red clay tiles to match existing

Windows - Gunmetal grey painted timber windows with mullions and transoms, aluminium framed rooflights

Doors - Gunmetal grey painted timber door, gunmetal grey painted aluminium glazed bifold doors

RWP / Gutter / Fascia - Dark brown uPVC downpipes, guttering, and black painted timber fascias

Revision

Rev	Notes	Date
A	Planning Issue	26/02/2021

KEY

--- Boundary line --- Level line
□ Existing removed ▨ Neighbouring context

JOB TITLE

Proposed ground floor wraparound extension, floor plan redesign and all associated works at 39 East Drive

STATUS

Planning

DRAWING TITLE

Proposed Elevations

CLIENT

John Corbett

SCALE

1 : 100 at A3

DRAWN

AS

DATE

Feb 2021

CHECKED

AO

DRAWING NO. 72818 - 3201 A


CONTACT
www.resi.co.uk
hello@resi.co.uk

Copyright in the design and this drawing is the property of RESI. Reproduction in whole or in part is forbidden without written sanction of RESI. This drawing must be read in conjunction with all other relevant documentation and drawings.

RESI accepts no liability for any expense, loss or damage of whatsoever nature and however arising from any variation which has not been referred to them and their approval obtained.

Print out to actual scale. For planning purposes only. All dimensions to be cross checked on site prior to construction and ordering of products. Any discrepancies to be reported to RESI immediately.

NOTES

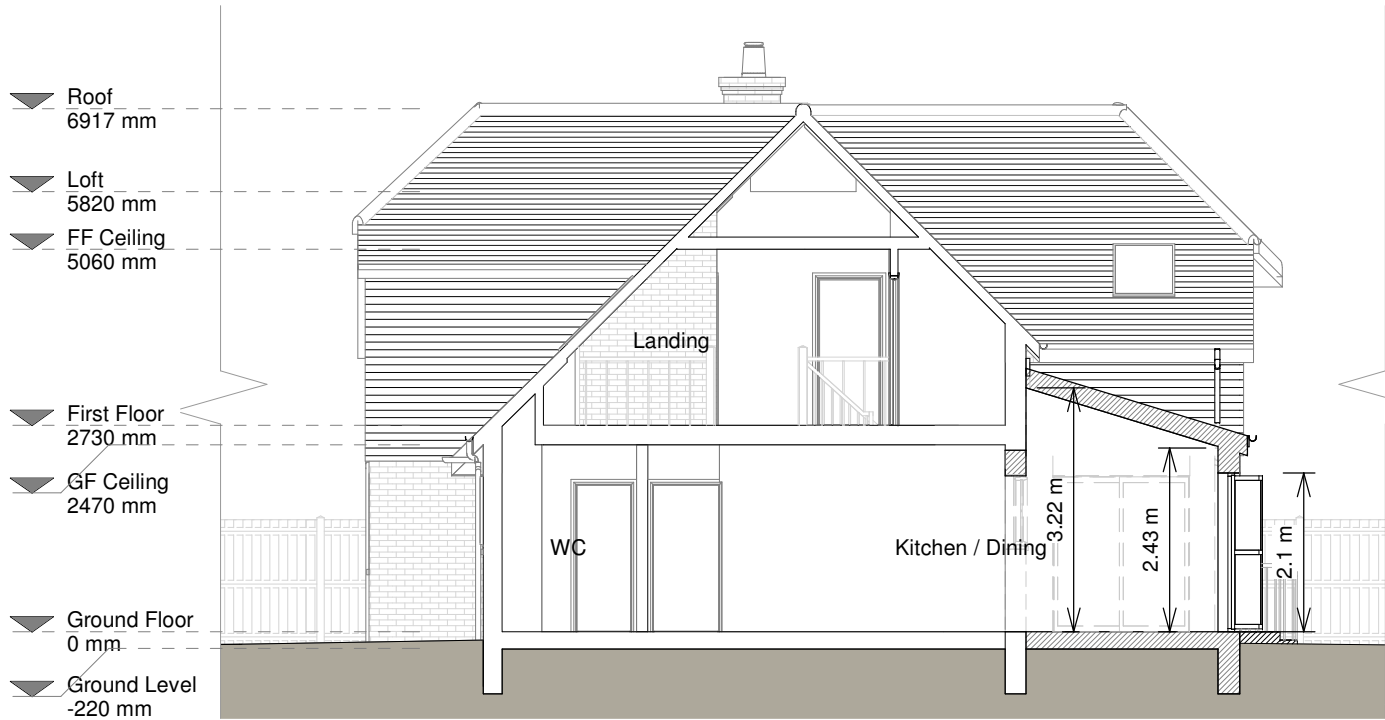

Section A - A

Revision

Rev	Notes	Date
A	Planning Issue	26/02/2021

KEY

- Proposed walls
- Existing walls
- Existing removed
- Boundary line
- Level line
- Proposed drainage
- 1.5m head height
- 1.8m head height

JOB TITLE

Proposed ground floor wraparound extension, floor plan redesign and all associated works at 39 East Drive

STATUS

Planning

DRAWING TITLE

Proposed Section

CLIENT

John Corbett

SCALE

1 : 100 at A3

DRAWN

AS

DATE

Feb 2021

CHECKED

AO

DRAWING NO. 72818 - 3300 A

