



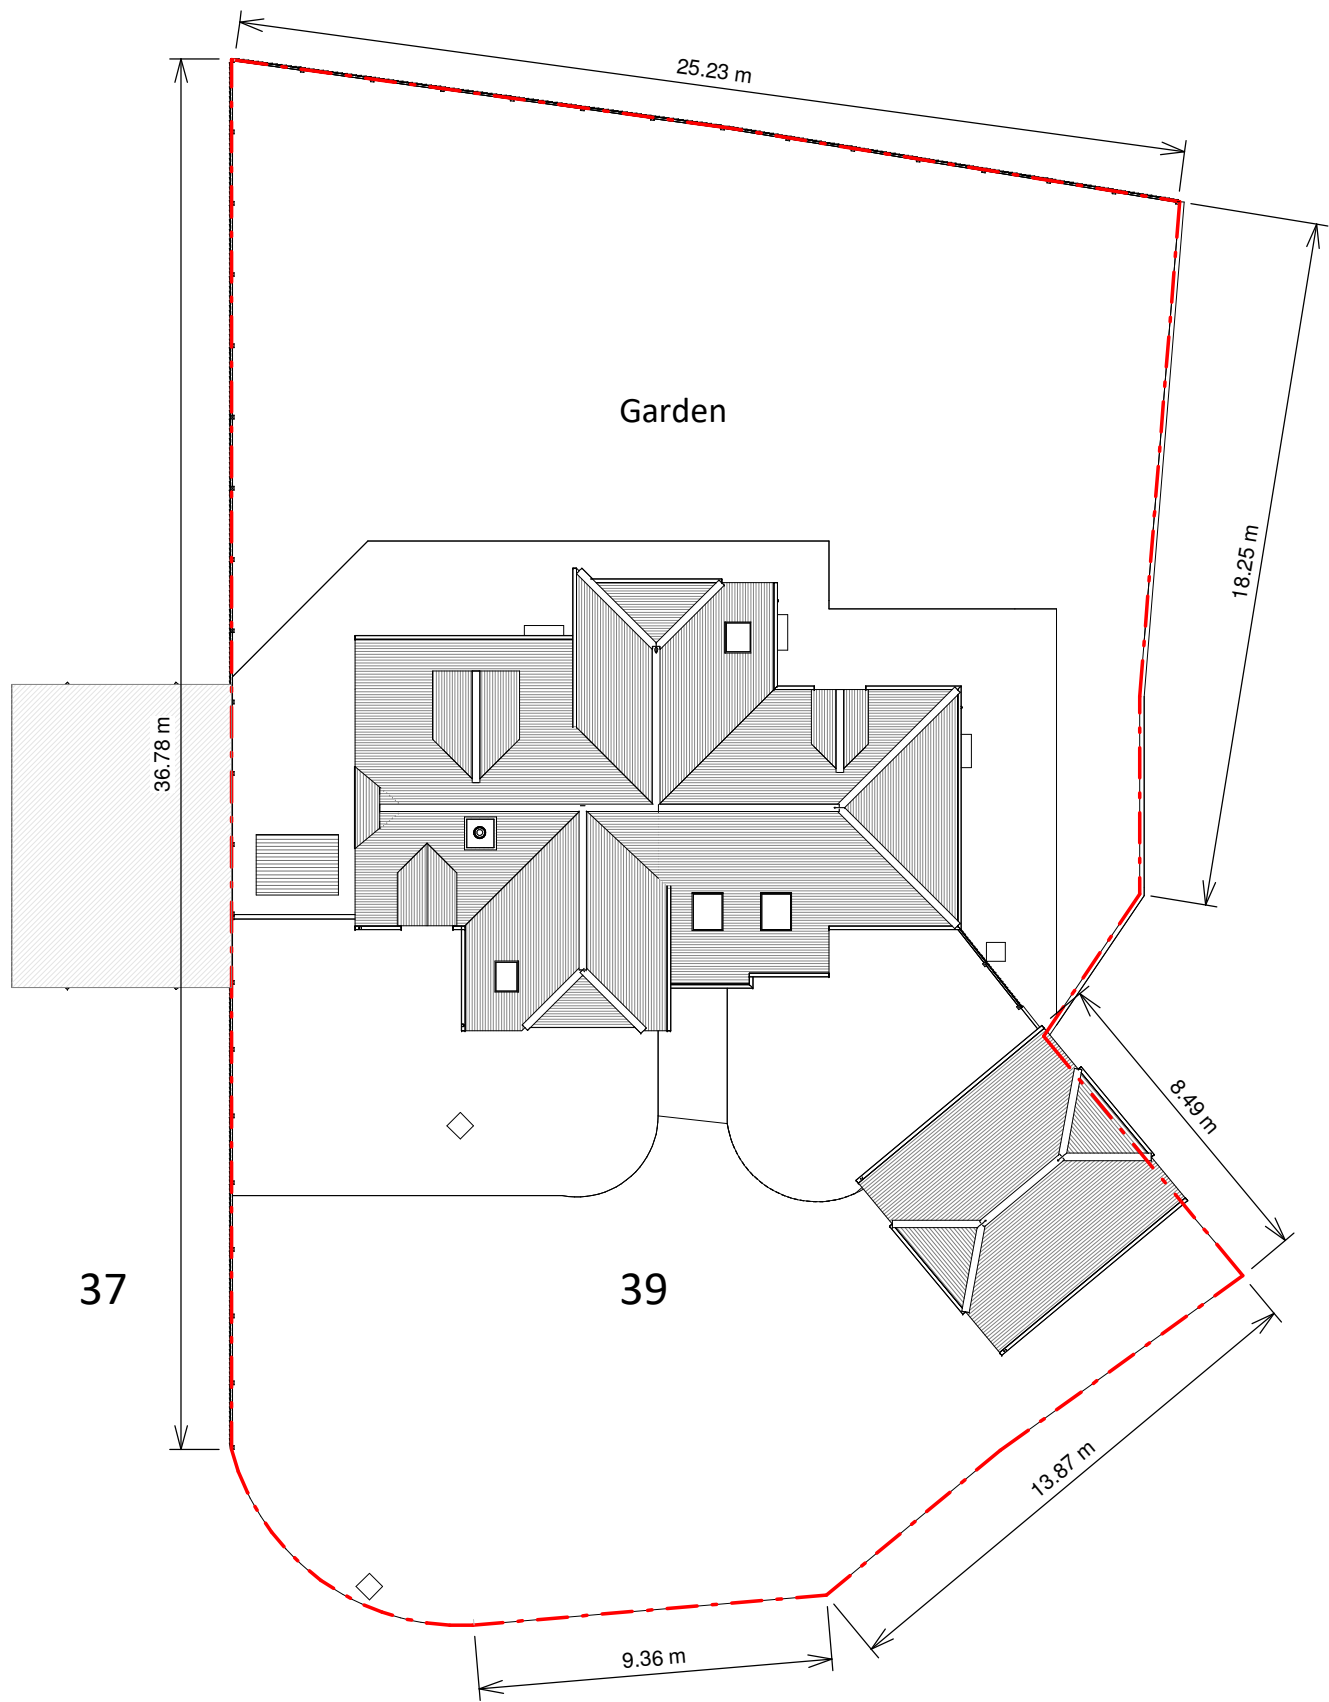

Block Plan

 

CONTACT
www.resi.co.uk
hello@resi.co.uk

Copyright in the design and this drawing is the property of RESI. Reproduction in whole or in part is forbidden without written sanction of RESI. This drawing must be read in conjunction with all other relevant documentation and drawings.

RESI accepts no liability for any expense, loss or damage of whatsoever nature and however arising from any variation which has not been referred to them and their approval obtained.

Print out to actual scale. For planning purposes only. All dimensions to be cross checked on site prior to construction and ordering of products. Any discrepancies to be reported to RESI immediately.

NOTES



Revision		
Rev	Notes	Date
A	Planning Issue	26/02/2021

KEY

Neighbouring context Boundary line

JOB TITLE

Proposed ground floor wraparound extension, floor plan redesign and all associated works at 39 East Drive

STATUS

Planning

DRAWING TITLE

Existing Block Plan

CLIENT

John Corbett

SCALE 1 : 200 at A3	DRAWN AR
-------------------------------	--------------------

DATE March 2021	CHECKED MF
---------------------------	----------------------


DRAWING NO. 72818 - 1500 A

CONTACT
www.resi.co.uk
hello@resi.co.uk

RESI accepts no liability for any expense, loss or damage of whatsoever nature and however arising from any variation which has not been referred to them and their approval obtained.

Print out to actual scale. For planning purposes only. All dimensions to be cross checked on site prior to construction and ordering of products. Any discrepancies to be reported to RESI immediately.

NOTES

 

Revision

Rev	Notes	Date
A	Planning Issue	26/02/2020
B	Planning Revision	10/03/2020

KEY

Neighbouring context — Boundary line

JOB TITLE

Proposed ground floor wraparound extension, floor plan redesign and all associated works at 39 East Drive

[illegible]

Planning

DRAWING TITLE

Proposed Block Plan

CLIENT

John Corbett


SCALE

1 : 200 at A3

DATE

DATE	CHECKED
March 2021	AO

DRAWING NO. 72818 - 3500 B

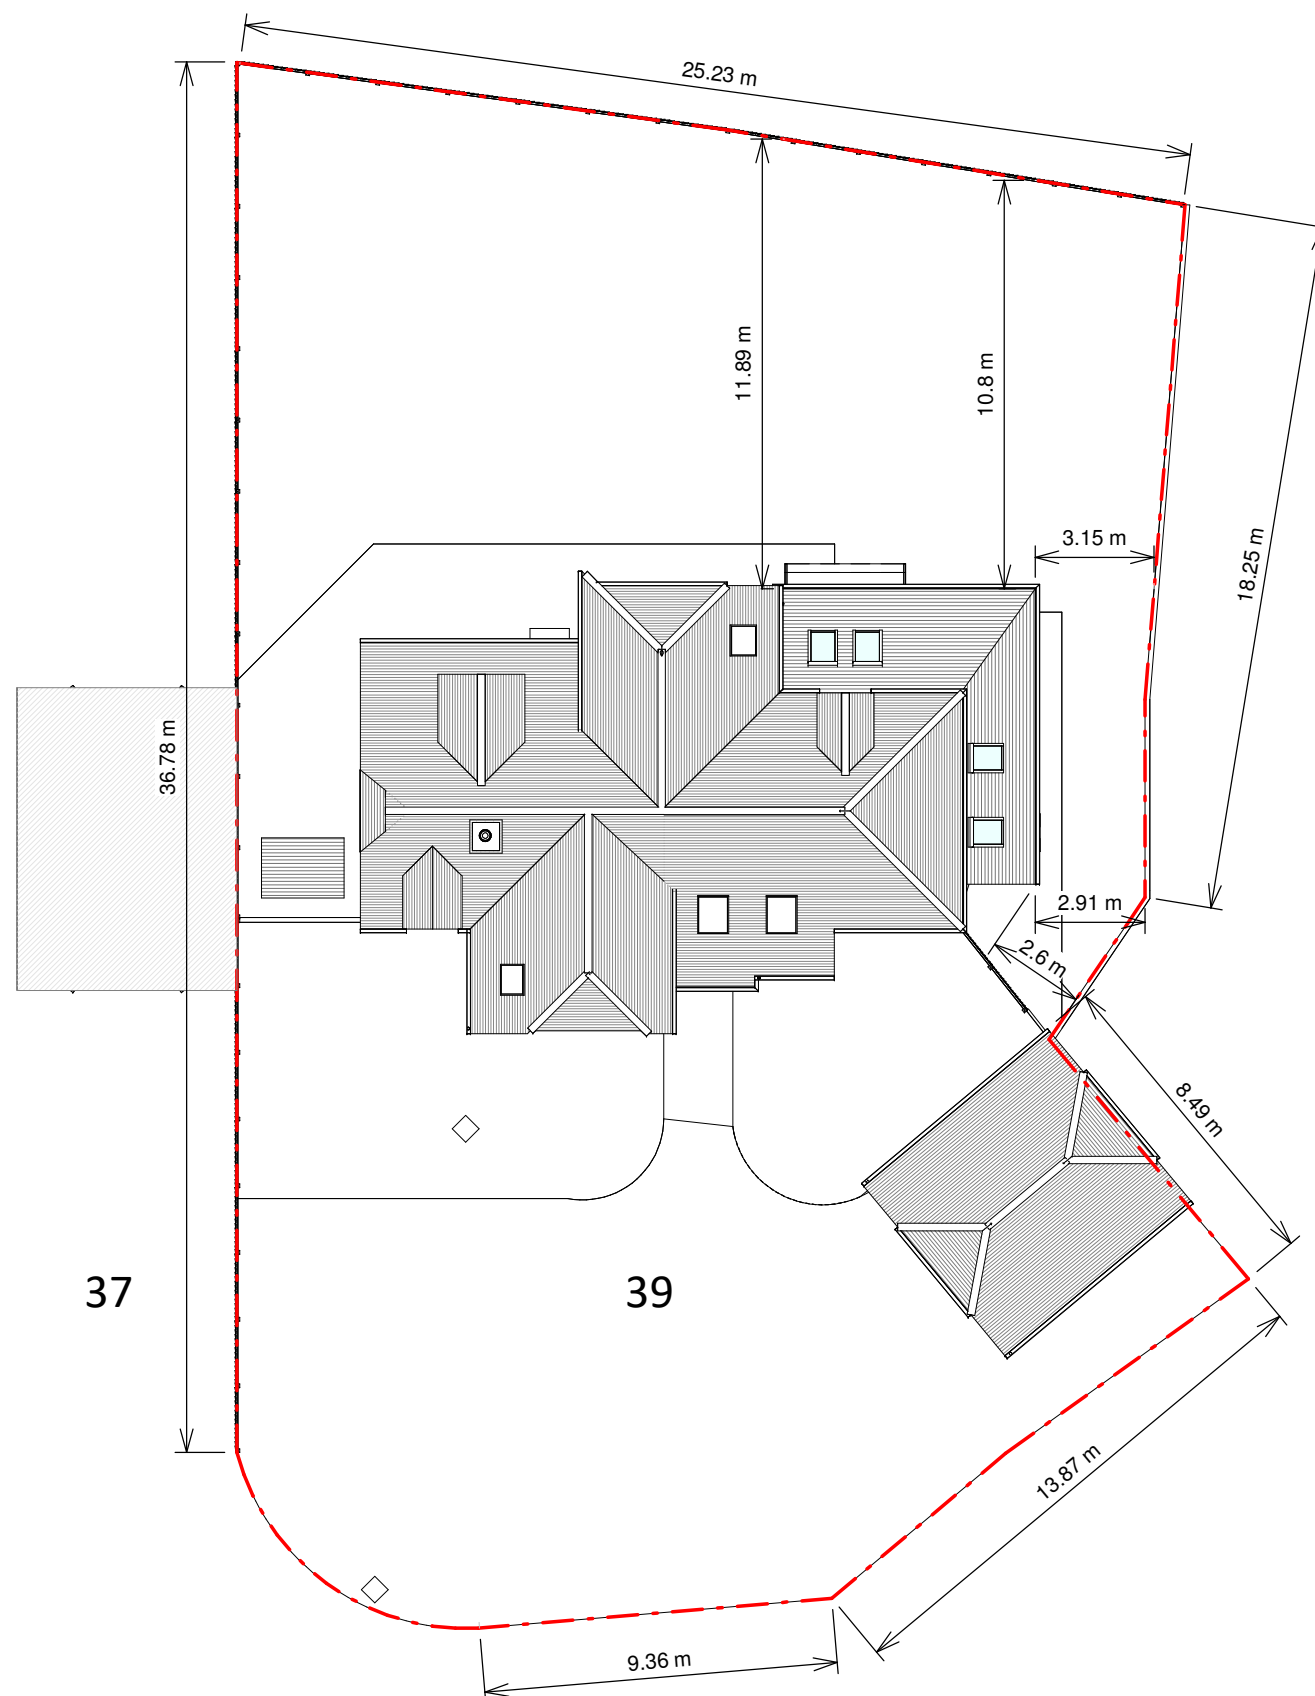

Block Plan

