

Existing



East Elevation 1:100@A3



North Elevation 1:100@A3




West Elevation 1:100@A3

Proposed Materials
Walls: Combination of brickwork and local flint stone infill with brick dressings and quoins painted white to match existing.
Roof: Clay roof tiles to match existing. Scalloped detailed on gables & dormer to match existing. Dormer cheeks to be tile hung.
Windows: Hardwood timber casement windows to match existing.
Doors: Hardwood painted timber frame doors to match existing.
Rainwater Goods: All new rainwater goods to match existing.
Driveway: Relaid with re-claimed bricks.

© nat-design, all rights reserved. Use figured dimensions only. All dimensions are to be checked on site before any work is carried out. Please contact the Architect immediately regarding any discrepancies discovered on site.


Proposed

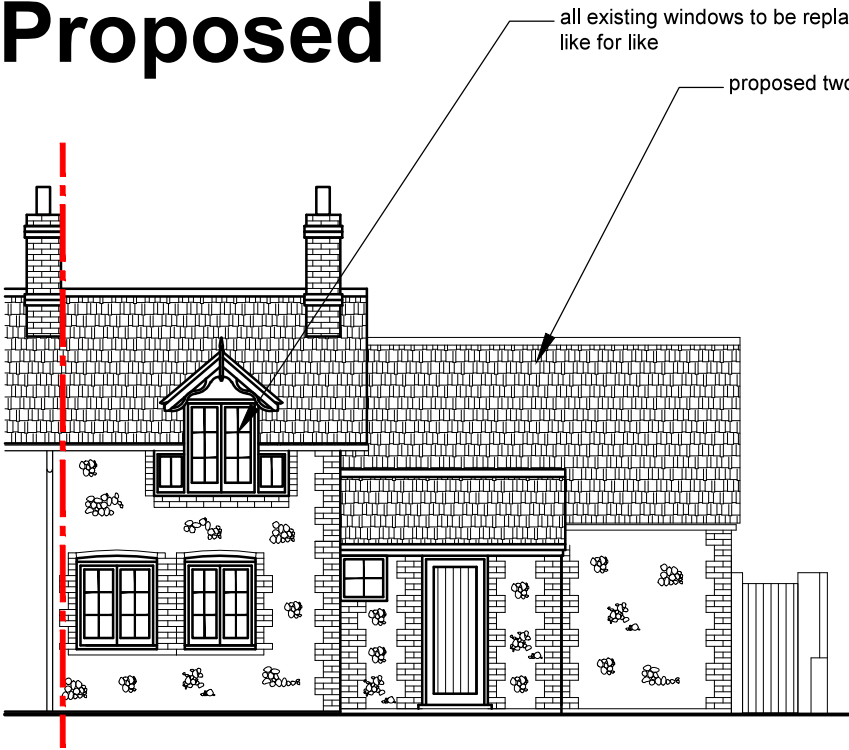

East Elevation 1:100@A3



North Elevation 1:100@A3

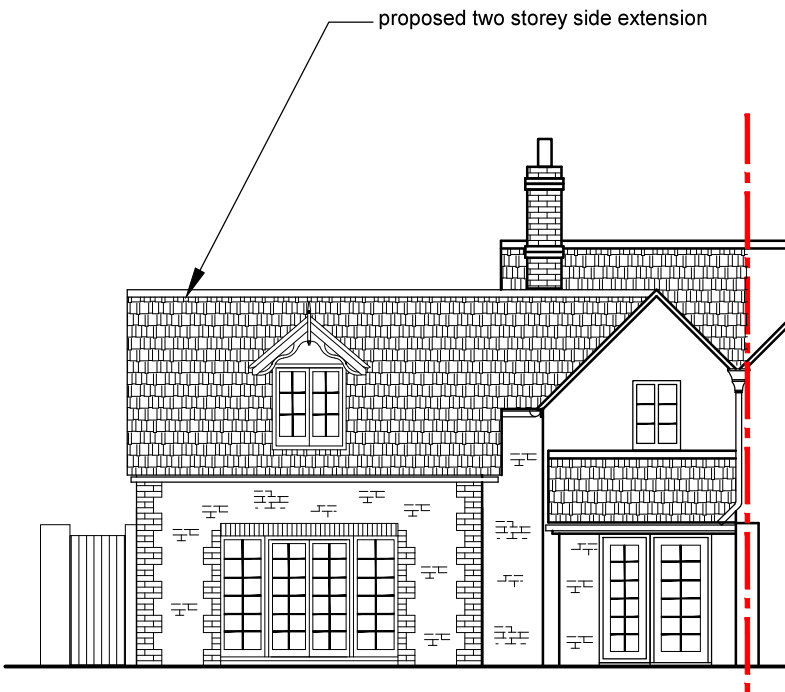

West Elevation 1:100@A3

PLANNING ISSUE		-
Rev.	Notes	Date
n a t design 23 Mill Road Angmering, West Sussex BN16 4HT Tel: 07826 183228 E-mail: info@nat-design.co.uk www.nat-design.co.uk		
Project 6 Longback Cottages Arundel Road Angmering West Sussex BN16 4JT		
Drawing Elevations		
Drawn By NSE		Scale as shown
Date Dec 2016		Revision -
Drawing No. 252- DPA 04		