




Proposed Sections

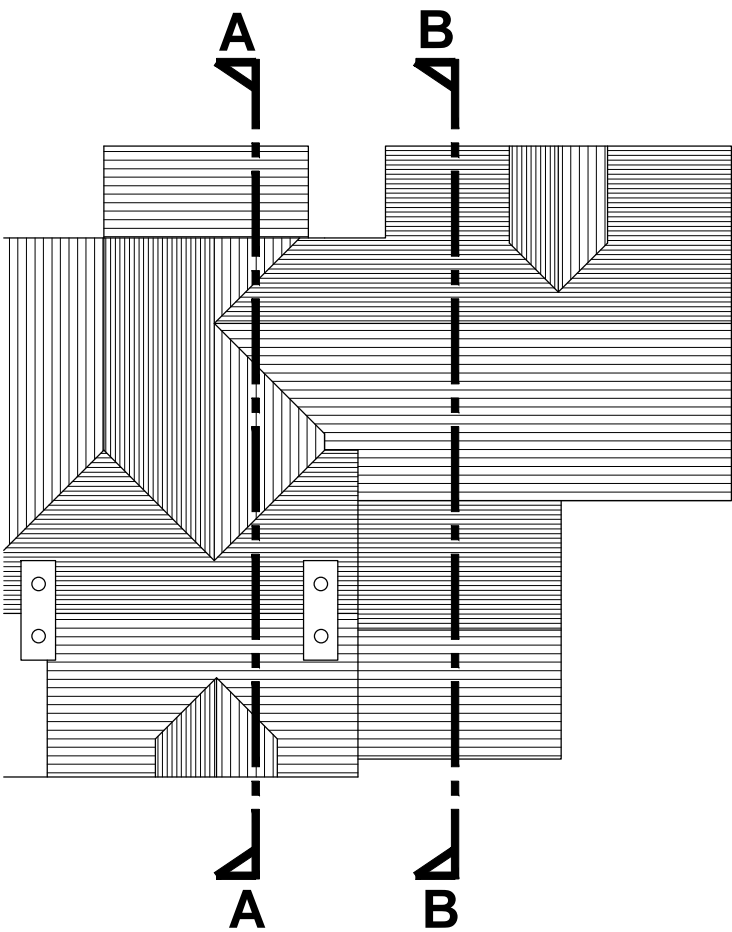

Proposed Roof Plan 1:100 @ A3

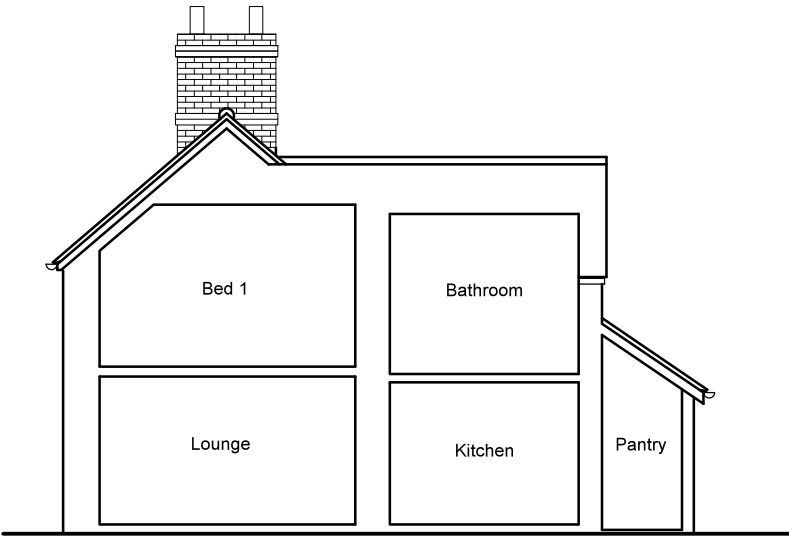

Section A-A 1:100@A3

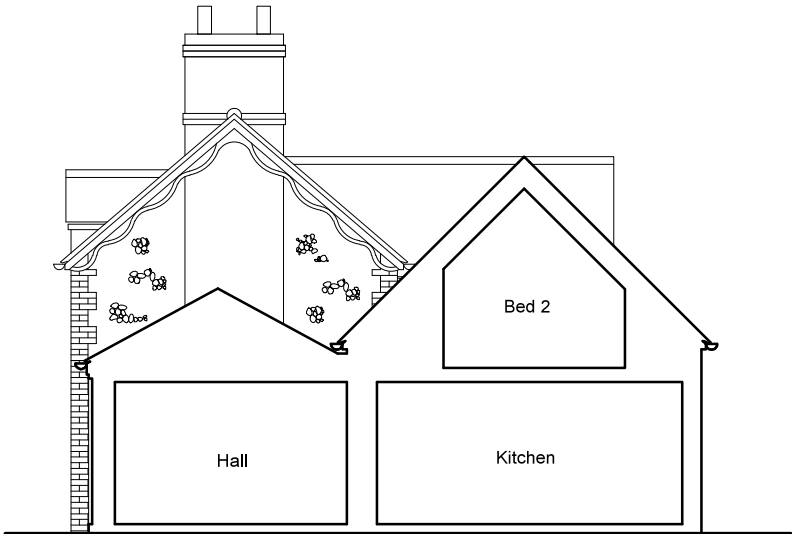

Section B-B 1:100@A3

© nat-design, all rights reserved. Use figured dimensions only. All dimensions are to be checked on site before any work is carried out. Please contact the Architect immediately regarding any discrepancies discovered on site.

	PLANNING ISSUE	-
Rev.	Notes	Date
 nat design 23 Mill Road Angmering, West Sussex BN16 4HT Tel: 07826 183228 E-mail: info@nat-design.co.uk www.nat-design.co.uk		
Project 6 Longback Cottages Arundel Road Angmering West Sussex BN16 4JT		
Drawing Proposed Sections		
Drawn By NSE		Scale as shown
Date Dec 2016		Revision -
Drawing No. 252- DPA 05		