

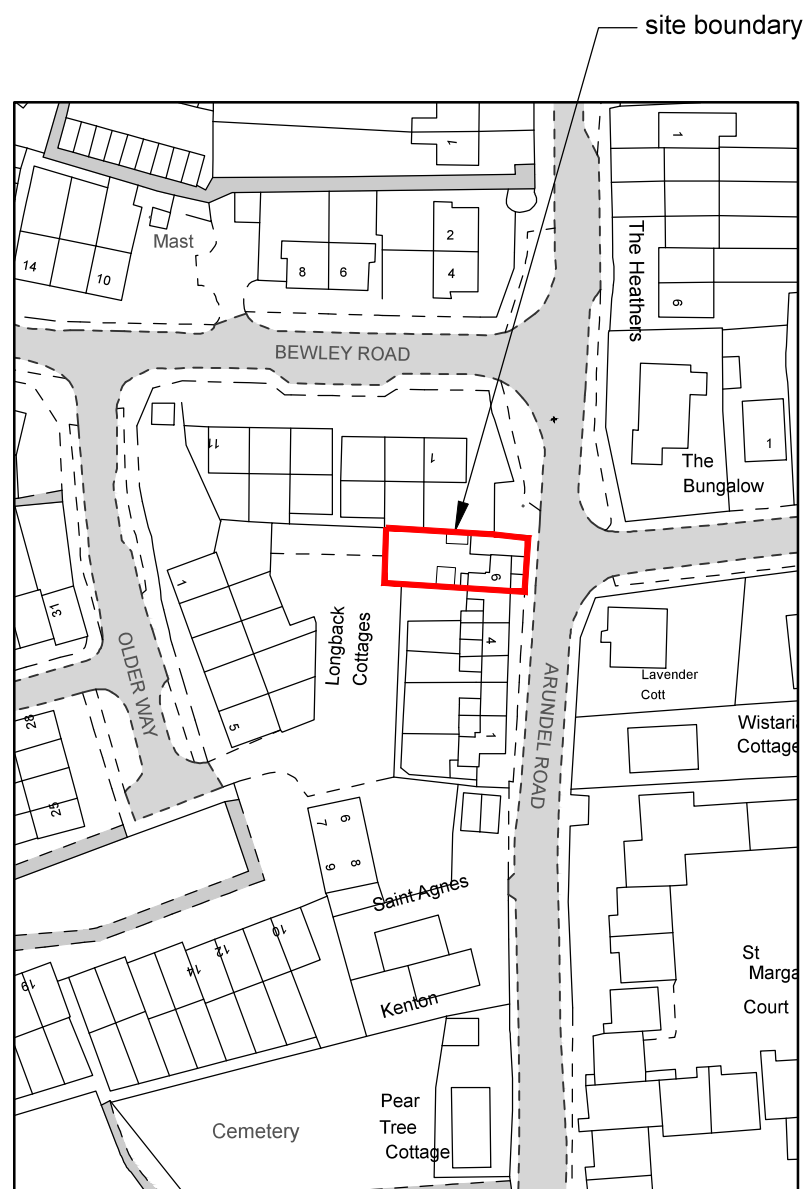


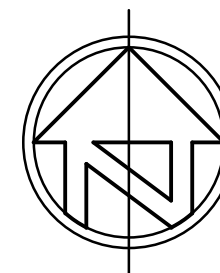

LOCATION PLAN

EXISTING

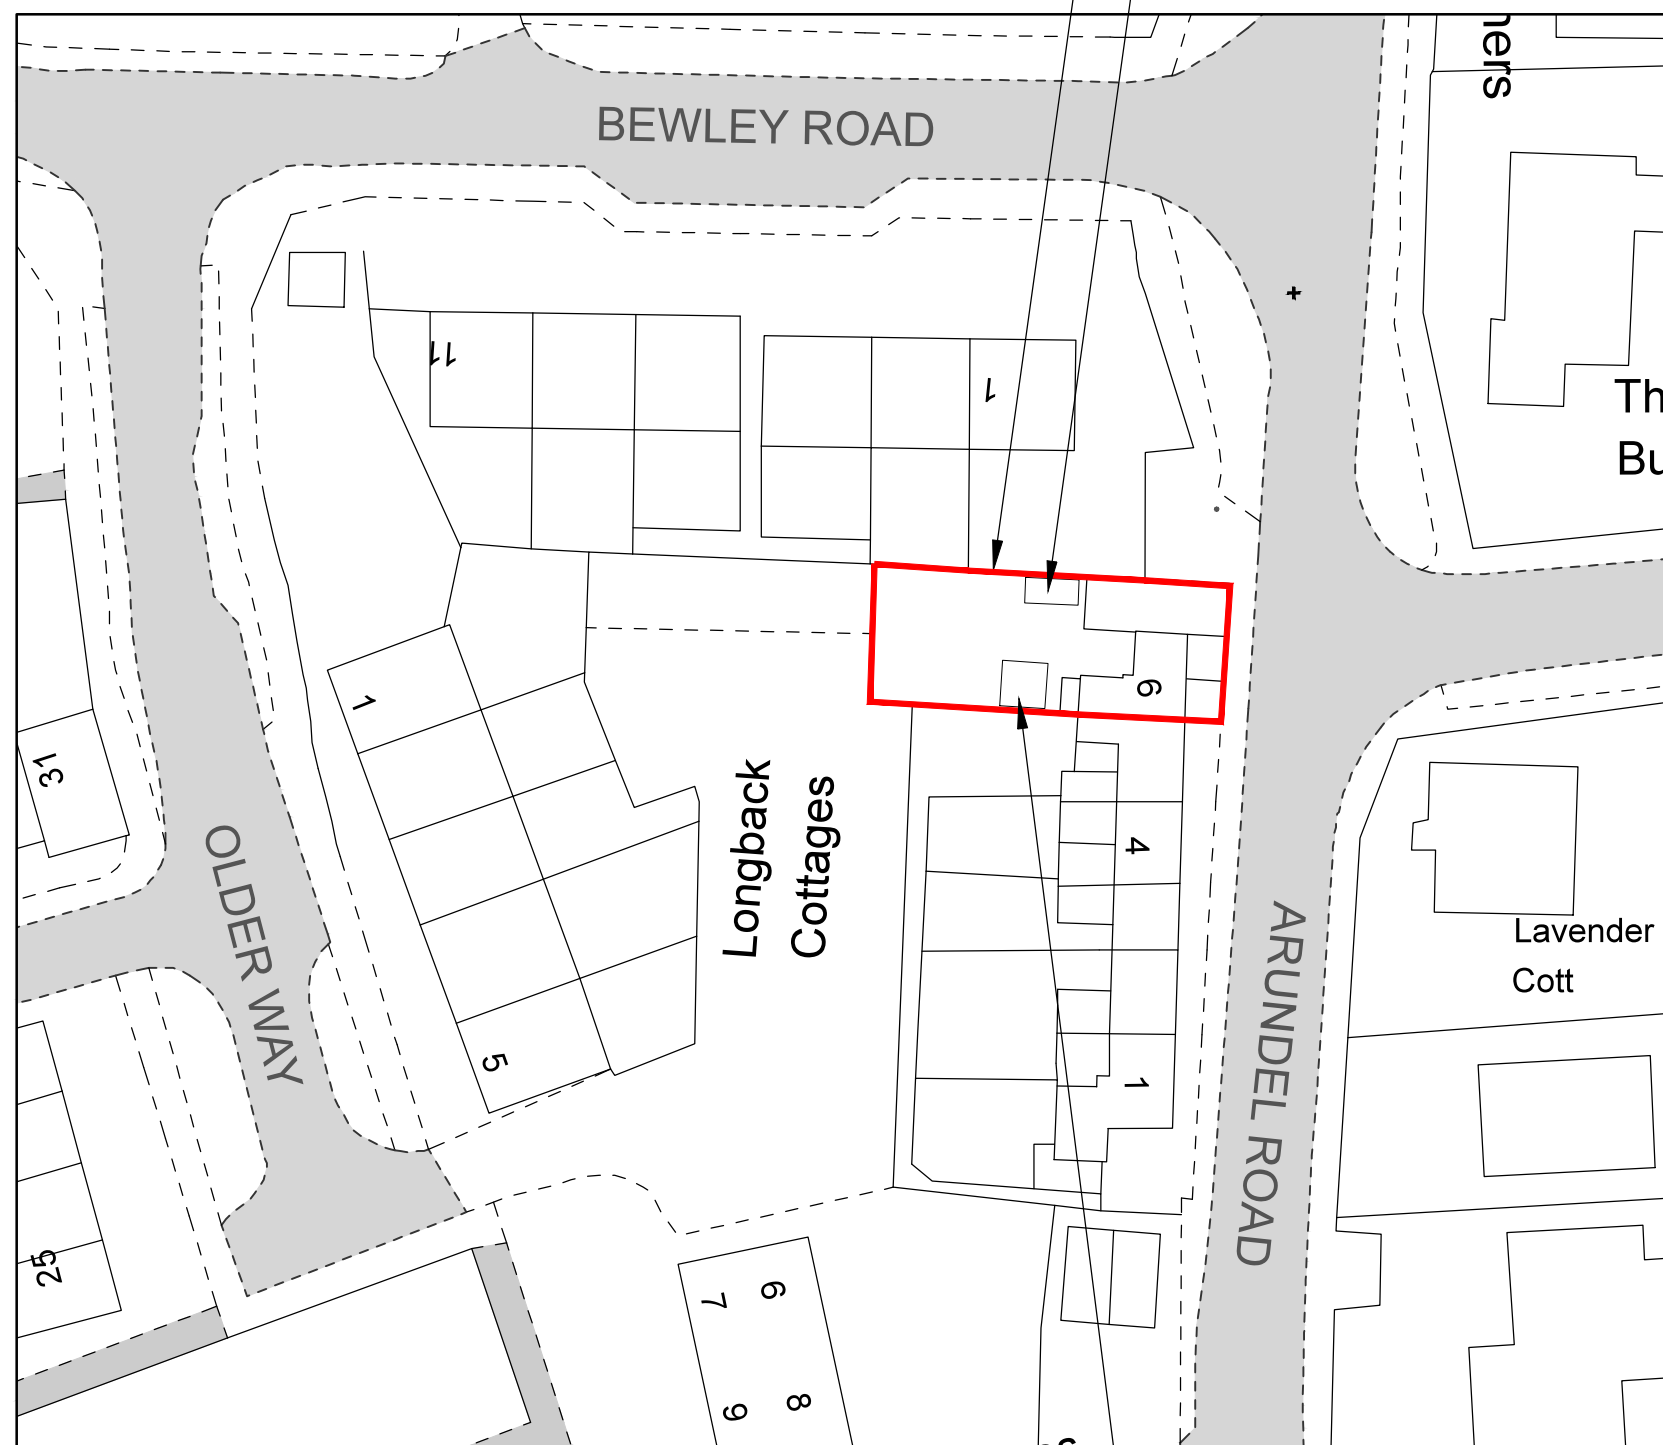

SITE PLAN 1:500@A3
EXISTING

	PLANNING ISSUE	-
Rev.	Notes	Date
 23 Mill Road Angmering, West Sussex BN16 4HT Tel: 07826 183228 E-mail: info@nat-design.co.uk www.nat-design.co.uk		
Project		
6 Longback Cottages Arundel Road Angmering West Sussex BN16 4JT		
Drawing		
Existing Location & Site Plan		
Drawn By		Scale
NSE		as shown
Date		Revision
Dec 2016		-
Drawing No.		