




House Type A (plot 1-6)
2BA

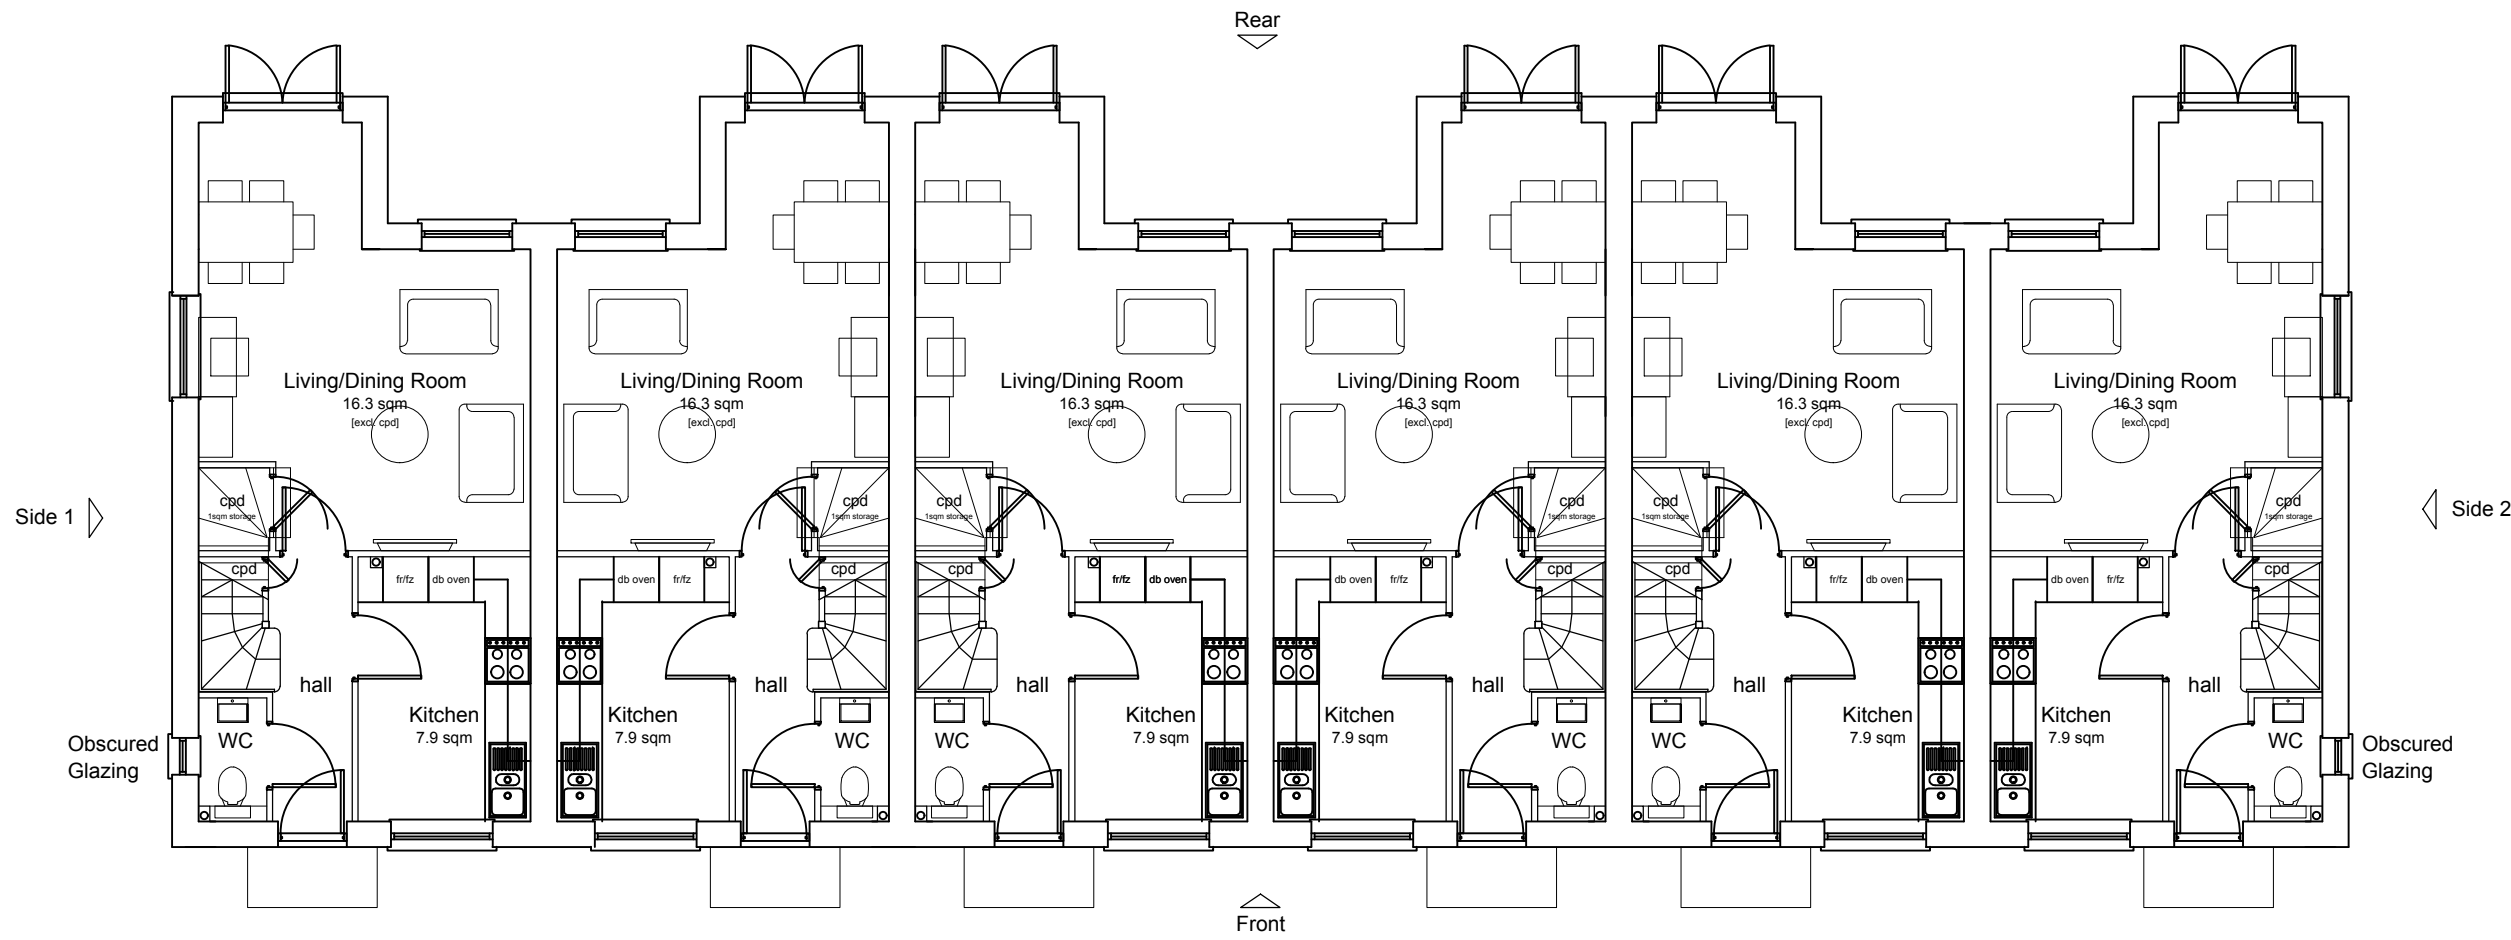


Ground Floor Plan
House Type A
2-Bedroom 3-Person House
70.1 sqm / 754 sqft GIA (to finishes)

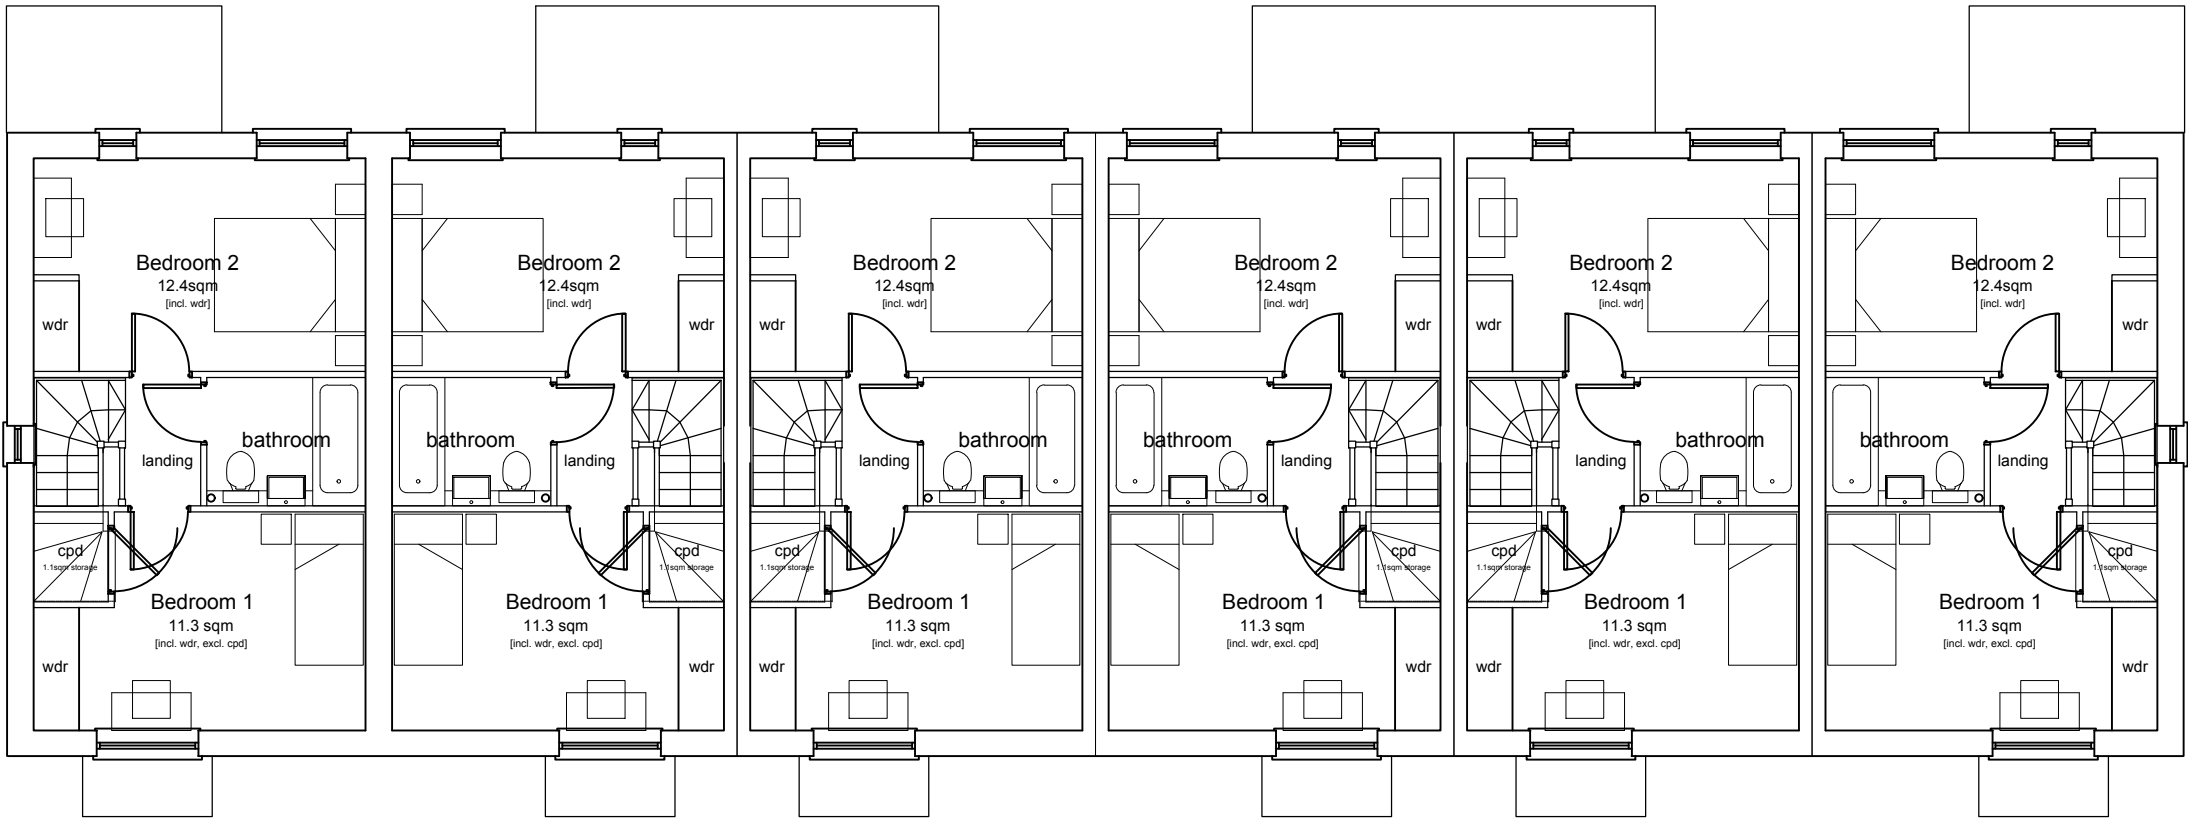

First Floor Plan

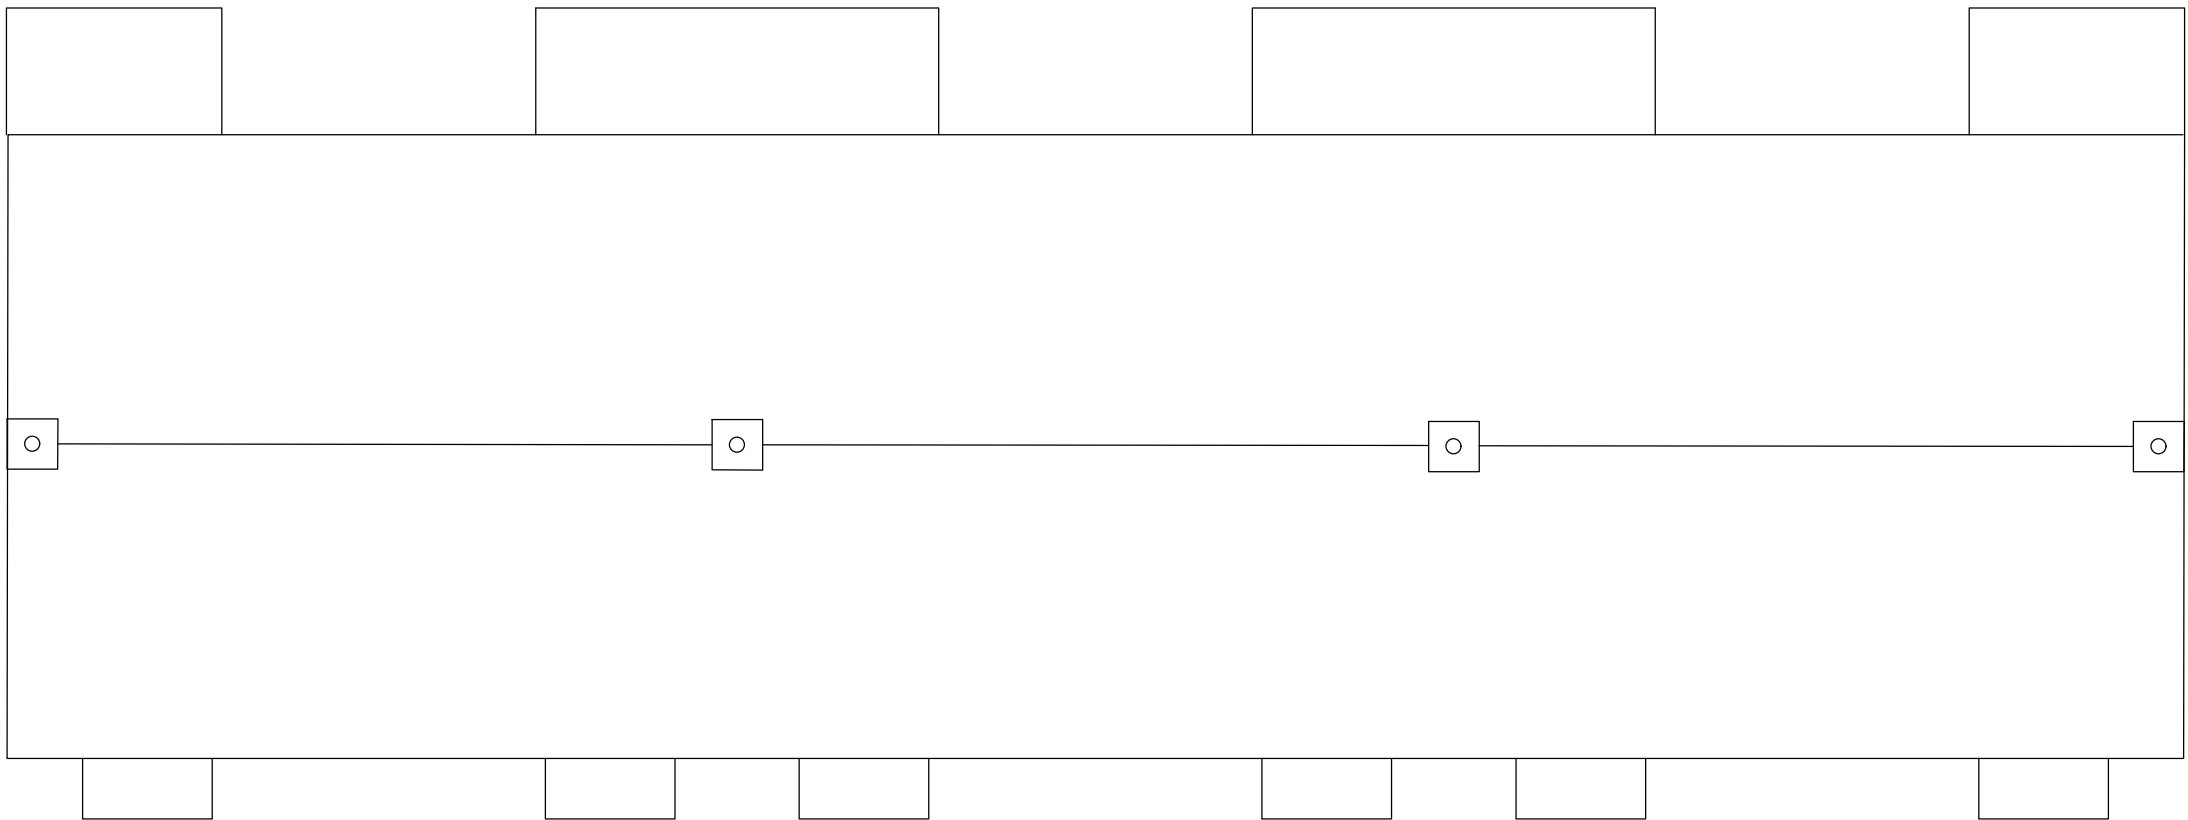

Roof Plan

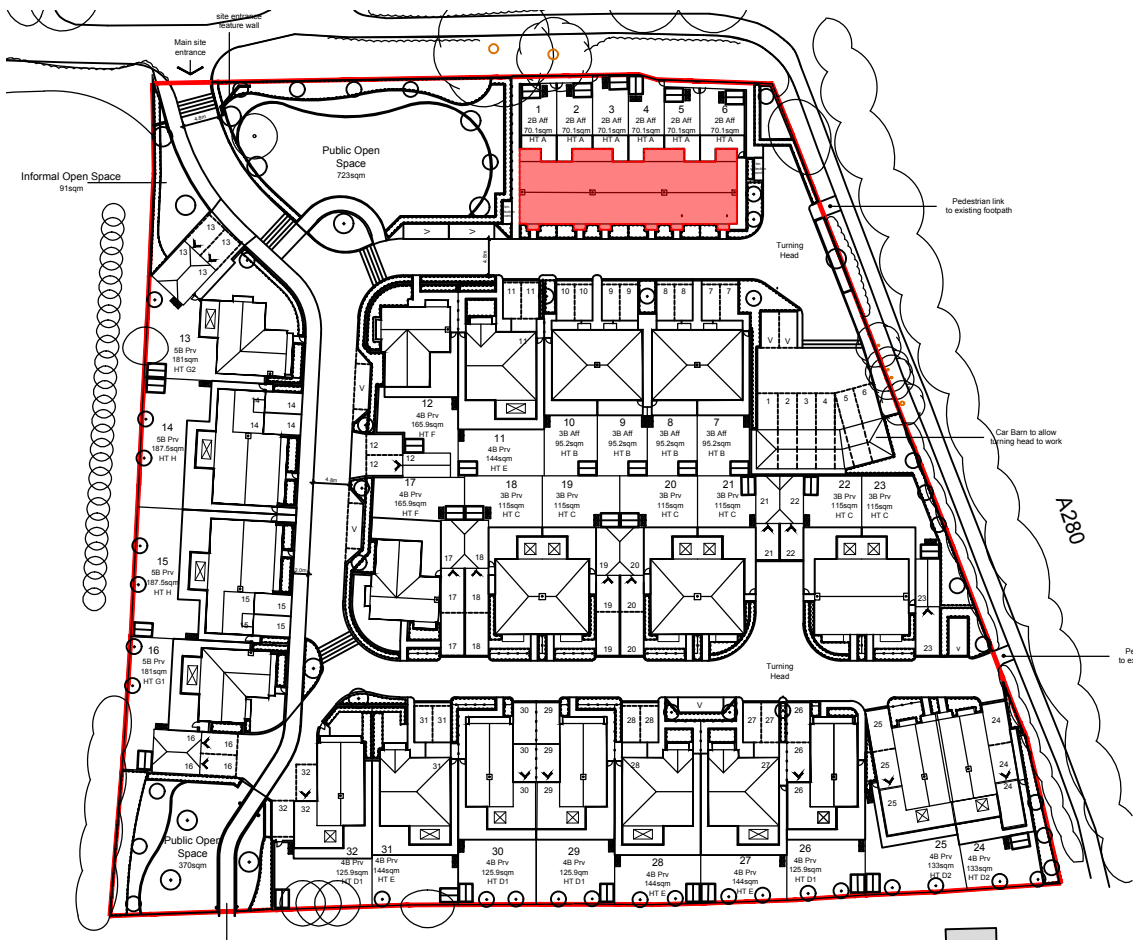

LOCATION KEY

FOR MATERIALS PLEASE SEE 6345 DO.2 SCHEDULE

P2	19.03.18	minor amendment	MN	PF
P1	16.03.18	Planning Issue	JR	PF
Rev	Date	Revision Details	Dr	Ch



London: 76 Great Suffolk Street
London, SE1 0BL
T 0207 928 2773 E london@ecearchitecture.com

Sussex: Brooklyn Chambers, 11 Goring Road
Worthing, West Sussex, BN12 4AP
T 01903 248777 E sussex@ecearchitecture.com

Bristol: Westworks, Colston Tower
Colston Street, Bristol, BS1 4XE
T 0117 214 1101 E bristol@ecewestworks.com

ECE Architecture
www.ecearchitecture.com

Client's Name
Roffey Homes

Job Title
Manor Nursery

Drawing Title
**House Type A (plot 1- 6)
Plans**

Scale
1:100 @ A1 / 1:200 @ A3

Drawn JR	Checked PF	Date 13.03.18
-------------	---------------	------------------

Job No 6345	Drawing No 101	Rev P2
----------------	-------------------	-----------

Status
APPROVAL