

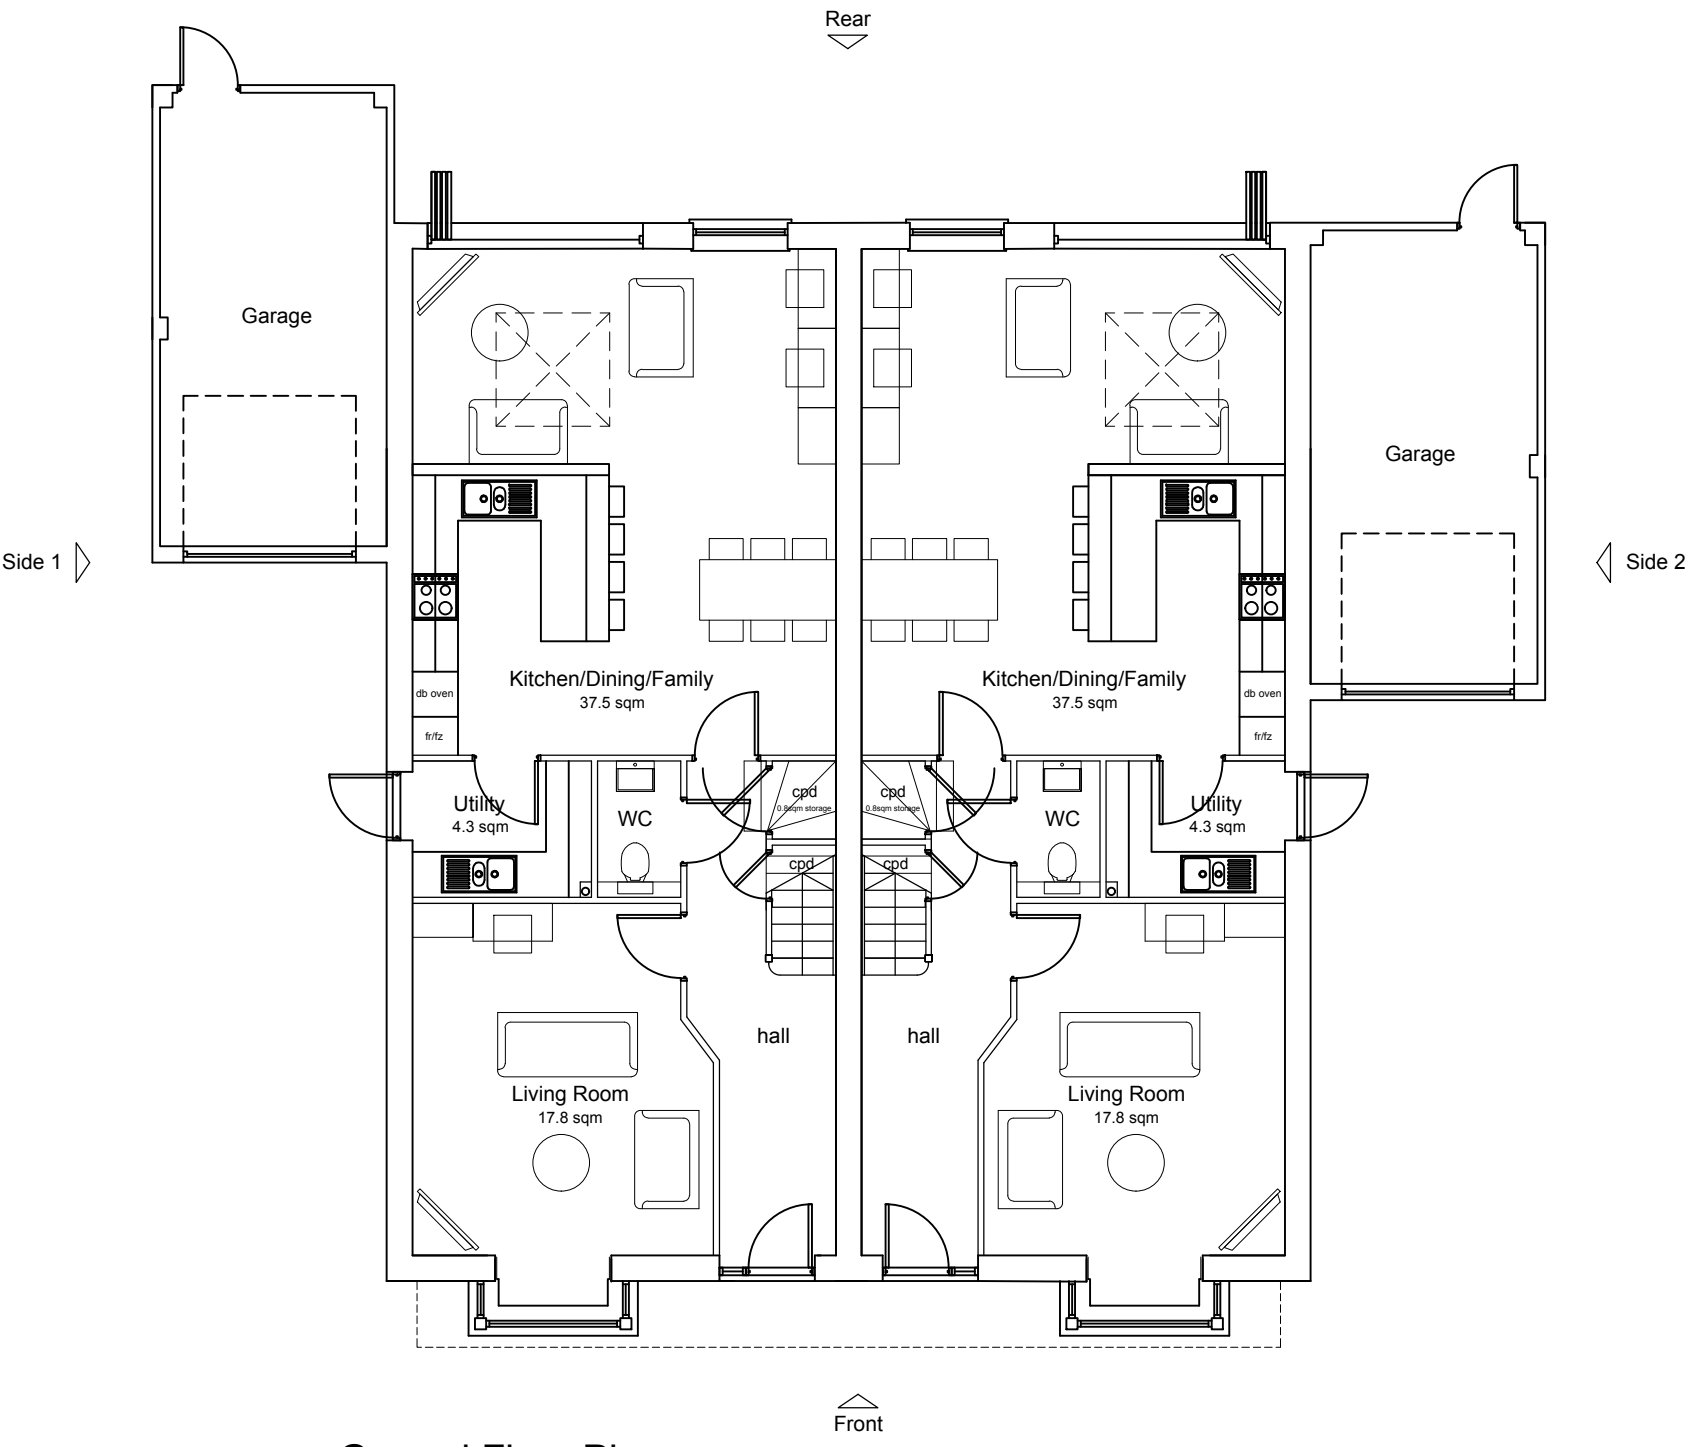


House Type D2 (plot 24,25)
4B PRV

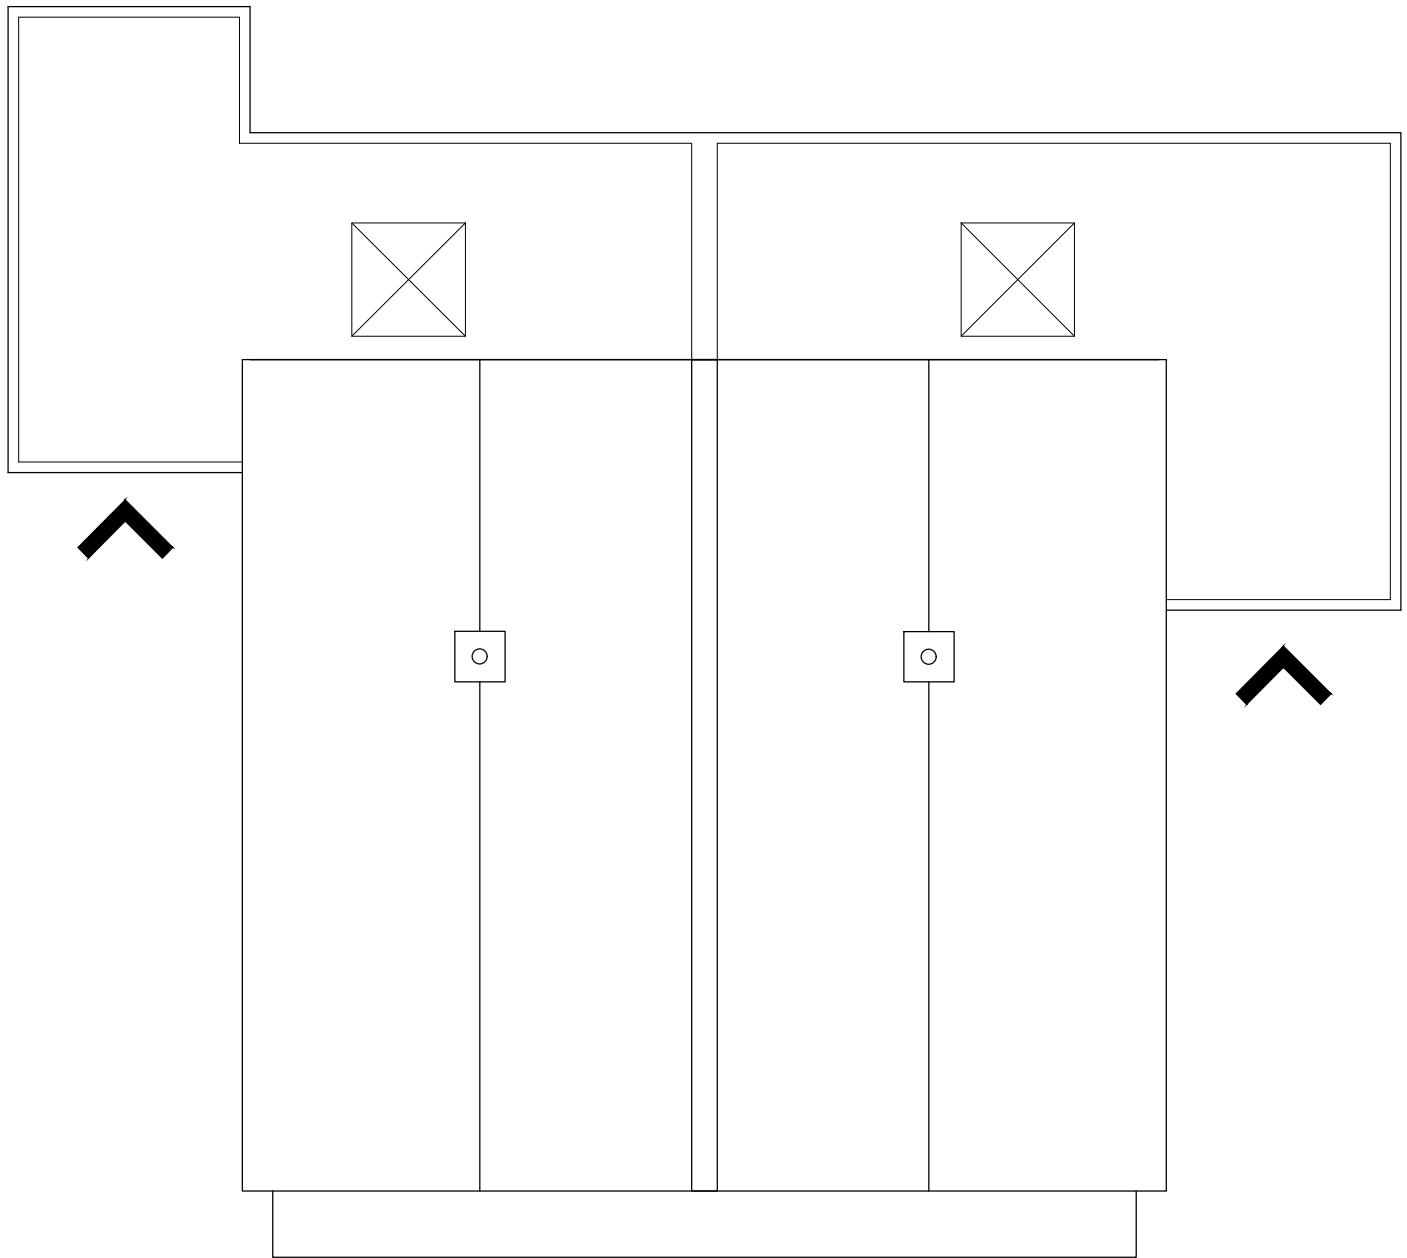

4-Bedroom 6-Person House
133 sqm / 1433 sqft GIA (to finishes)

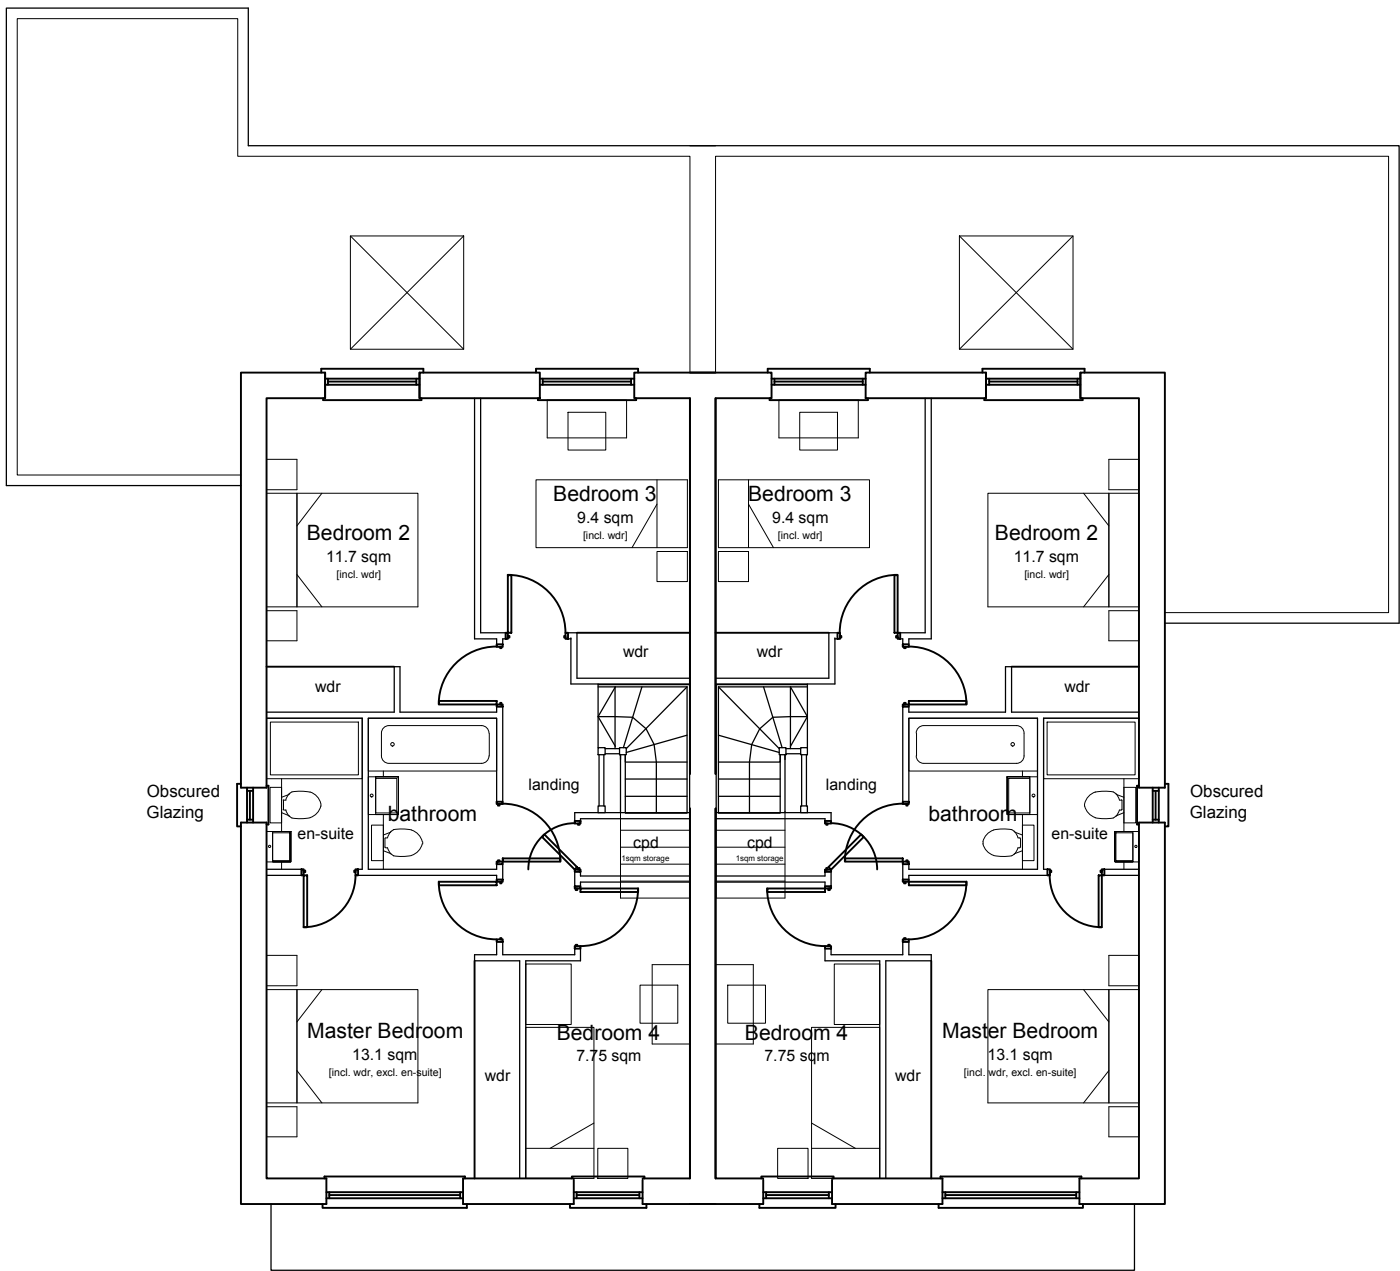

Front Elevation





Side Elevation 1



Rear Elevation



Side Elevation 2

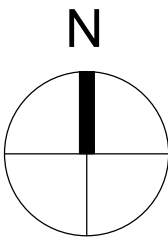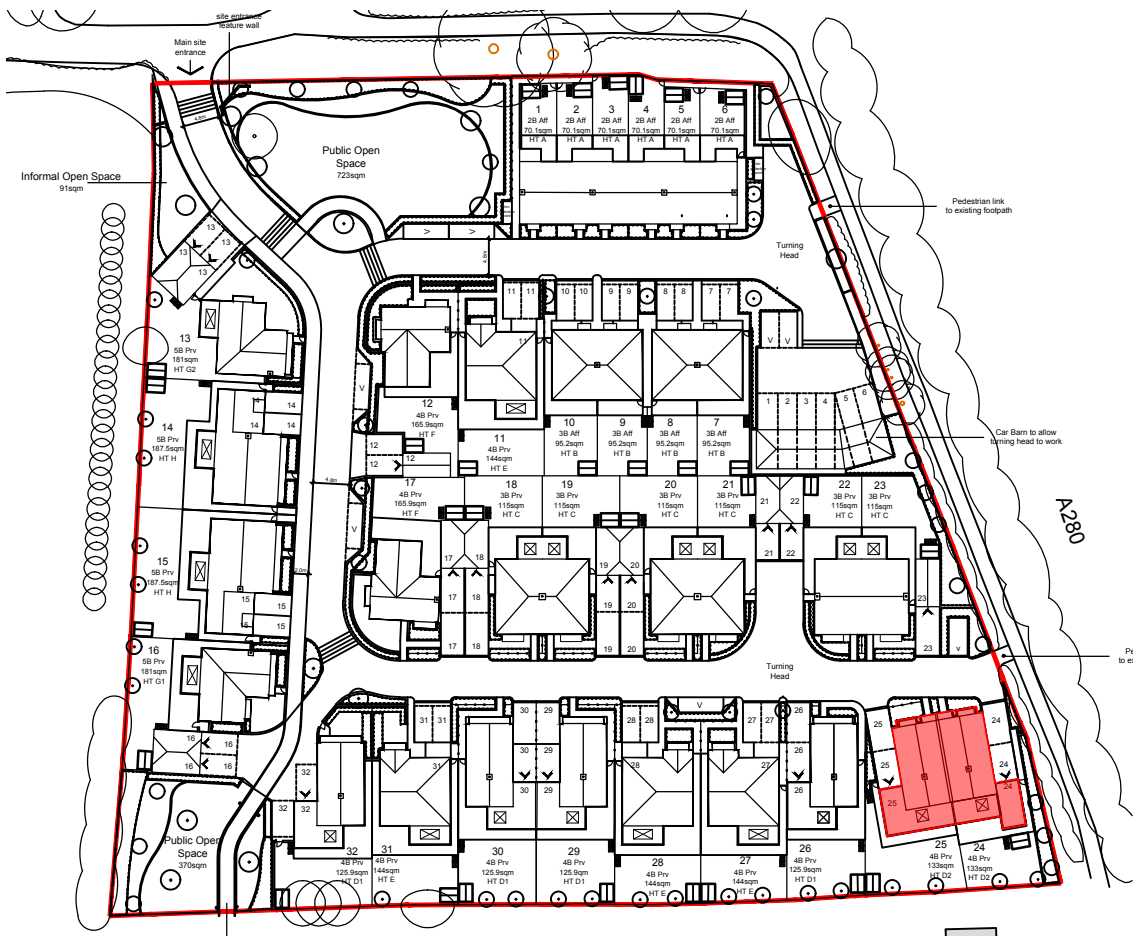

LOCATION KEY

FOR MATERIALS PLEASE SEE 6345 DO.2 SCHEDULE

P2	19.03.18	minor amendment	MN	PF
P1	16.03.18	Planning Issue	JR	PF
Rev	Date	Revision Details	Dr	Ch

**ECE Architecture**
www.ecearchitecture.com

London: 76 Great Suffolk Street
London, SE1 0BL
T 0207 928 2773 E london@ecearchitecture.com
Sussex: Brooklyn Chambers, 11 Goring Road
Worthing, West Sussex, BN12 4AP
T 01903 248777 E sussex@ecearchitecture.com
Bristol: Westworks, Colston Tower
Colston Street, Bristol, BS1 4XE
T 0117 214 1101 E bristol@ecewestworks.com

Client's Name
Roffey Homes

Job Title
Manor Nursery

Drawing Title
House Type D2 (plot 24,25)

Scale
1:100 @ A1 / 1:200 @ A3

metres 2 4 6 8 10

Drawn	Checked	Date
JR	PF	13.03.18

Job No	Drawing No	Rev
6345	107	P2

Status

APPROVAL