



House Type C1 (plot 18-21)
3B PRV

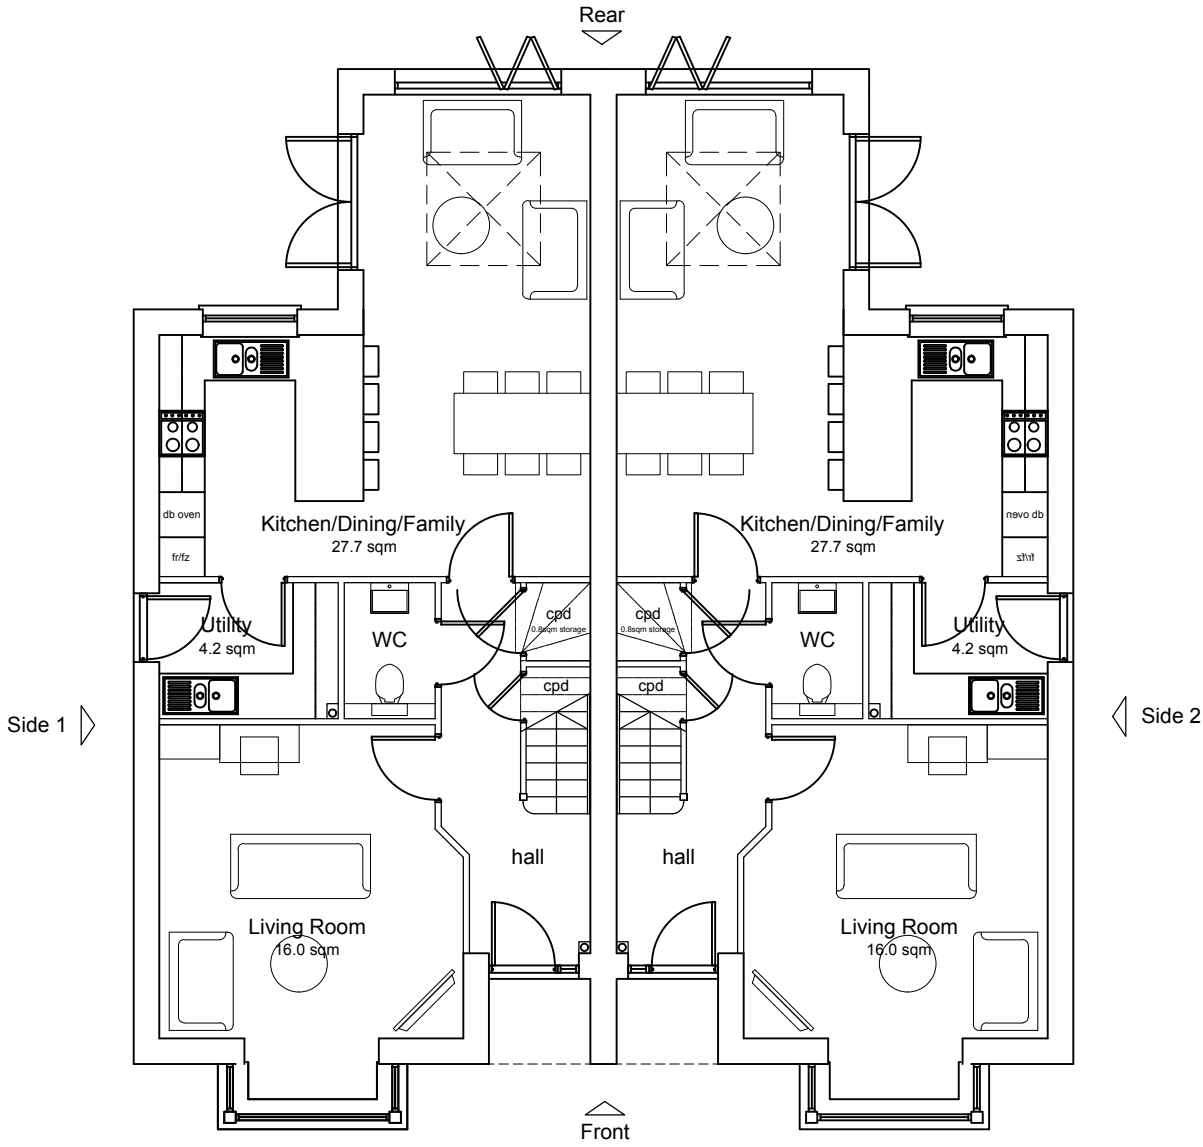


Ground Floor Plan

3-Bedroom 5-Person House
115 sqm / 1237.9 sqft GIA (to finishes)

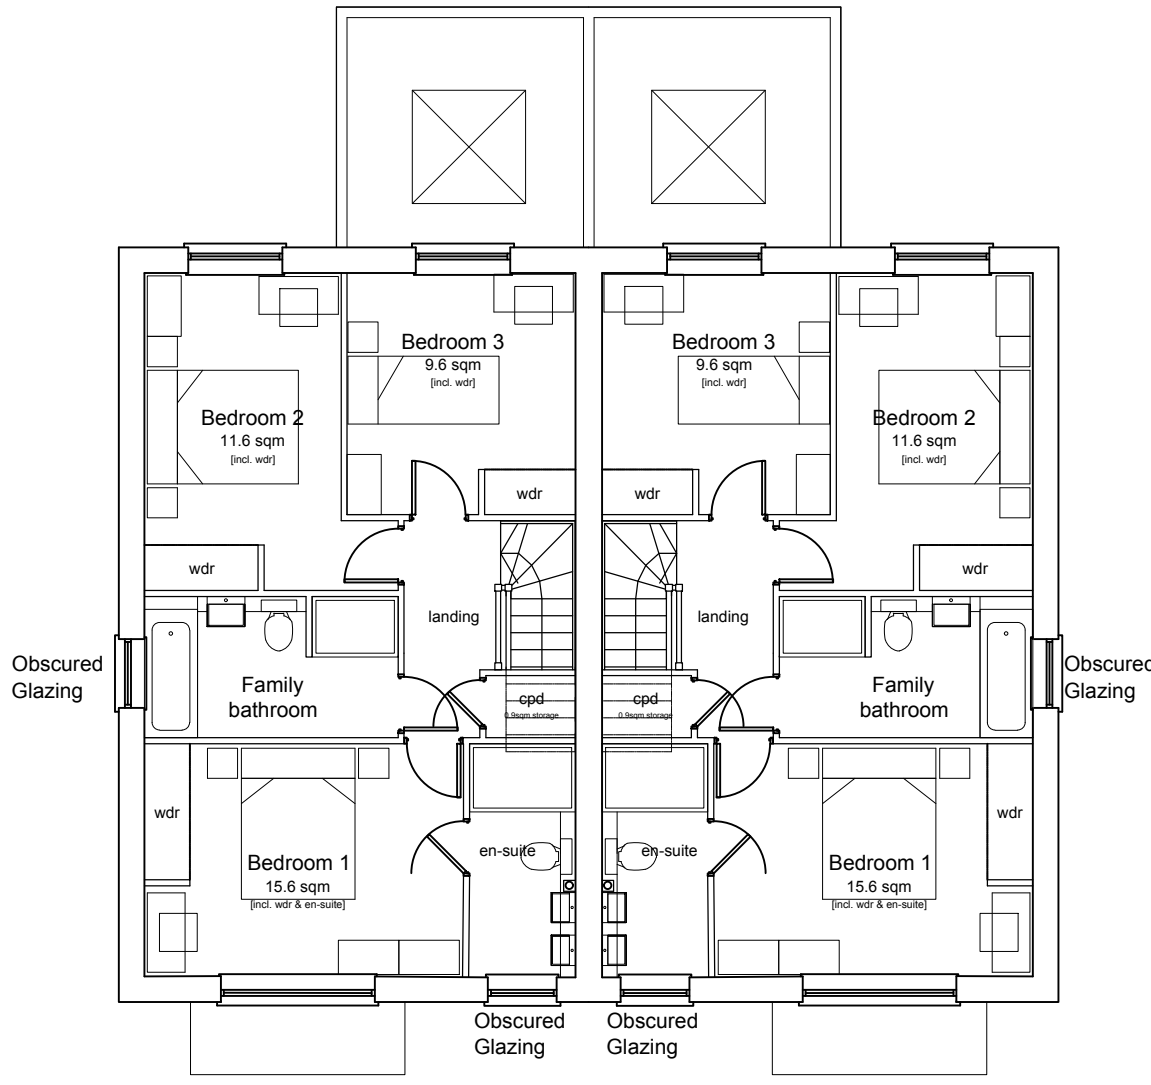

First Floor Plan

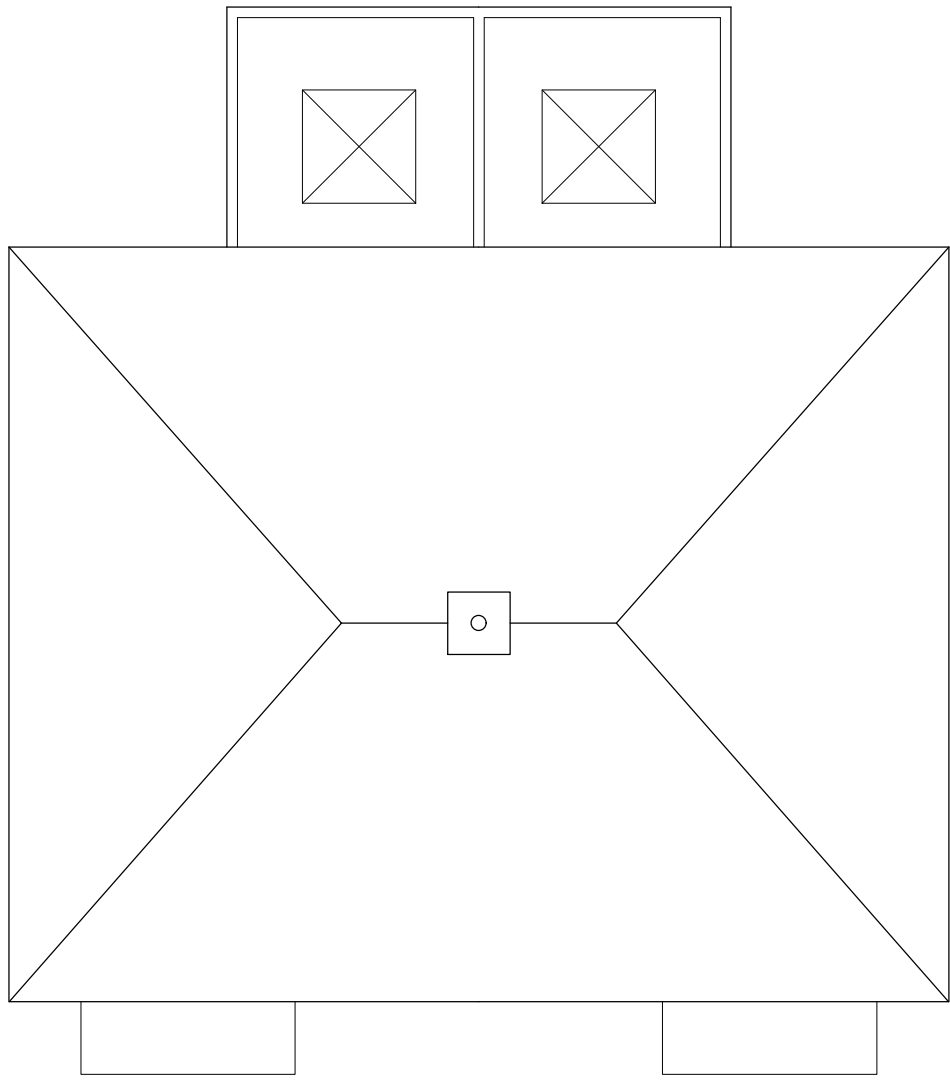

Roof Plan



Front Elevation



Side Elevation 1



Rear Elevation



Side Elevation 2

Rev	Date	Revision Details	Dr	Ch
P2	19.03.18	minor amendment	MN	PF
P1	16.03.18	Planning Issue	JR	PF

ECE Architecture
www.ecearchitecture.com

London: 76 Great Suffolk Street, London, SE1 0BL
T 0207 928 2773 E london@ecearchitecture.com

Sussex: Brooklyn Chambers, 11 Goring Road, Worthing, West Sussex, BN12 4AP
T 01903 248777 E sussex@ecearchitecture.com

Bristol: Westworks, Colston Tower, Colston Street, Bristol, BS1 4XE
T 0117 214 1101 E bristol@ecwestworks.com

Client's Name
Roffey Homes

Job Title
Manor Nursery

Drawing Title
**House Type C1, Plots 18 - 21
Plans & Elevations**

Scale
1:100 @ A1 / 1:200 @ A3

Drawn
LT

Checked
MG


Date
13.03.18

Job No
6345

Drawing No
104

Rev
P2

Status
APPROVAL

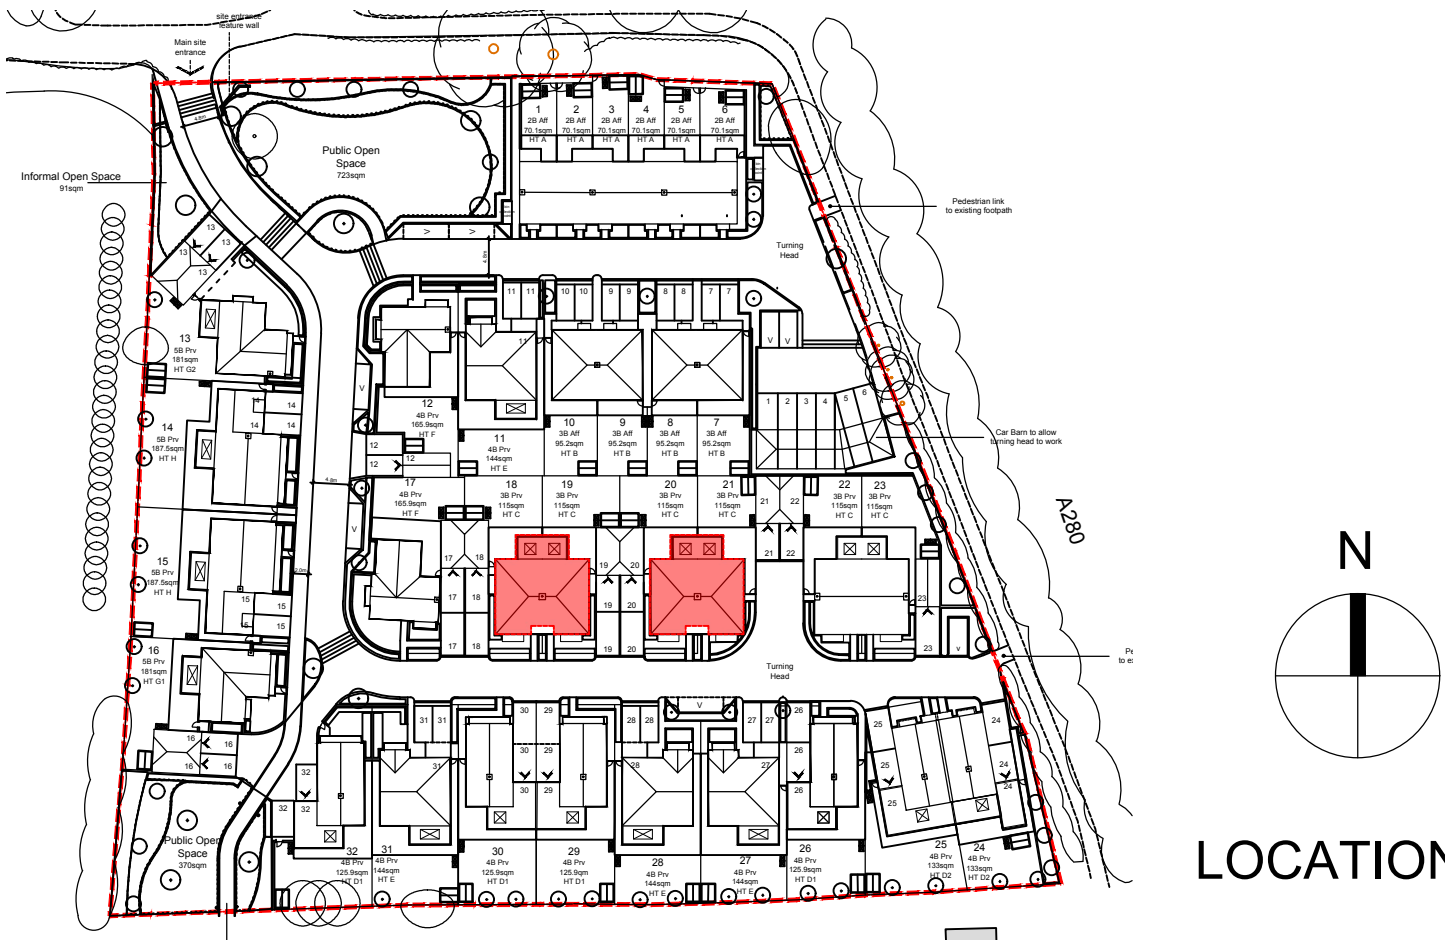

LOCATION KEY

FOR MATERIALS PLEASE SEE 6345 DO.2 SCHEDULE