



House Type G1(plot 16)
5B PRV

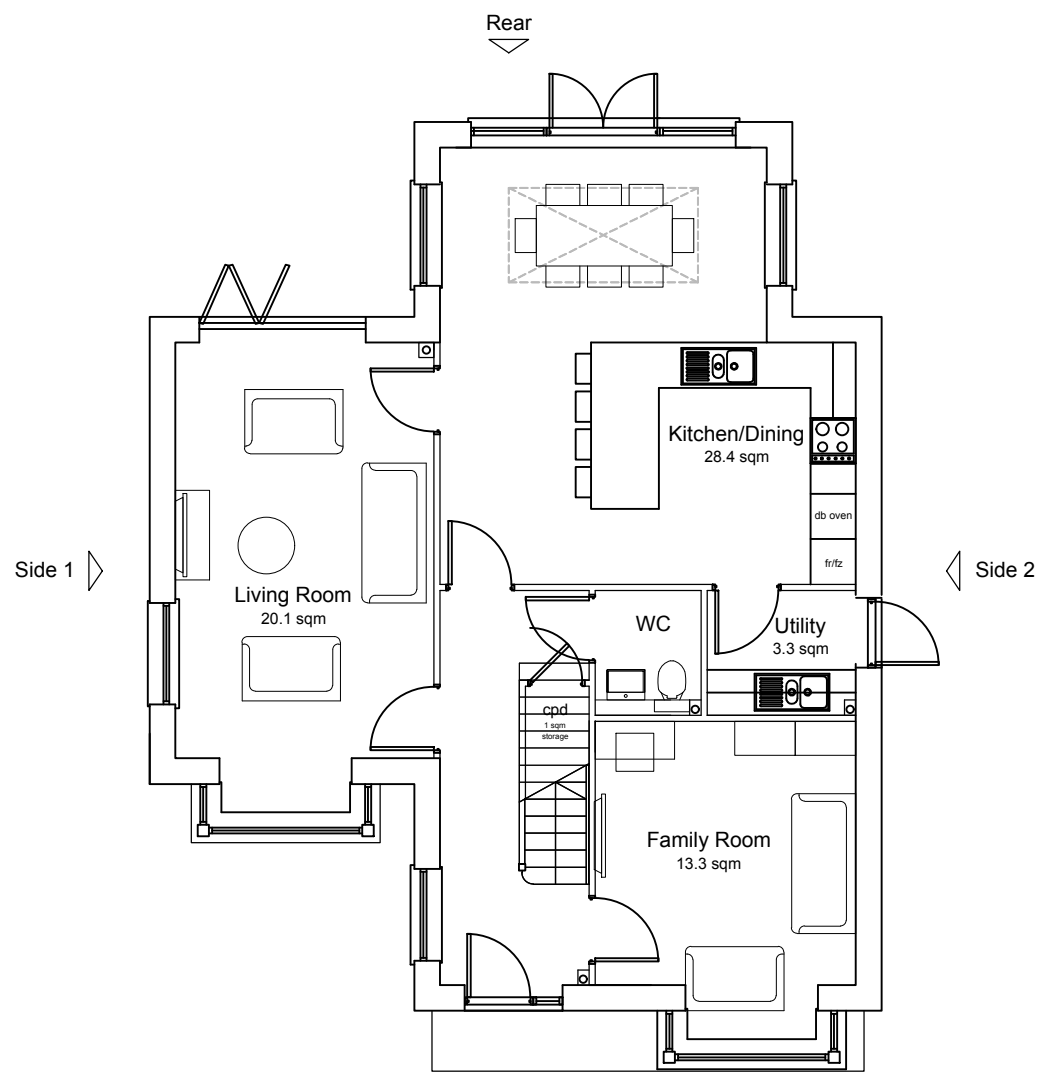


Ground Floor Plan


5-Bedroom 8-Person House
181.0 sqm / 1948 sqft GIA [to finished]

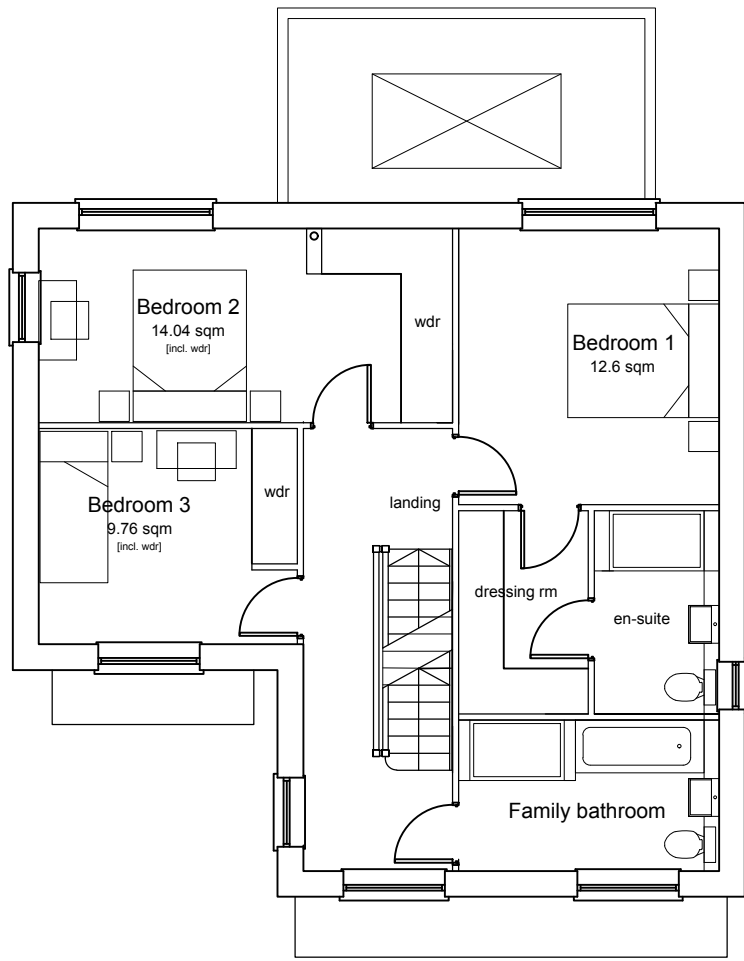

First Floor Plan

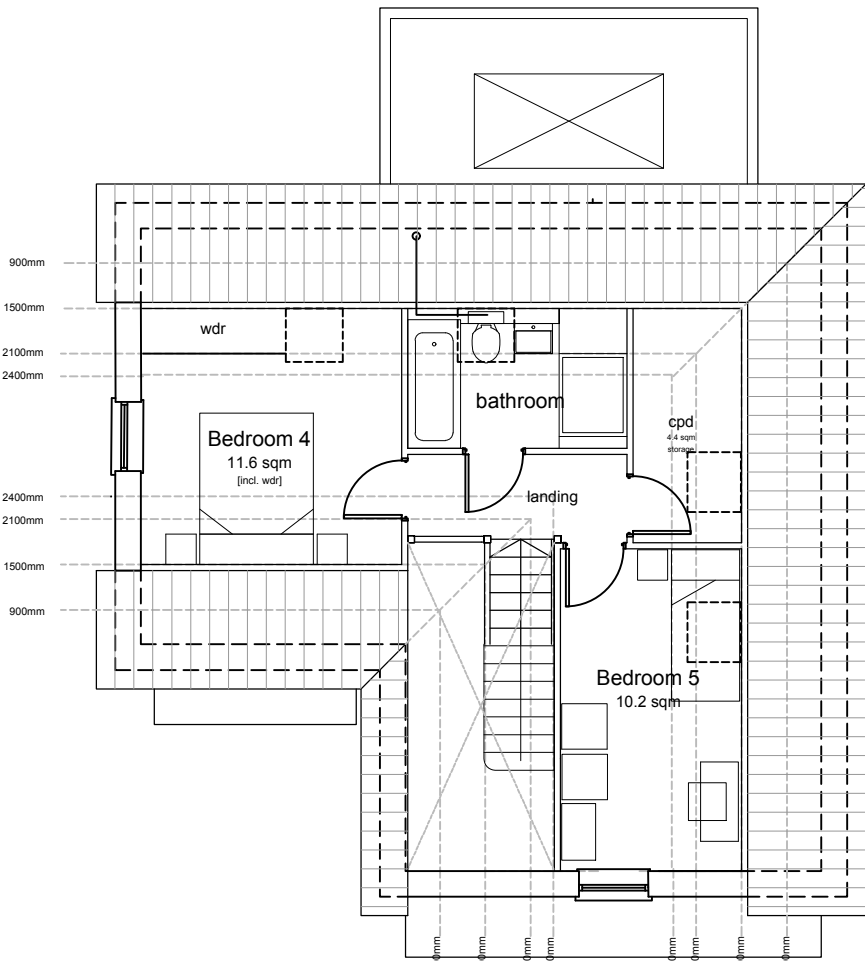

Second Floor Plan

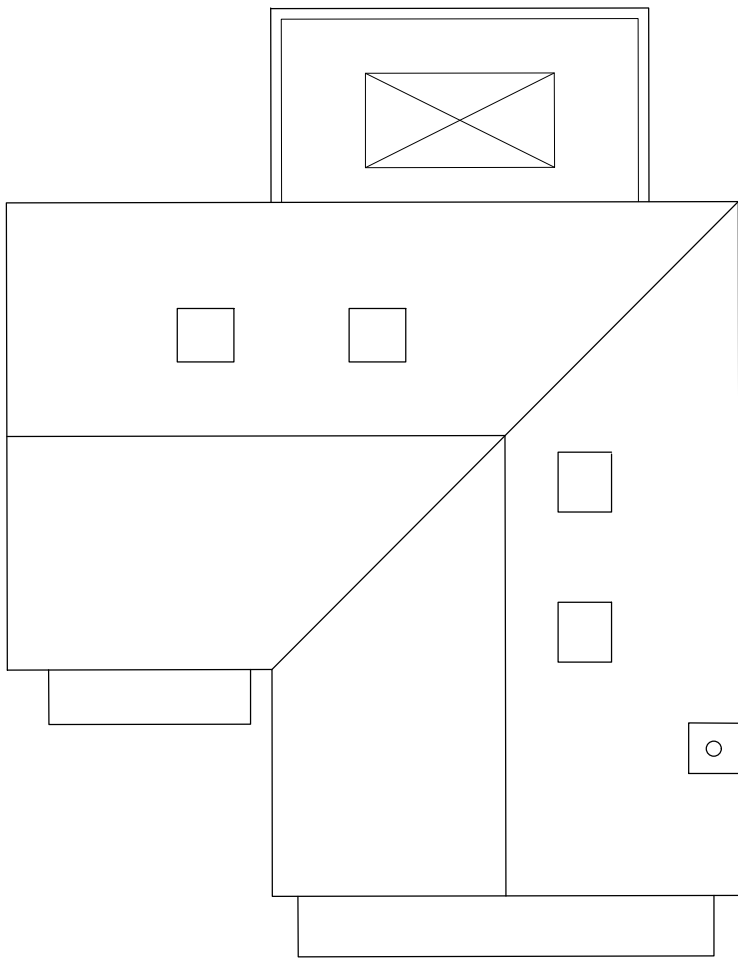

Roof Plan



Front Elevation




Side Elevation 1



Rear Elevation



Side Elevation 2

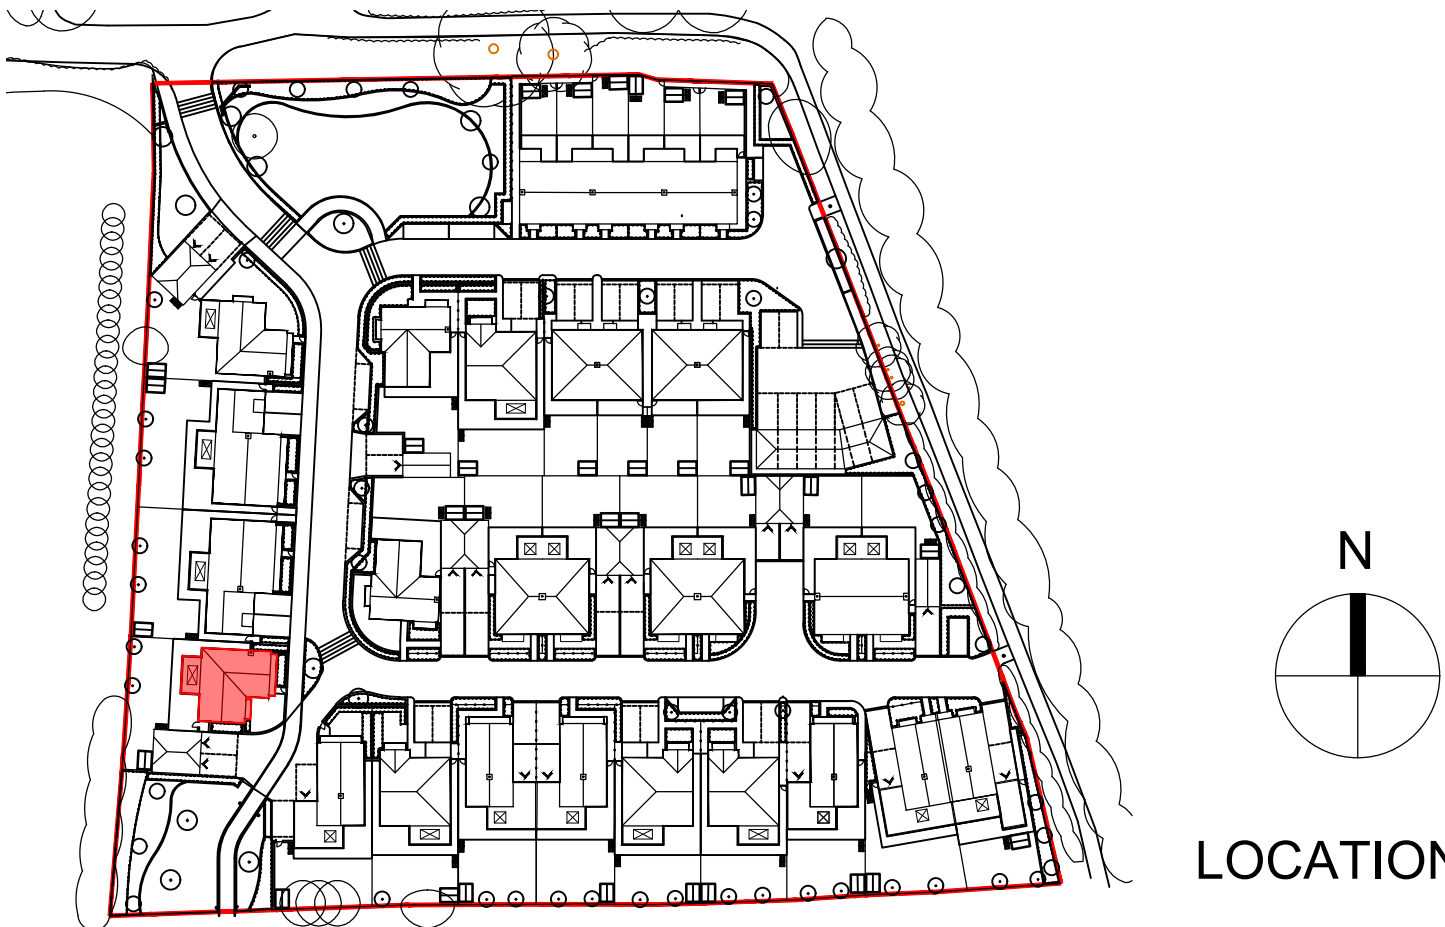

LOCATION KEY

FOR MATERIALS PLEASE SEE 6345 DO.2 SCHEDULE

P2	19.03.18	minor amendment	MN	PF
P1	16.03.18	Planning Issue	JR	PF
Rev	Date	Revision Details	Dr	Ch



London: 76 Great Suffolk Street
London, SE1 0BL
T 0207 928 2773 E london@ecearchitecture.com
Sussex: Brooklyn Chambers, 11 Goring Road
Worthing, West Sussex, BN12 4AP
T 01903 248777 E sussex@ecearchitecture.com
Bristol: Westworks, Colston Tower
Colston Street, Bristol, BS1 4XE
T 0117 214 1101 E bristol@ecewestworks.com

ECE Architecture
www.ecearchitecture.com

Client's Name
Roffey Homes

Job Title
Manor Nursery

Drawing Title
House Type G1 (plot 16)

Scale
1:100 @ A1 / 1:200 @ A3
metres 2 4 6 8 10

Drawn	Checked	Date
MN	PF	13.03.18

Job No	Drawing No	Rev
6345	110	P2

Status

APPROVAL