



Garage A

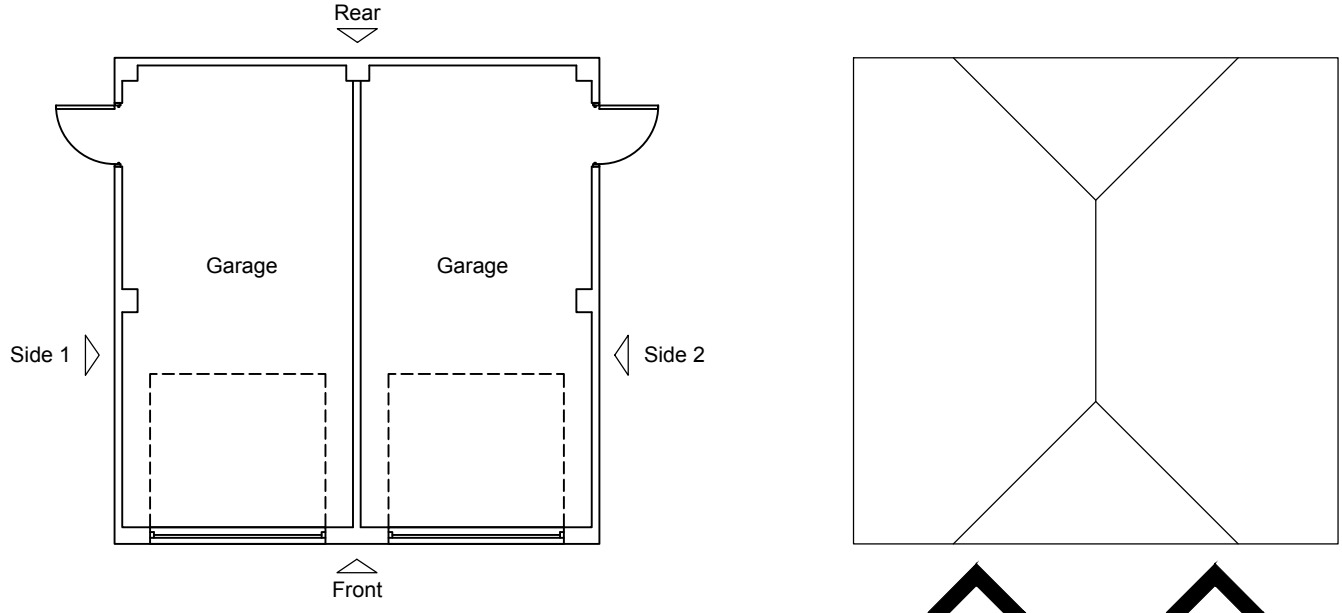


Floor Plan


Roof Plan

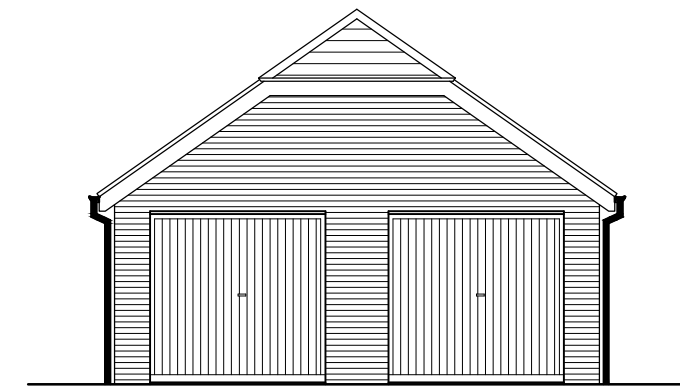


Front Elevation

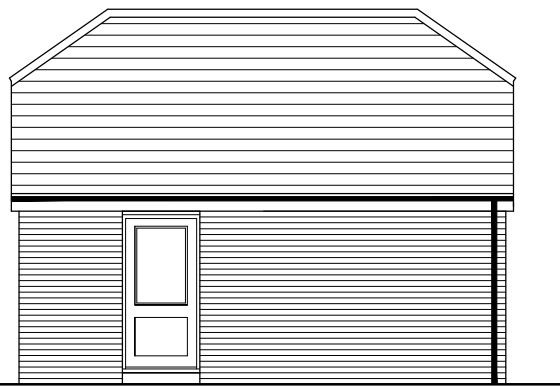

Side 1 Elevation

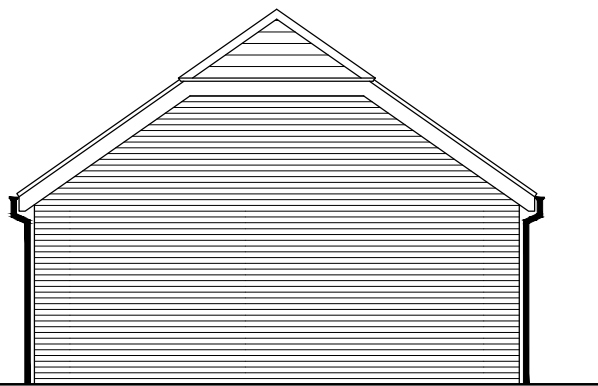


Rear Elevation

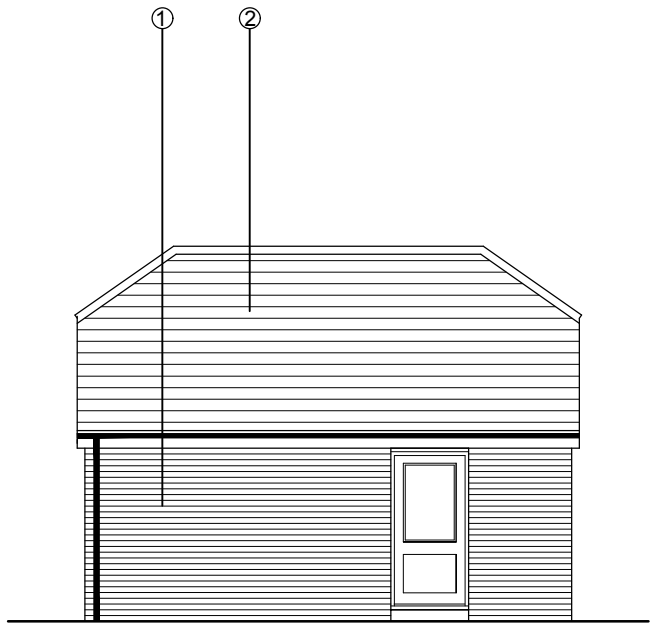


Side 2 Elevation

Garage B

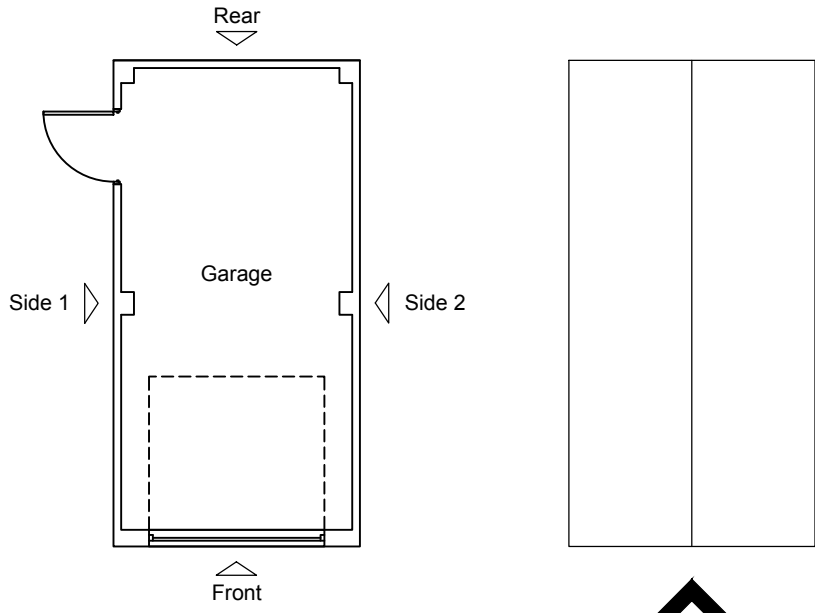

Floor Plan


Roof Plan

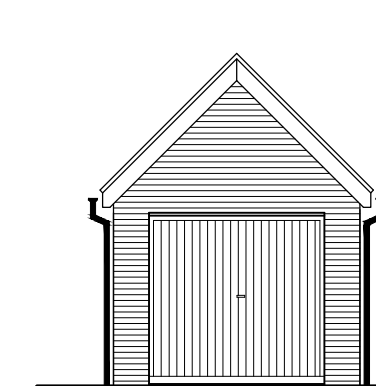

Front Elevation



Side 1 Elevation

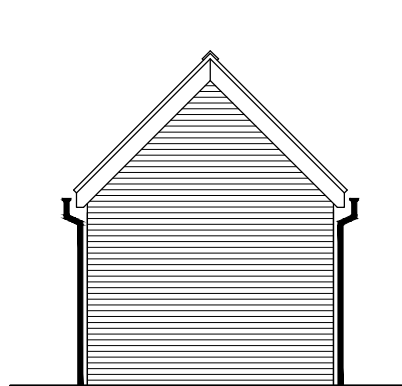


Rear Elevation





Side 2 Elevation

Garage C

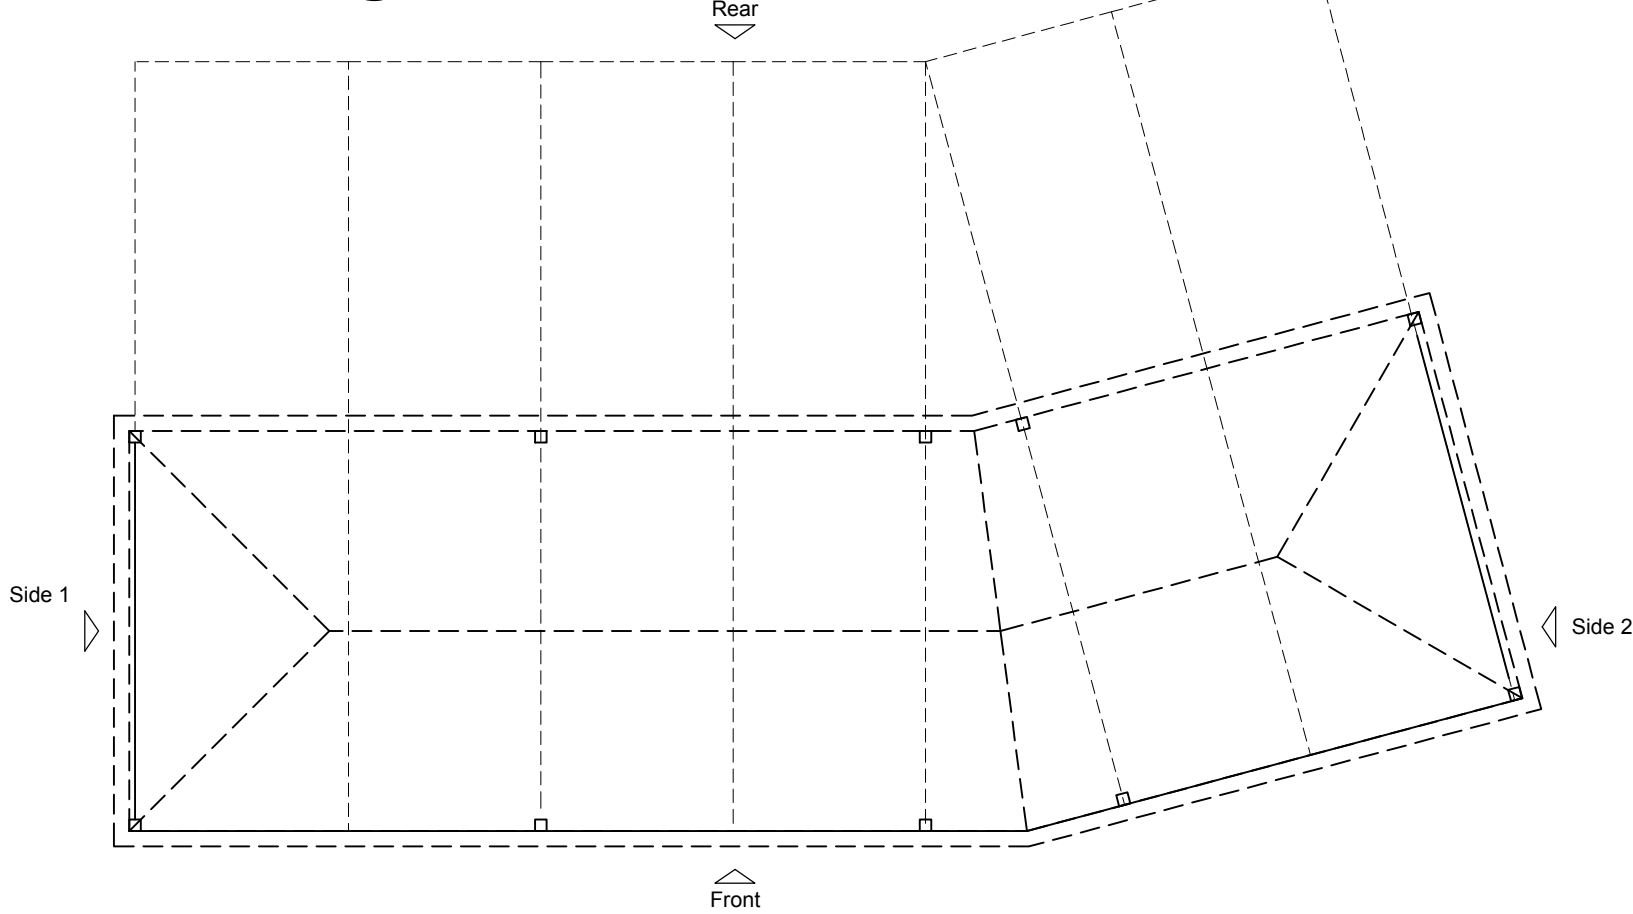


Floor Plan


Roof Plan

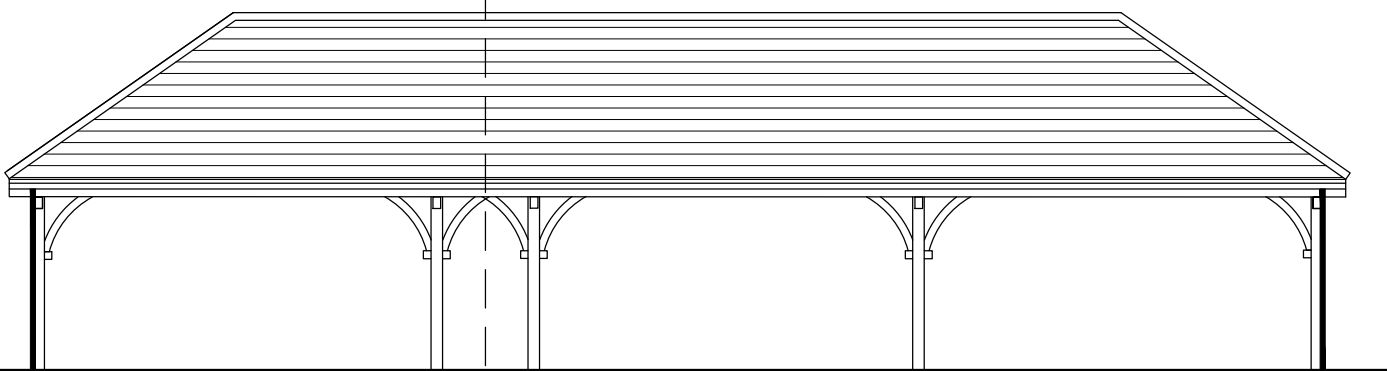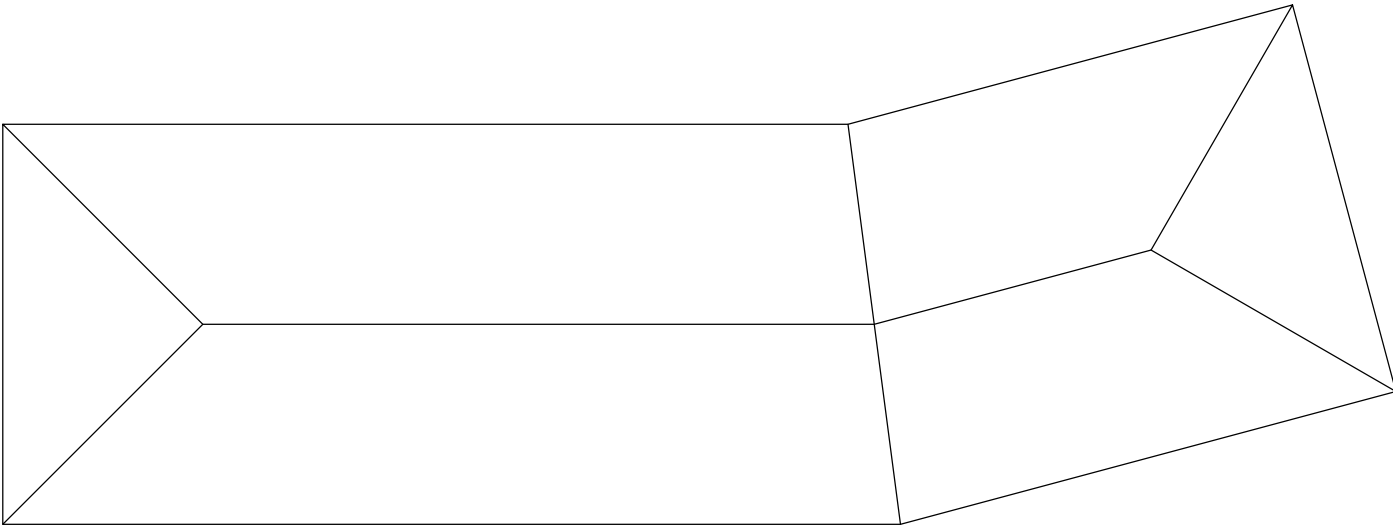


Front Elevation

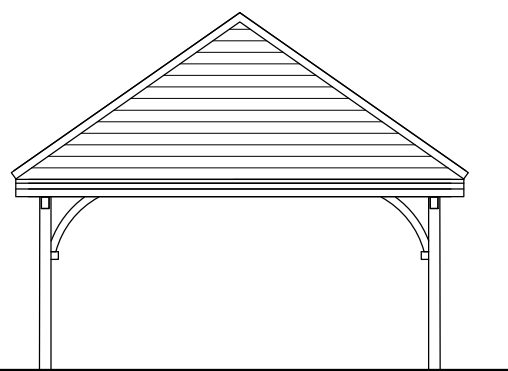

Side 1 Elevation

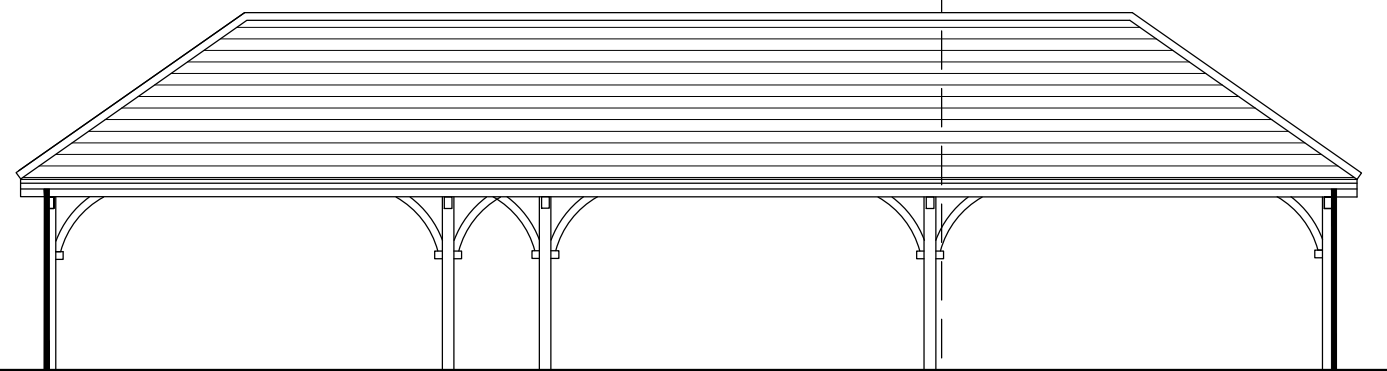


Rear Elevation

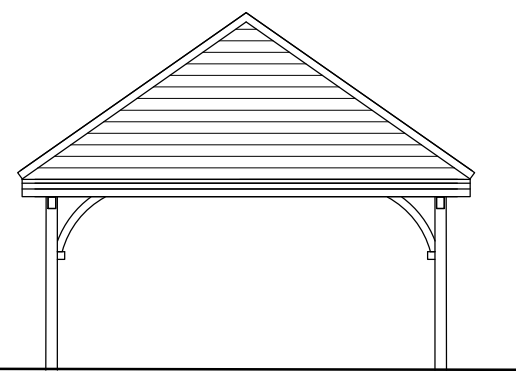


Side 2 Elevation

Garage D

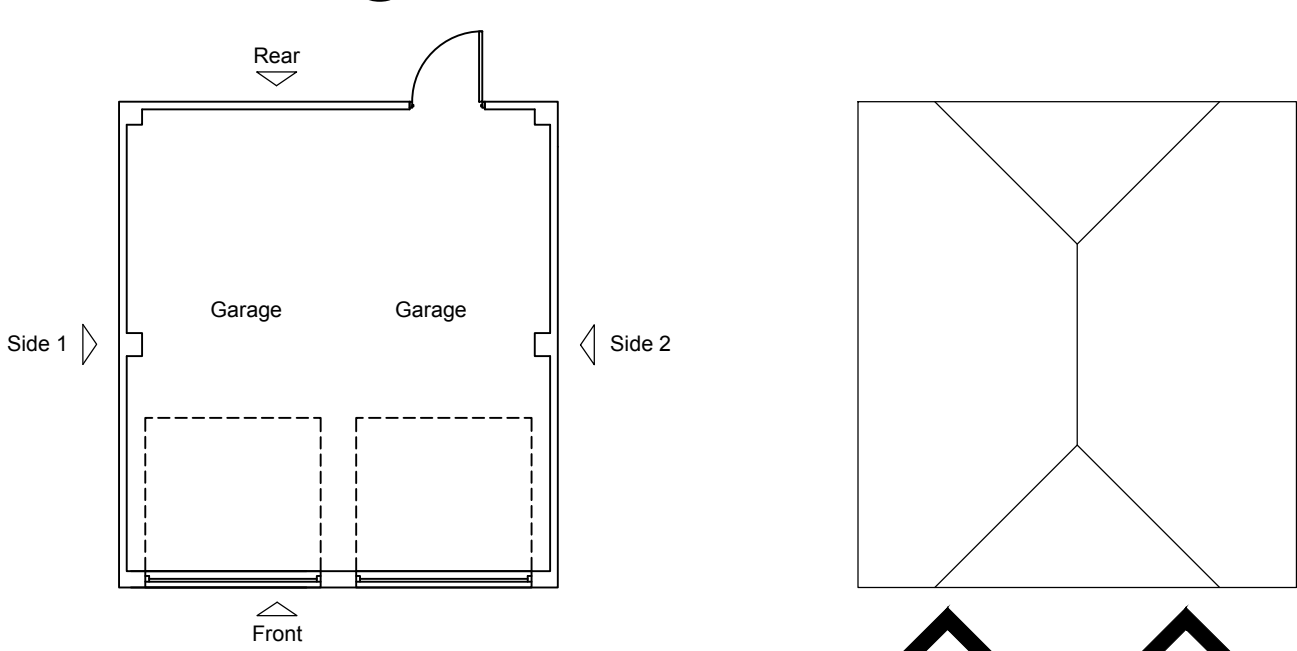


Floor Plan

Roof Plan

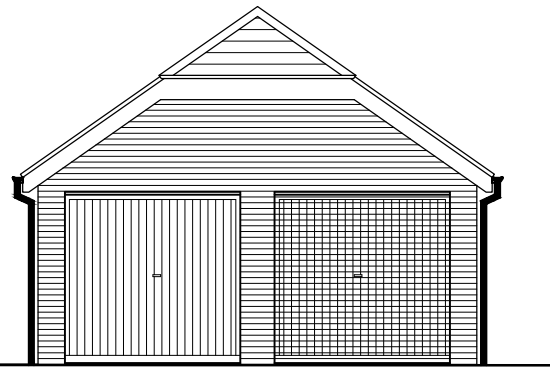


Front Elevation

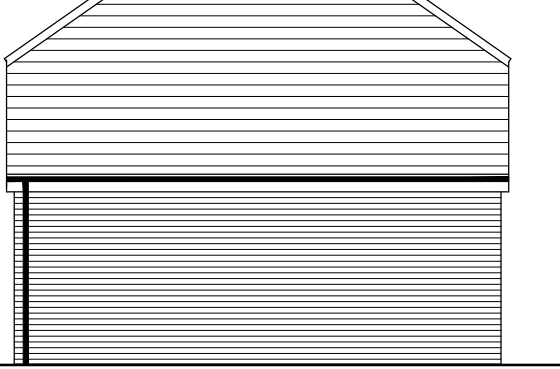



Side 1 Elevation



Rear Elevation

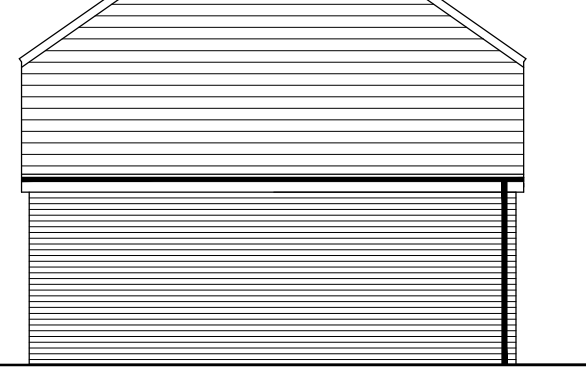

Side 2 Elevation

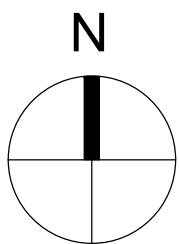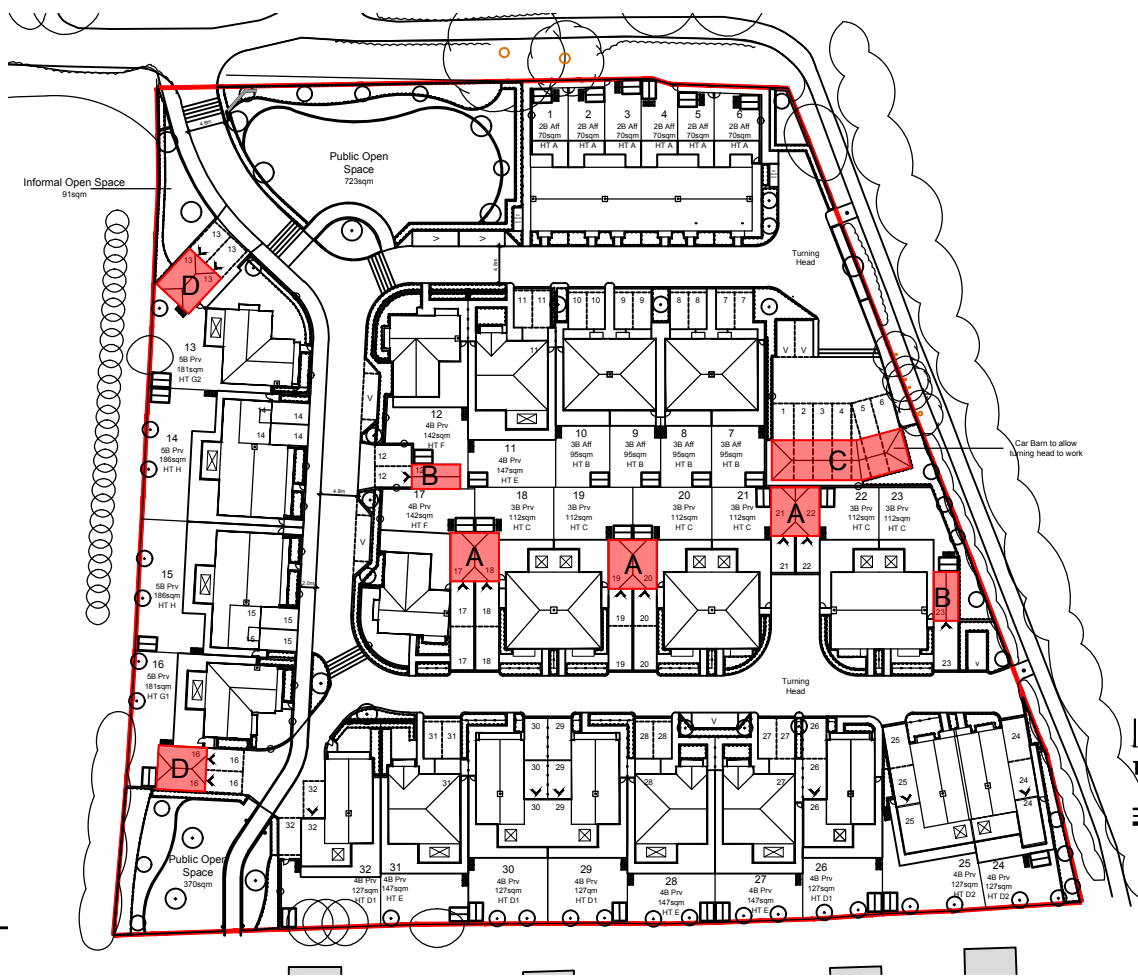

LOCATION KEY

MATERIALS Schedule:		
①Brick- Red/Brown Brick	④Black UPVC Rainwater Goods	
②Slate	⑤Black Fascia, Bargeboard and white soffit	
③Black Timber Post	⑥Timber garage door	
	⑦Timber passage door	

P1	16.03.18	Planning Issue	EM	MN
Rev	Date	Revision Details	Dr	Ch



London: 76 Great Suffolk Street
London, SE1 0BL
T 0207 928 2773 E london@ecearchitecture.com

Sussex: Brooklyn Chambers, 11 Goring Road
Worthing, West Sussex, BN12 4AP
T 01903 248777 E sussex@ecearchitecture.com

Bristol: Westworks, Colston Tower
Colston Street, Bristol, BS1 4XE
T 0117 214 1101 E bristol@ecowestworks.com

ECE Architecture
www.ecearchitecture.com

Client's Name
Roffey Homes

Job Title
Manor Nursery

Drawing Title
Garages

Scale
1:100 @ A1 / 1:200 @ A3

metres 2 4 6 8 10

Drawn EM Checked MN Date 16.03.18

Job No 6345 Drawing No 130 Rev P1

Status
APPROVAL