




## Garage A

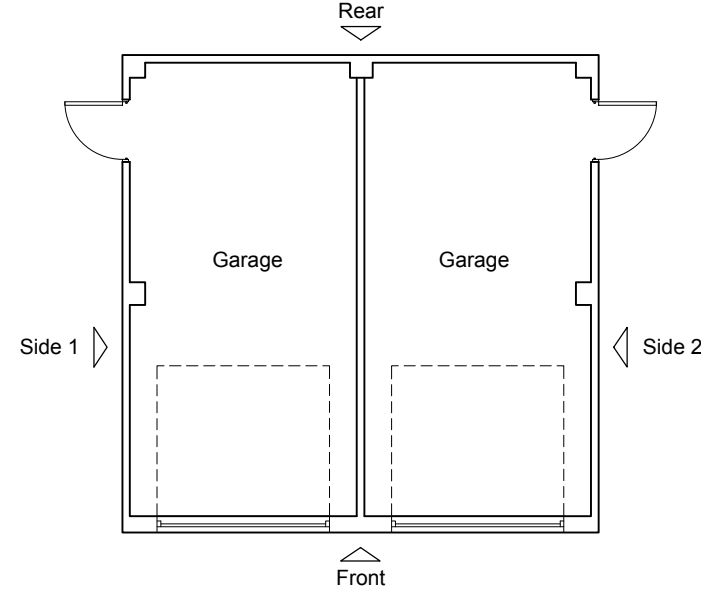


Floor Plan

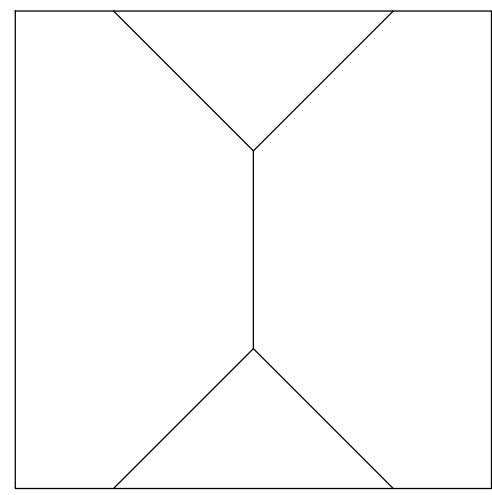


Roof Plan

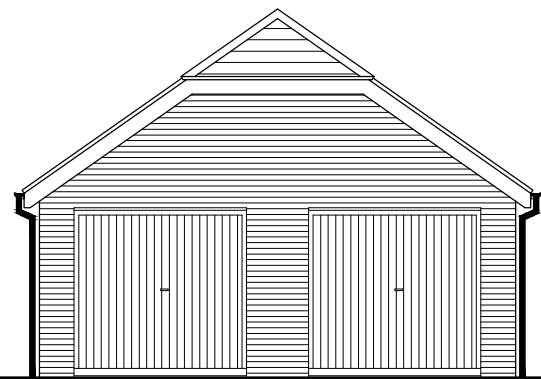


Front Elevation

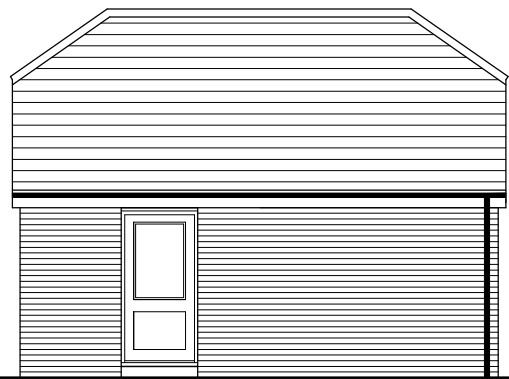

Side 1 Elevation

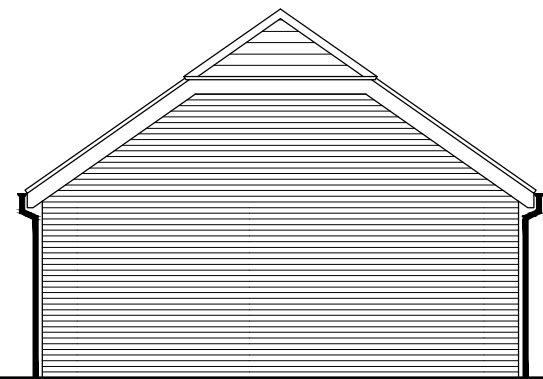


Rear Elevation

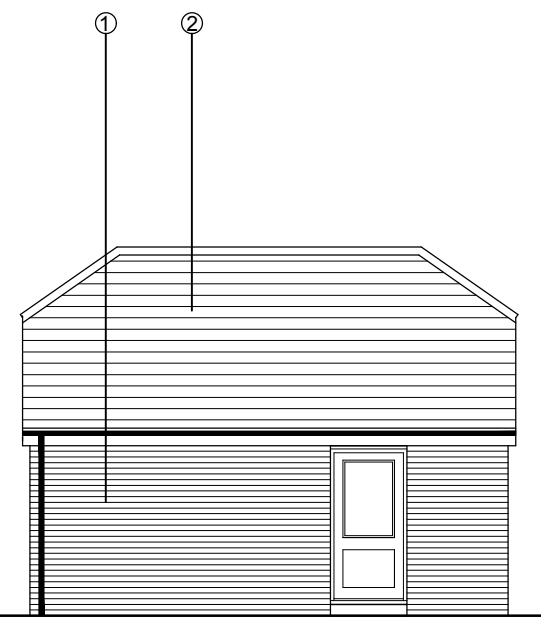


Side 2 Elevation


## Garage B

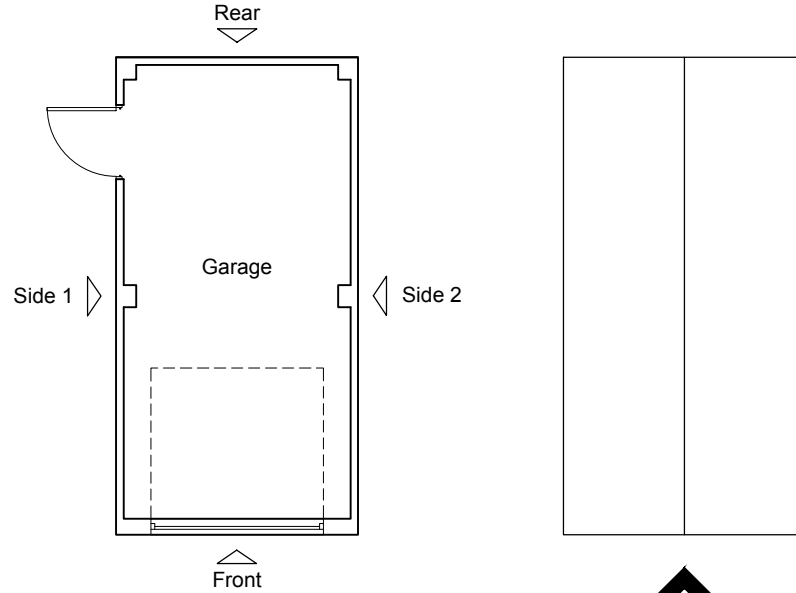

Floor Plan

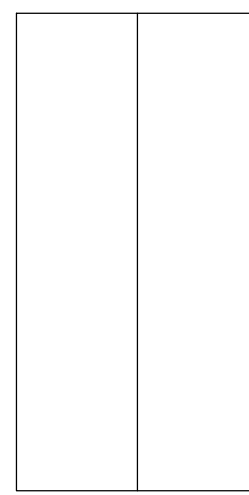


Roof Plan

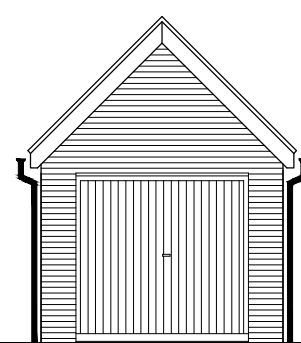


Front Elevation



Side 1 Elevation

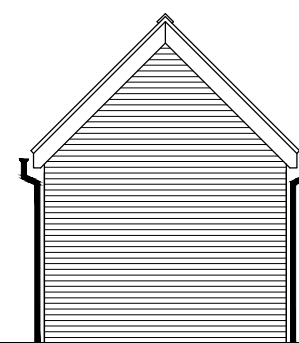


Rear Elevation

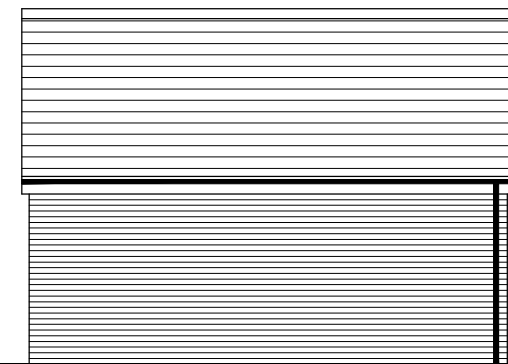


Side 2 Elevation


## Garage C

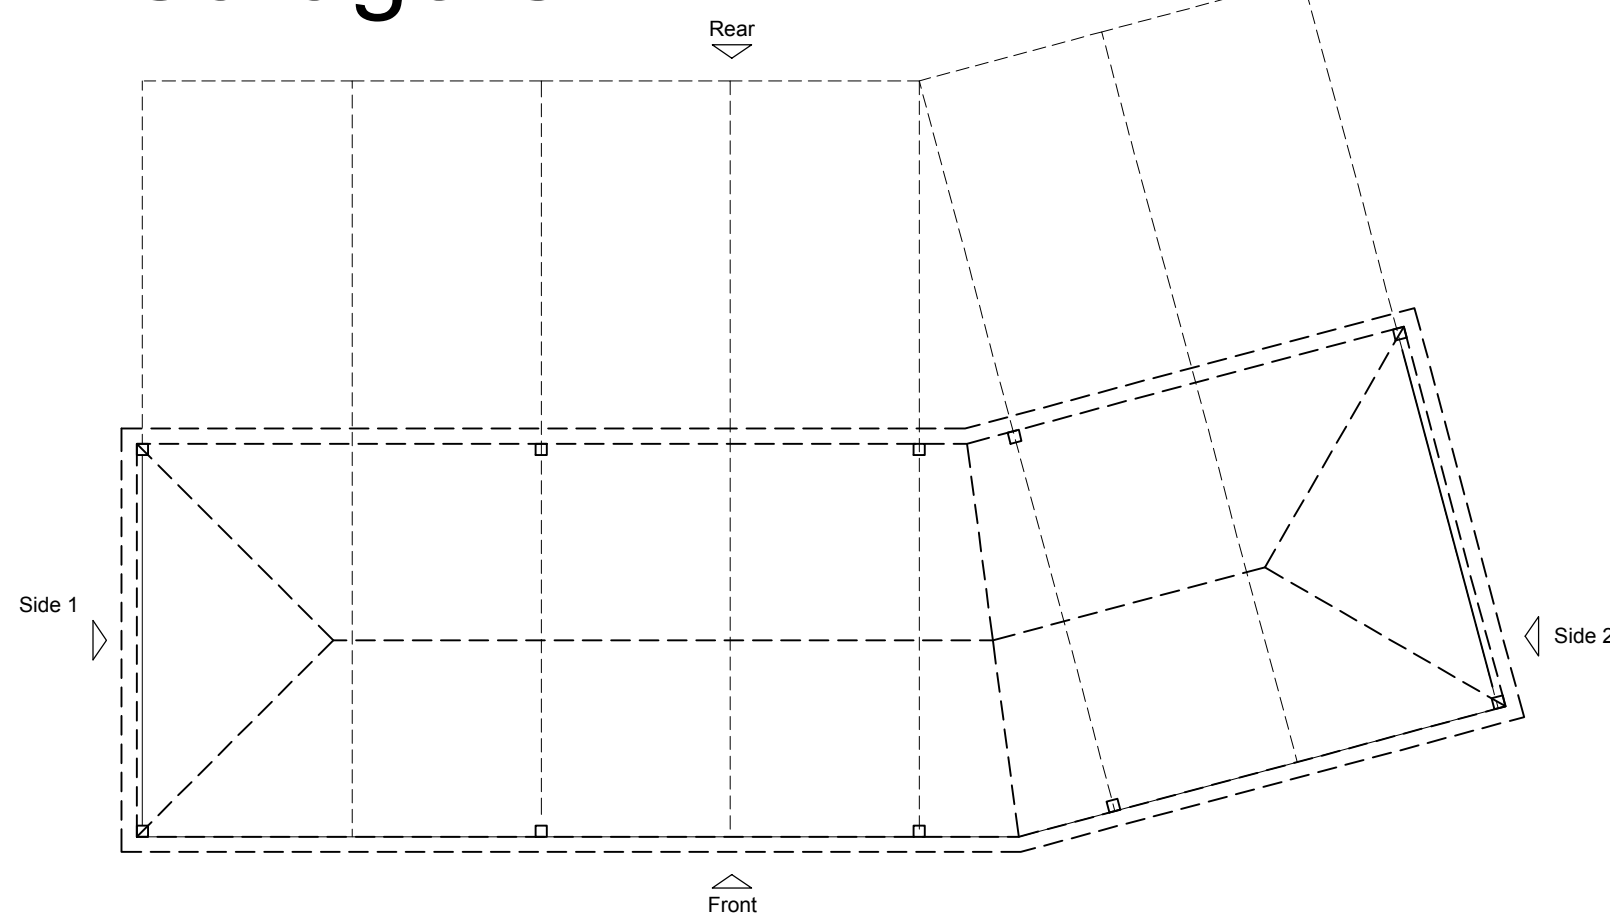


Floor Plan

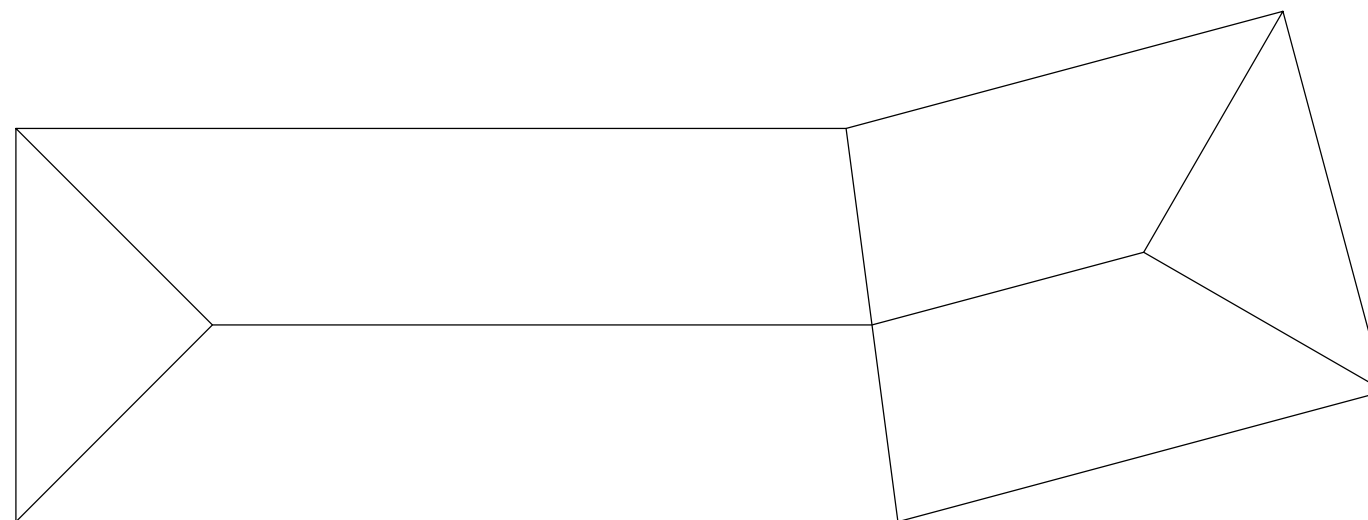


Roof Plan

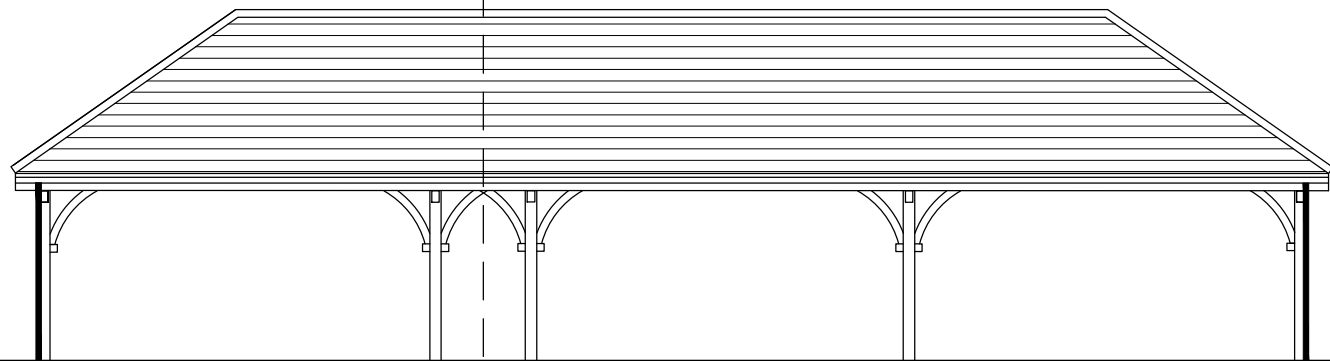


Front Elevation

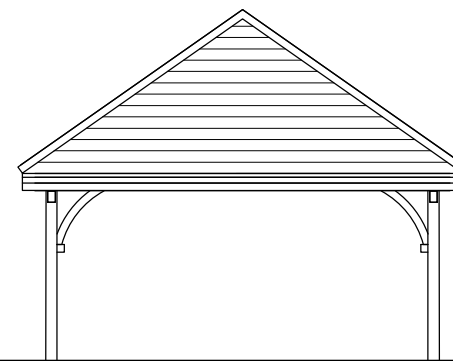

Side 1 Elevation

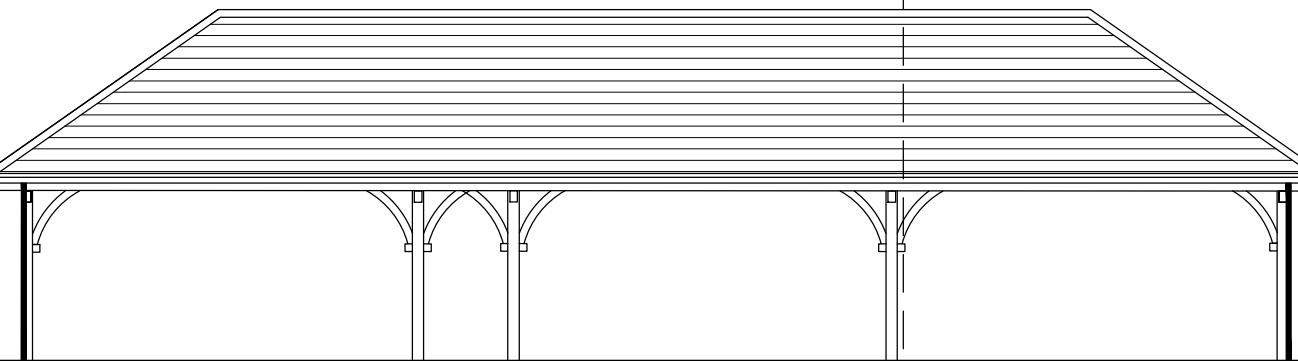


Rear Elevation

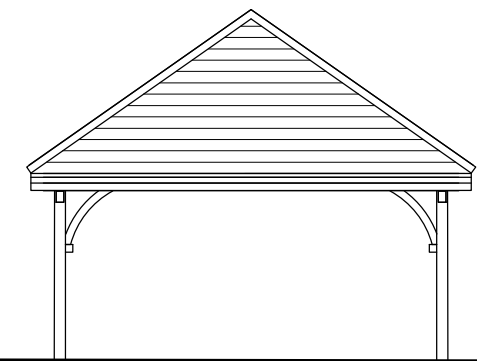


Side 2 Elevation


## Garage D

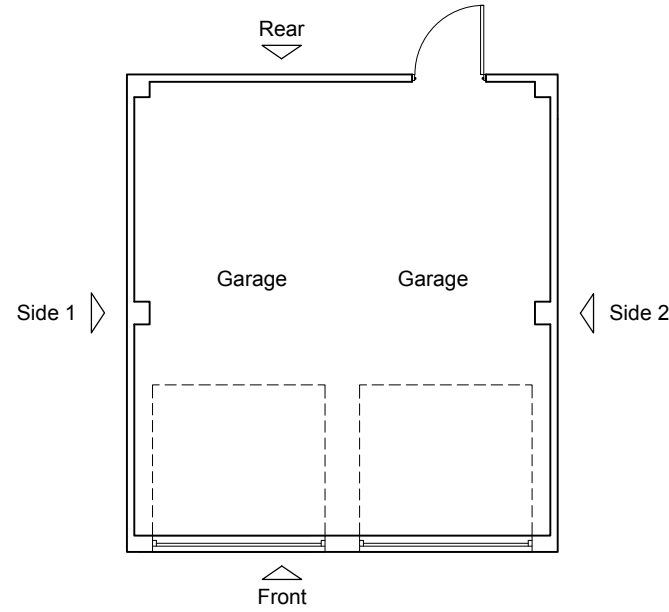


Floor Plan

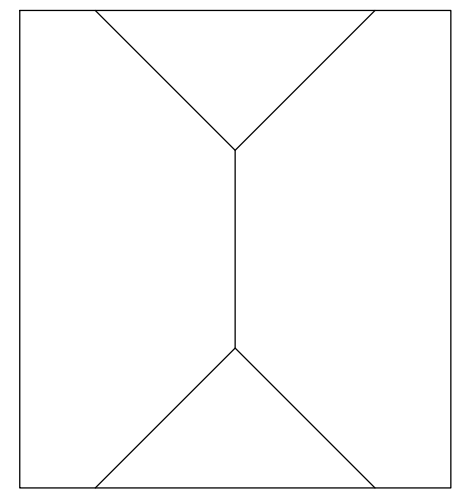


Roof Plan

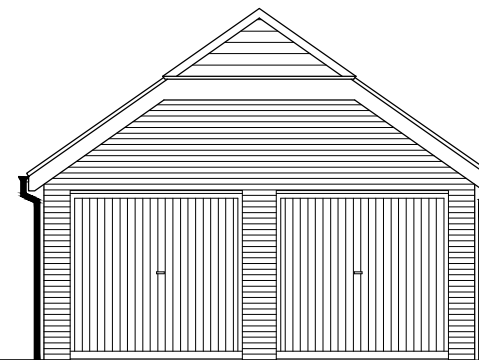


Front Elevation

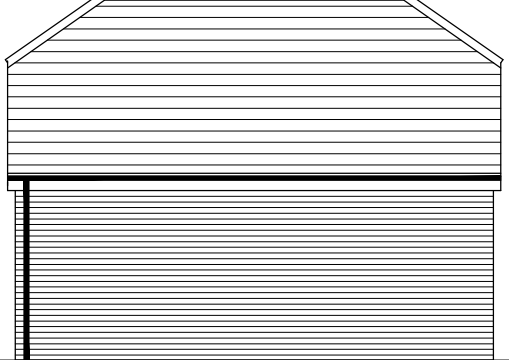



Side 1 Elevation

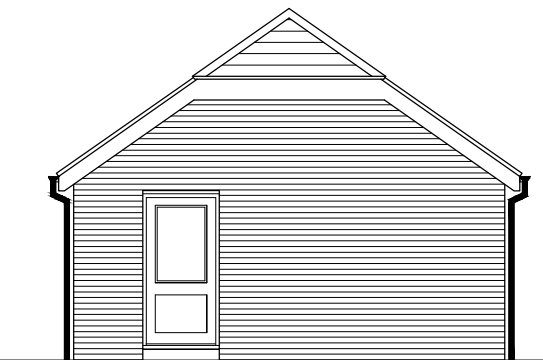

Rear Elevation

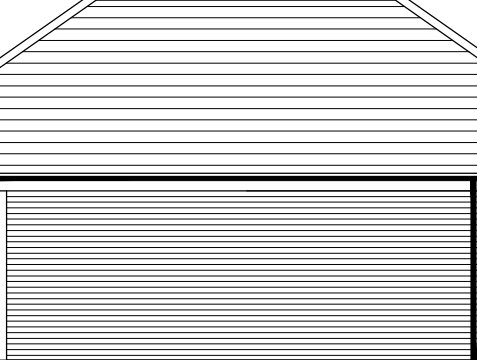

Side 2 Elevation

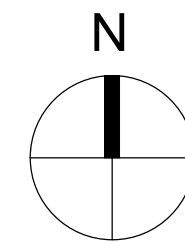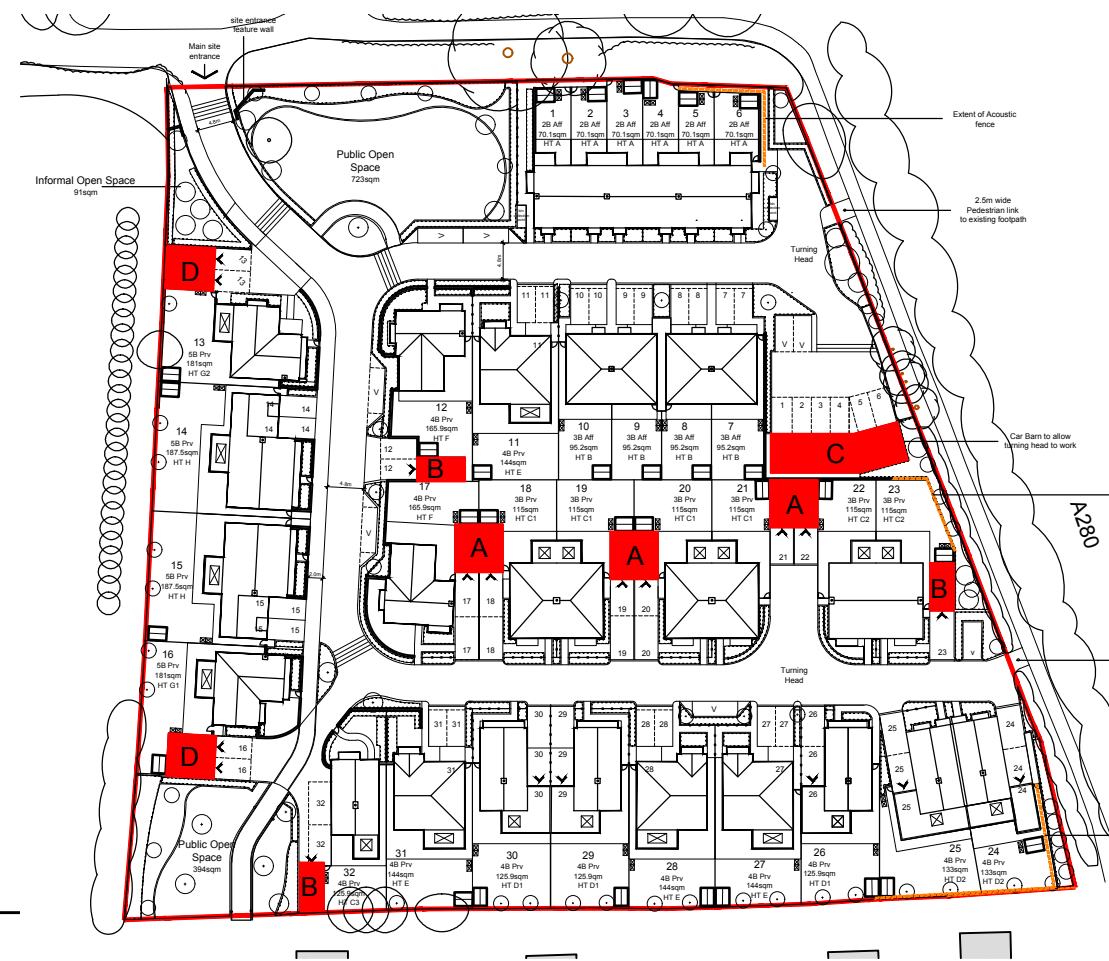

LOCATION KEY

| MATERIALS Schedule:     |                                            |
|-------------------------|--------------------------------------------|
| ①Brick- Red/Brown Brick | ④Black UPVC Rainwater Goods                |
| ②Slate                  | ⑤Black Fascia, Bargeboard and white soffit |
| ③Black Timber Post      | ⑥Timber garage door                        |
|                         | ⑦Timber passage door                       |

|    |          |                  |    |    |
|----|----------|------------------|----|----|
| P3 | 07.08.18 | Key Revised      | EM | MN |
| P2 | 03.08.18 | Minor Amendments | EM | MN |
| P1 | 16.03.18 | Planning Issue   | EM | MN |

| Rev | Date | Revision Details | Dr | Ch |
|-----|------|------------------|----|----|
|-----|------|------------------|----|----|

**ECE Architecture**  
www.ecearchitecture.com

**London:** 76 Great Suffolk Street, London, SE1 0BL  
T 0207 928 2773 E london@ecearchitecture.com

**Sussex:** Brooklyn Chambers, 11 Goring Road, Worthing, West Sussex, BN12 4AP  
T 01903 248777 E sussex@ecearchitecture.com

**Bristol:** Westworks, Colston Tower, Colston Street, Bristol, BS1 4XE  
T 0117 214 1101 E bristol@ecewestworks.com

Client's Name  
**Roffey Homes**

Job Title  
**Manor Nursery**

Drawing Title  
**Garages**

Scale  
**1:100 @ A1 / 1:200 @ A3**



|             |               |                  |
|-------------|---------------|------------------|
| Drawn<br>EM | Checked<br>MN | Date<br>16.03.18 |
|-------------|---------------|------------------|

|                |                   |           |
|----------------|-------------------|-----------|
| Job No<br>6345 | Drawing No<br>130 | Rev<br>P3 |
|----------------|-------------------|-----------|

Status  
**APPROVAL**