



House Type D2 (plot 24,25) 4B PRV

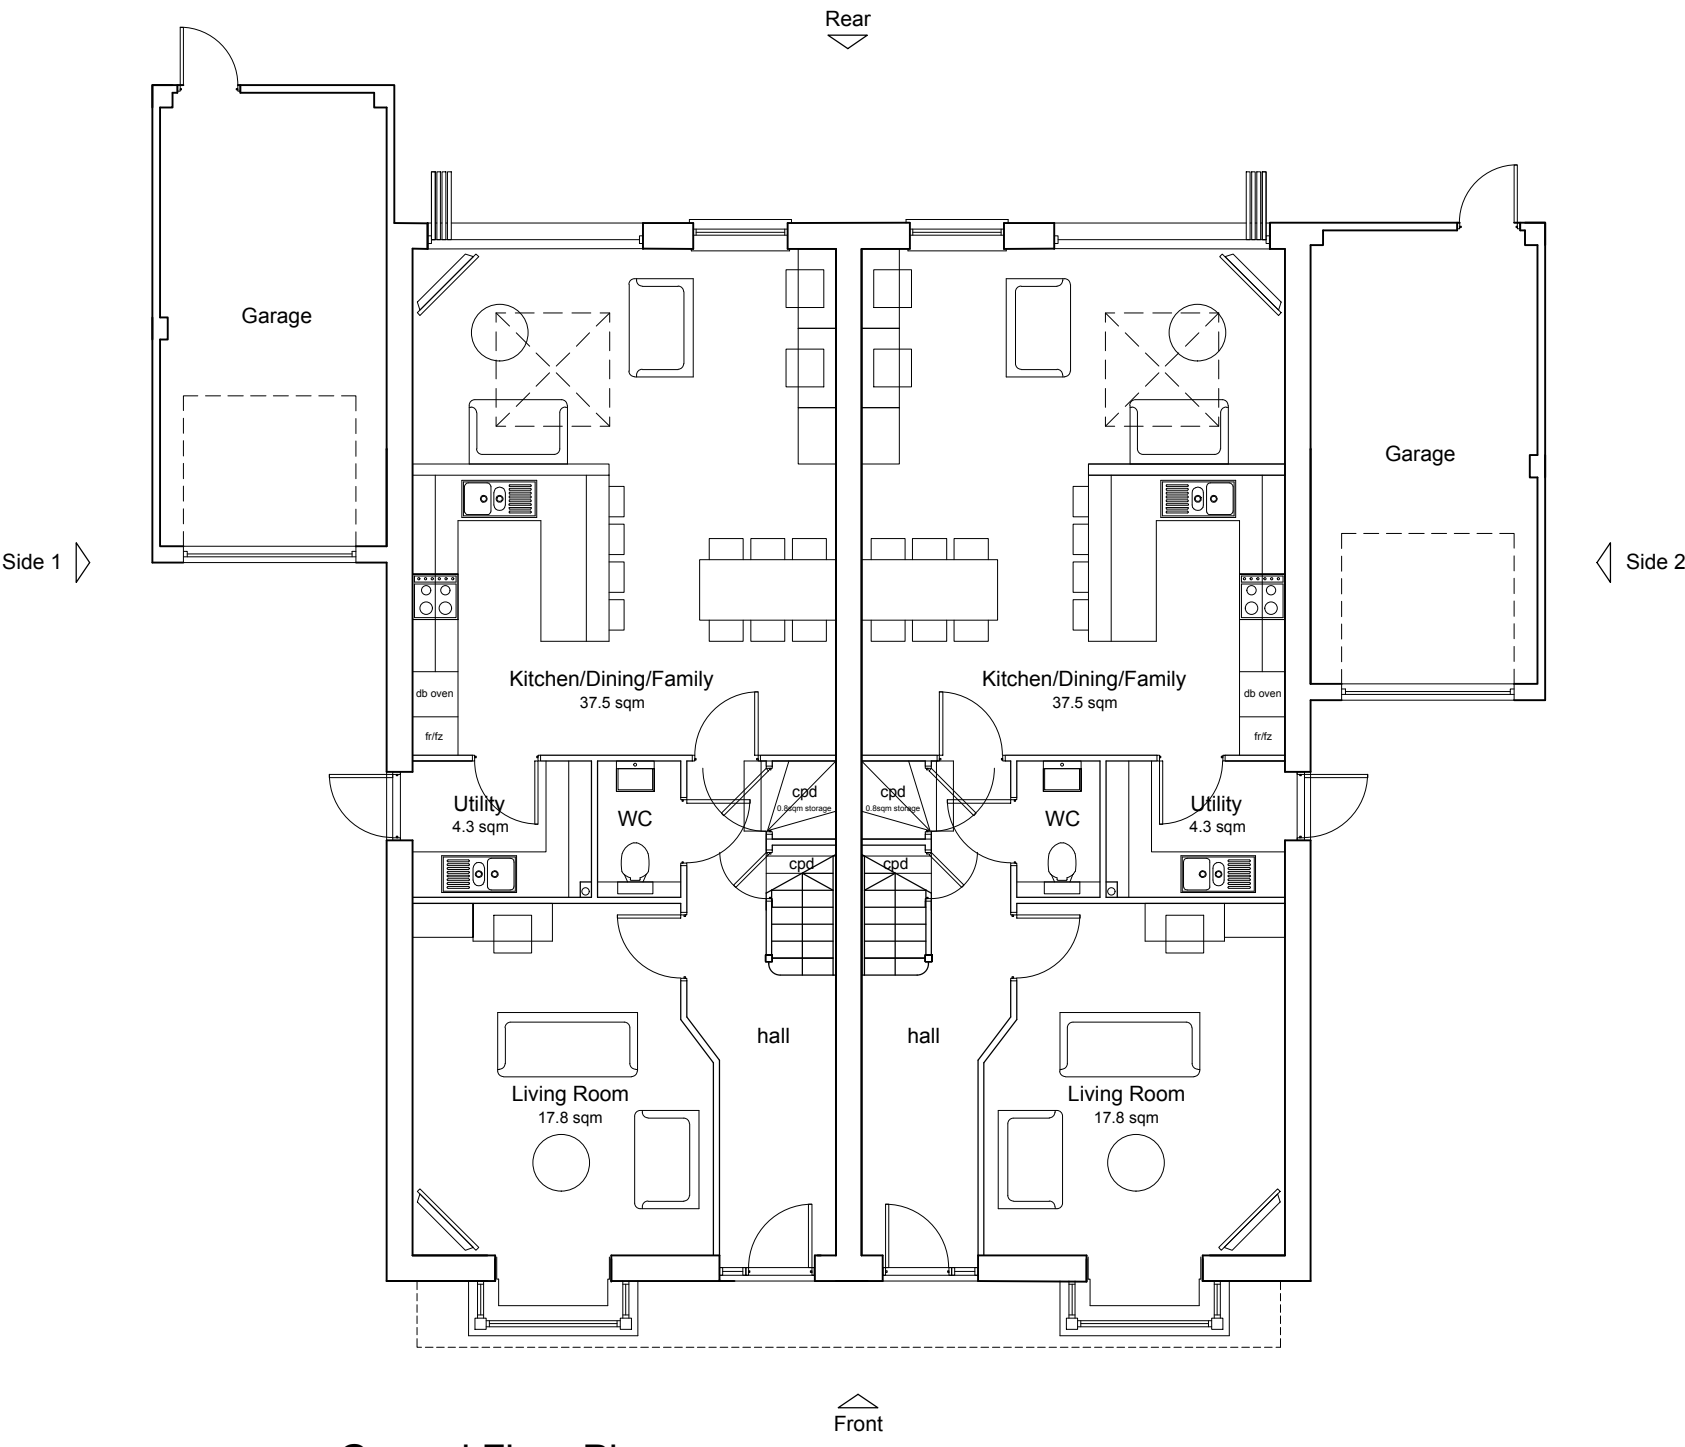


Ground Floor Plan

4-Bedroom 6-Person House
133 sqm / 1433 sqft GIA (to finishes)

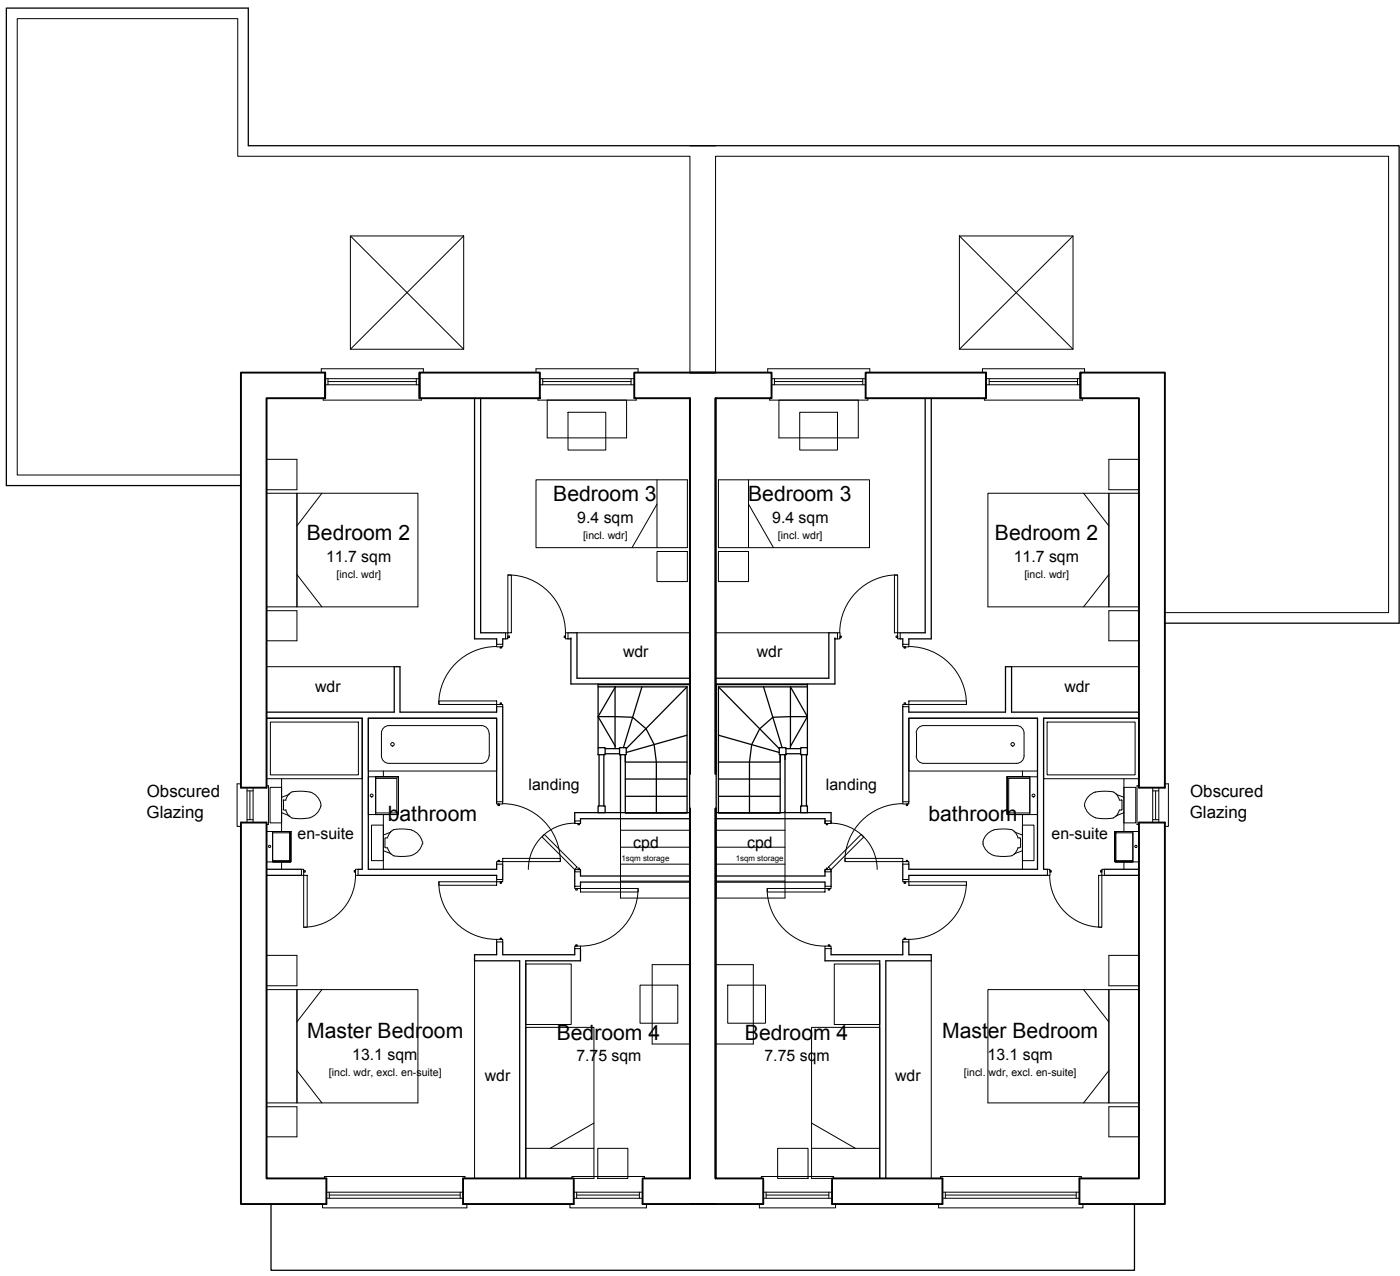

First Floor Plan

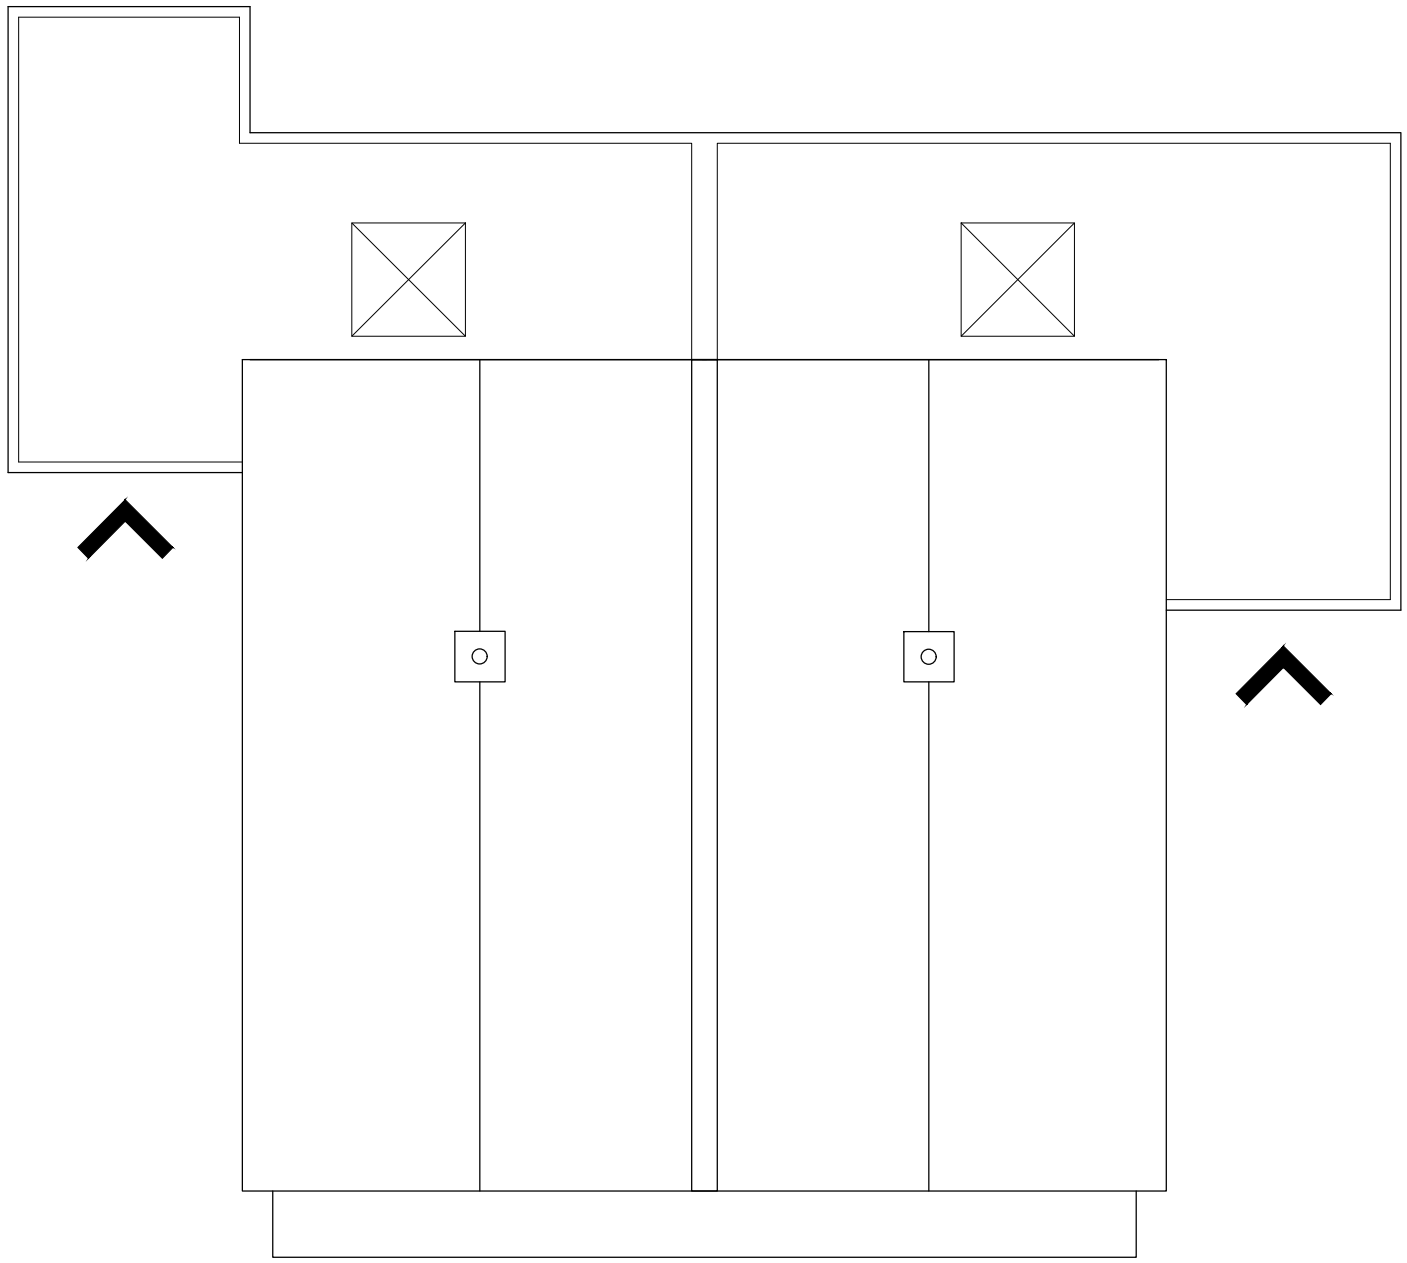

Roof Plan



Front Elevation




Side Elevation 1



Rear Elevation



Side Elevation 2

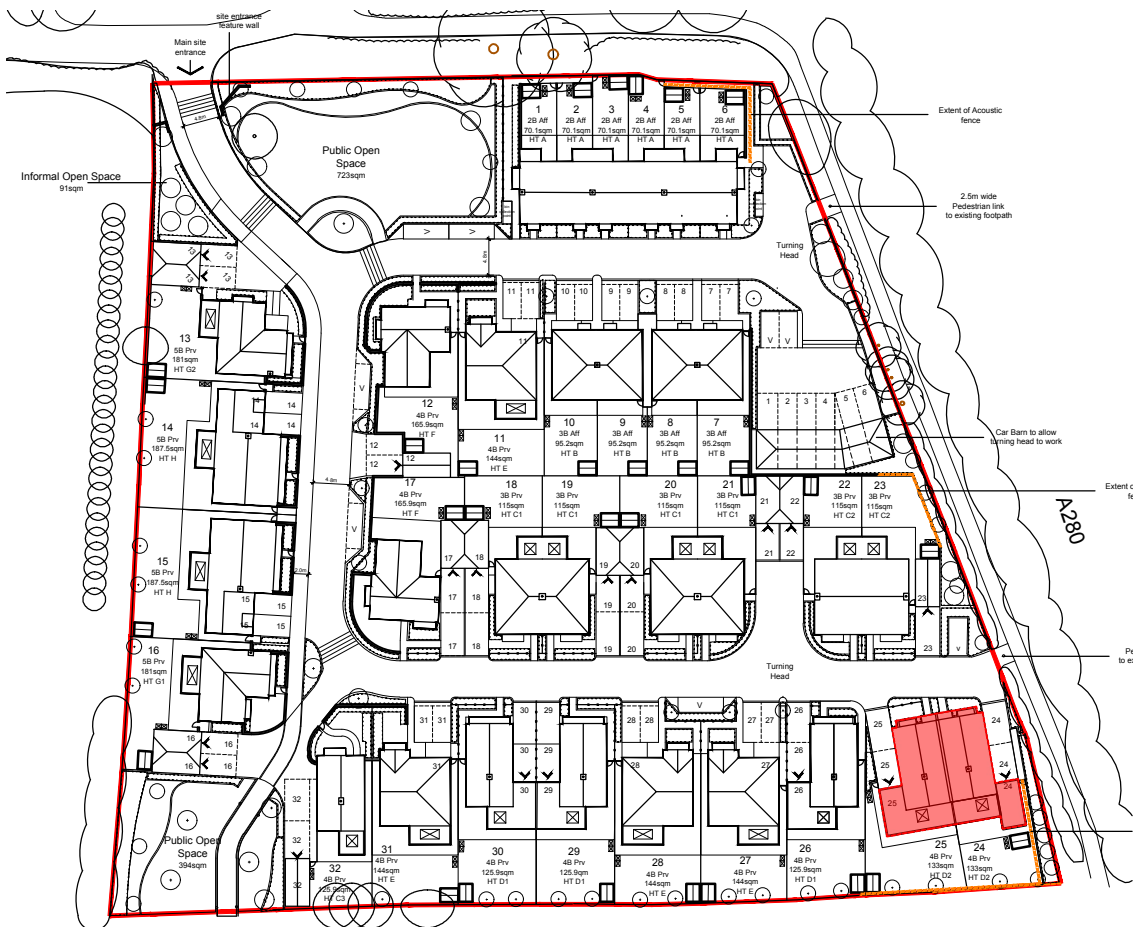

LOCATION KEY

FOR MATERIALS PLEASE SEE 6345 DO.2 SCHEDULE

Rev	Date	Revision Details	Dr	Ch
P3	07.08.18	Key Revised	EM	MN
P2	19.03.18	minor amendment	MN	PF
P1	16.03.18	Planning Issue	JR	PF



London: 76 Great Suffolk Street
London, SE1 0BL
T 0207 928 2773 E london@ecearchitecture.com

Sussex: Brooklyn Chambers, 11 Goring Road
Worthing, West Sussex, BN12 4AP
T 01903 248777 E sussex@ecearchitecture.com

Bristol: Westworks, Colston Tower
Colston Street, Bristol, BS1 4XE
T 0117 214 1101 E bristol@ecewestworks.com

ECE Architecture
www.ecearchitecture.com

Client's Name
Roffey Homes

Job Title
Manor Nursery

Drawing Title
House Type D2 (plot 24,25)

Scale
1:100 @ A1 / 1:200 @ A3

Drawn	Checked	Date
JR	PF	13.03.18

Job No	Drawing No	Rev
6345	107	P3

Status
APPROVAL