



# House Type C2 (plot 22-23) 3B PRV

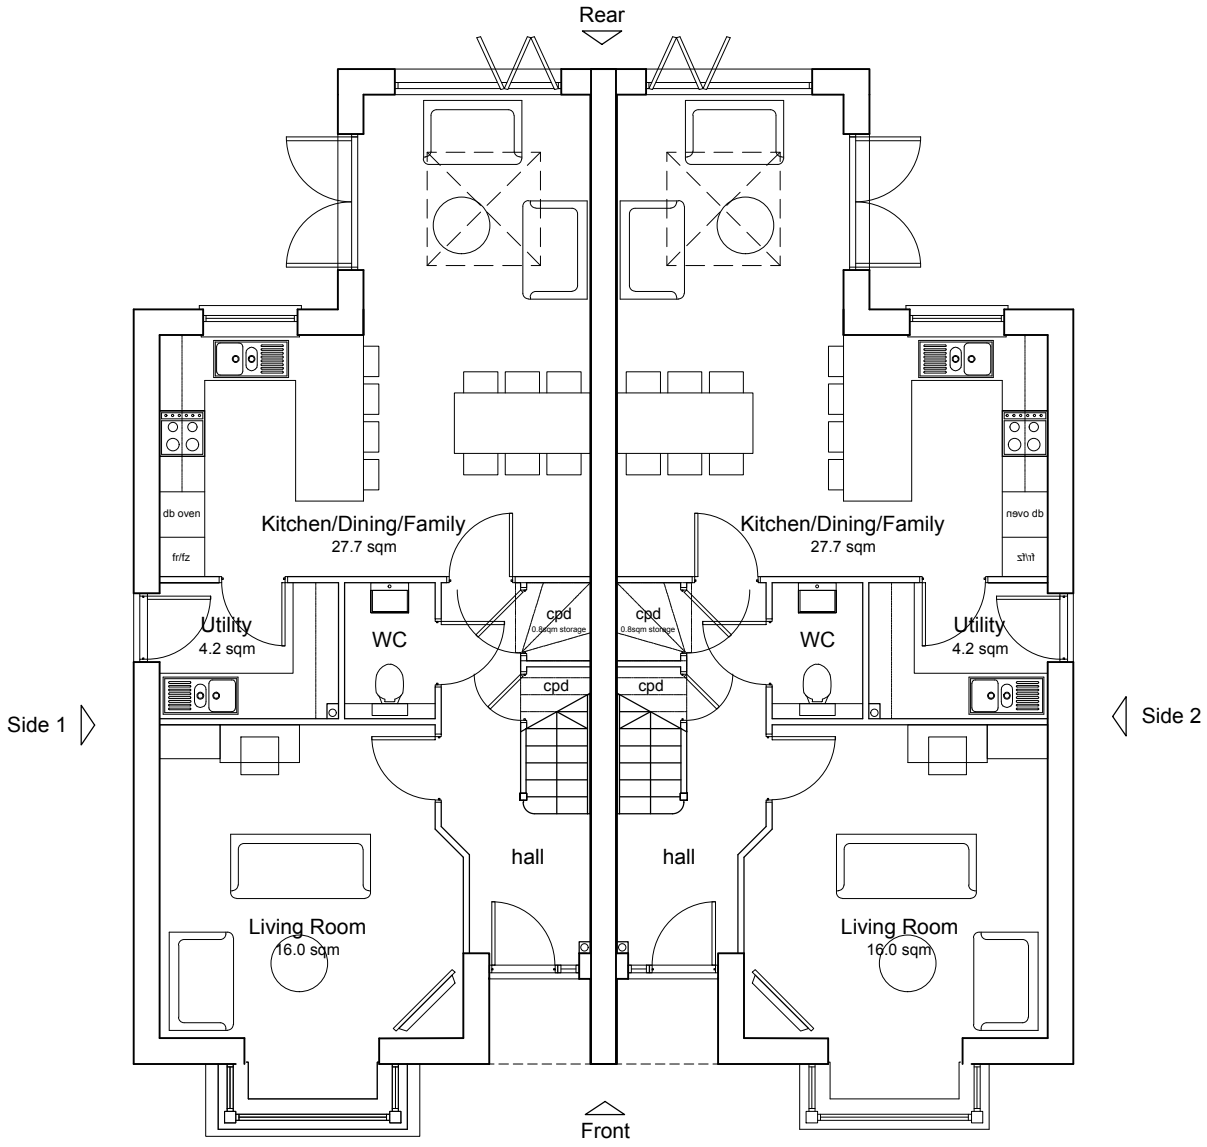


Ground Floor Plan

3-Bedroom 5-Person House  
115 sqm / 1237 sqft GIA [to finishes]

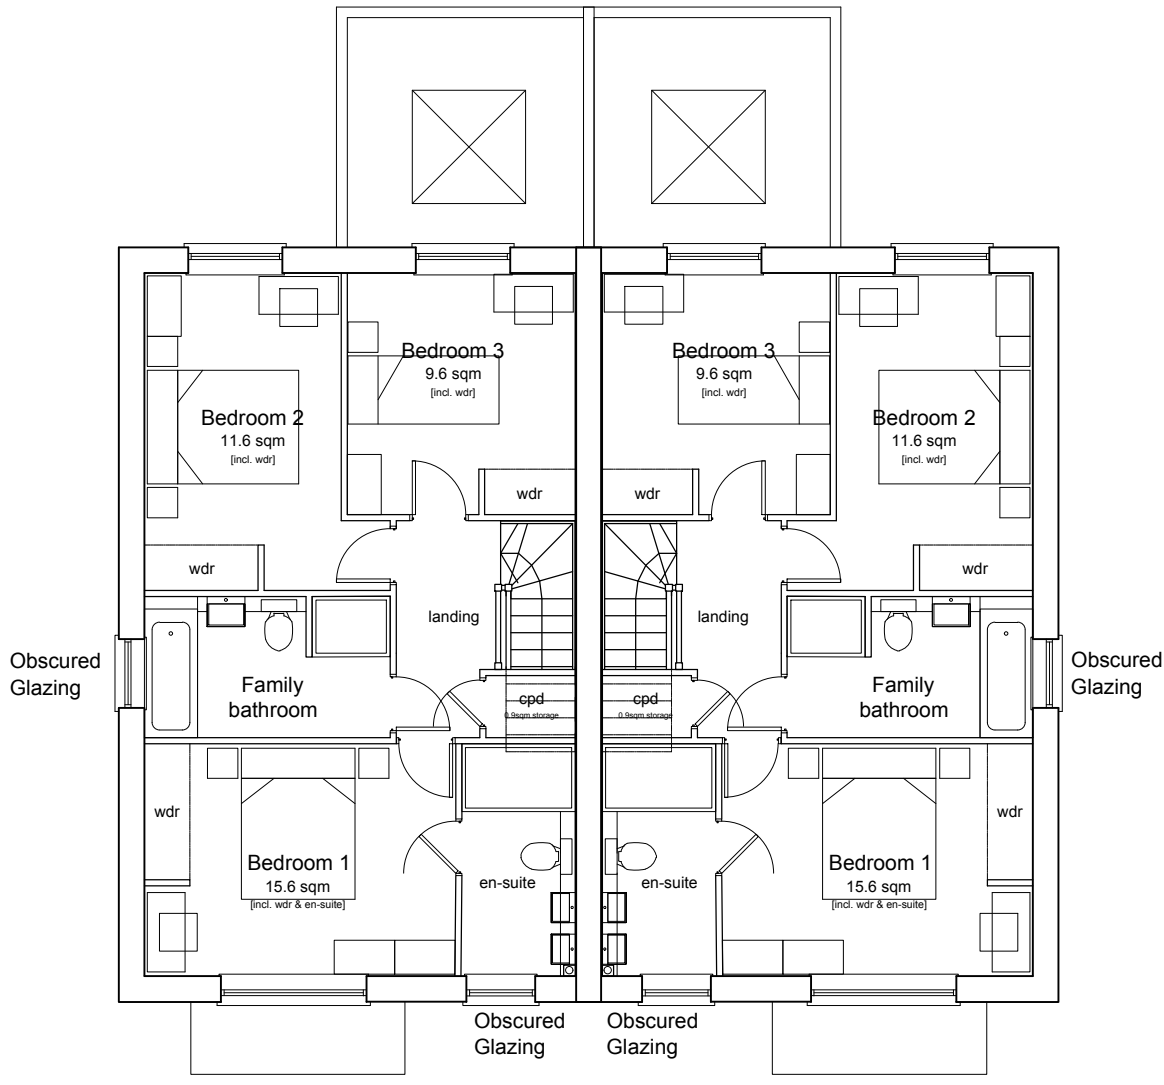

First Floor Plan

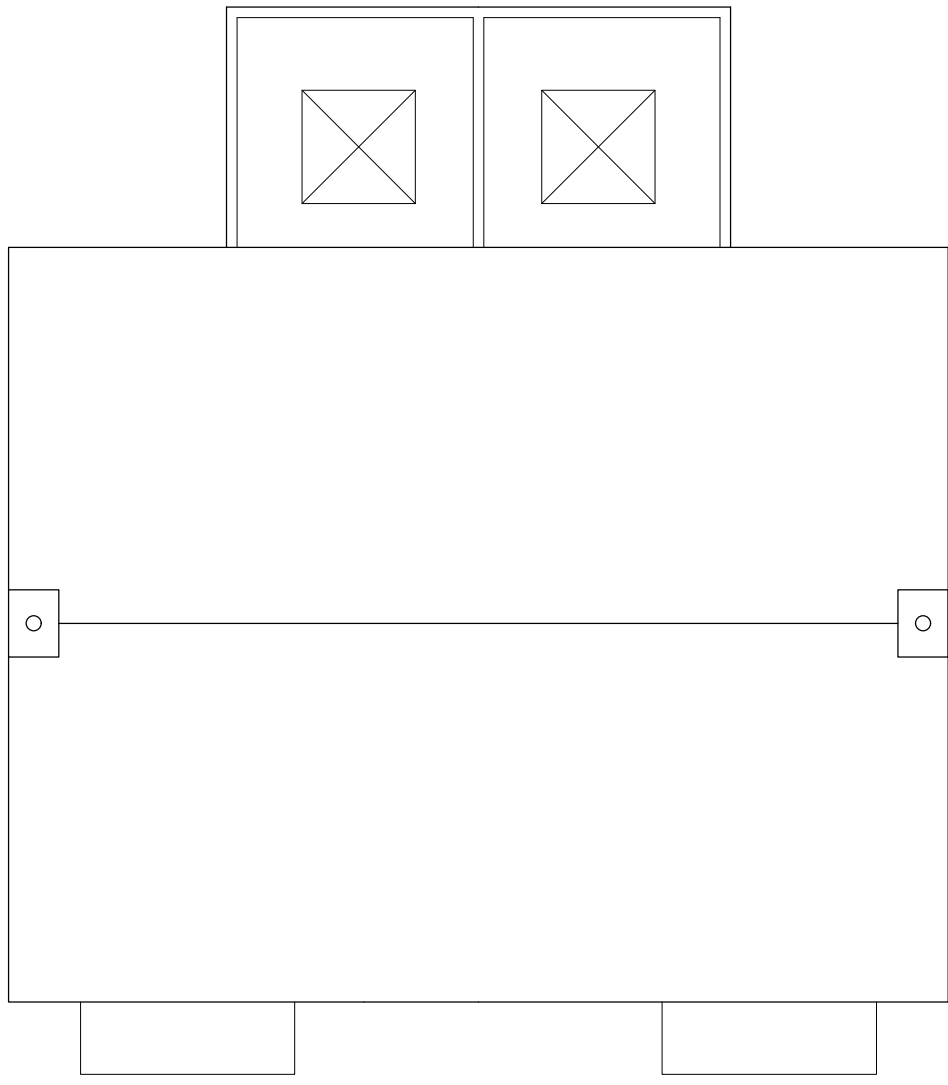

Roof Plan

Roof Plan



Front Elevation



Side Elevation 1



Rear Elevation



Side Elevation 2

|     |          |                  |    |    |
|-----|----------|------------------|----|----|
| P3  | 07.08.18 | Key Revised      | EM | MN |
| B2  | 19.03.18 | minor amendment  | MN | PF |
| P1  | 16.03.18 | Planning Issue   | JR | PF |
| Rev | Date     | Revision Details | Dr | Ch |



**ECE Architecture**  
www.ecearchitecture.com

**London:** 76 Great Suffolk Street  
London, SE1 0BL  
T 0207 928 2773 E london@ecearchitecture.com

**Sussex:** Brooklyn Chambers, 11 Goring Road  
Worthing, West Sussex, BN12 4AP  
T 01903 248777 E sussex@ecearchitecture.com

**Bristol:** Westworks, Colston Tower  
Colston Street, Bristol, BS1 4XE  
T 0117 214 1101 E bristol@ecewestworks.com

Client's Name  
**Roffey Homes**

Job Title  
**Manor Nursery**

Drawing Title  
**House Type C2, Plots 22 - 23  
Plans & Elevations**

Scale  
**1:100 @ A1 / 1:200 @ A3**

Drawn  
**LT**

Checked  
**MG**


Date  
**13.03.18**

Job No  
**6345**

Drawing No  
**105**

Rev  
**P3**

Status  
**APPROVAL**

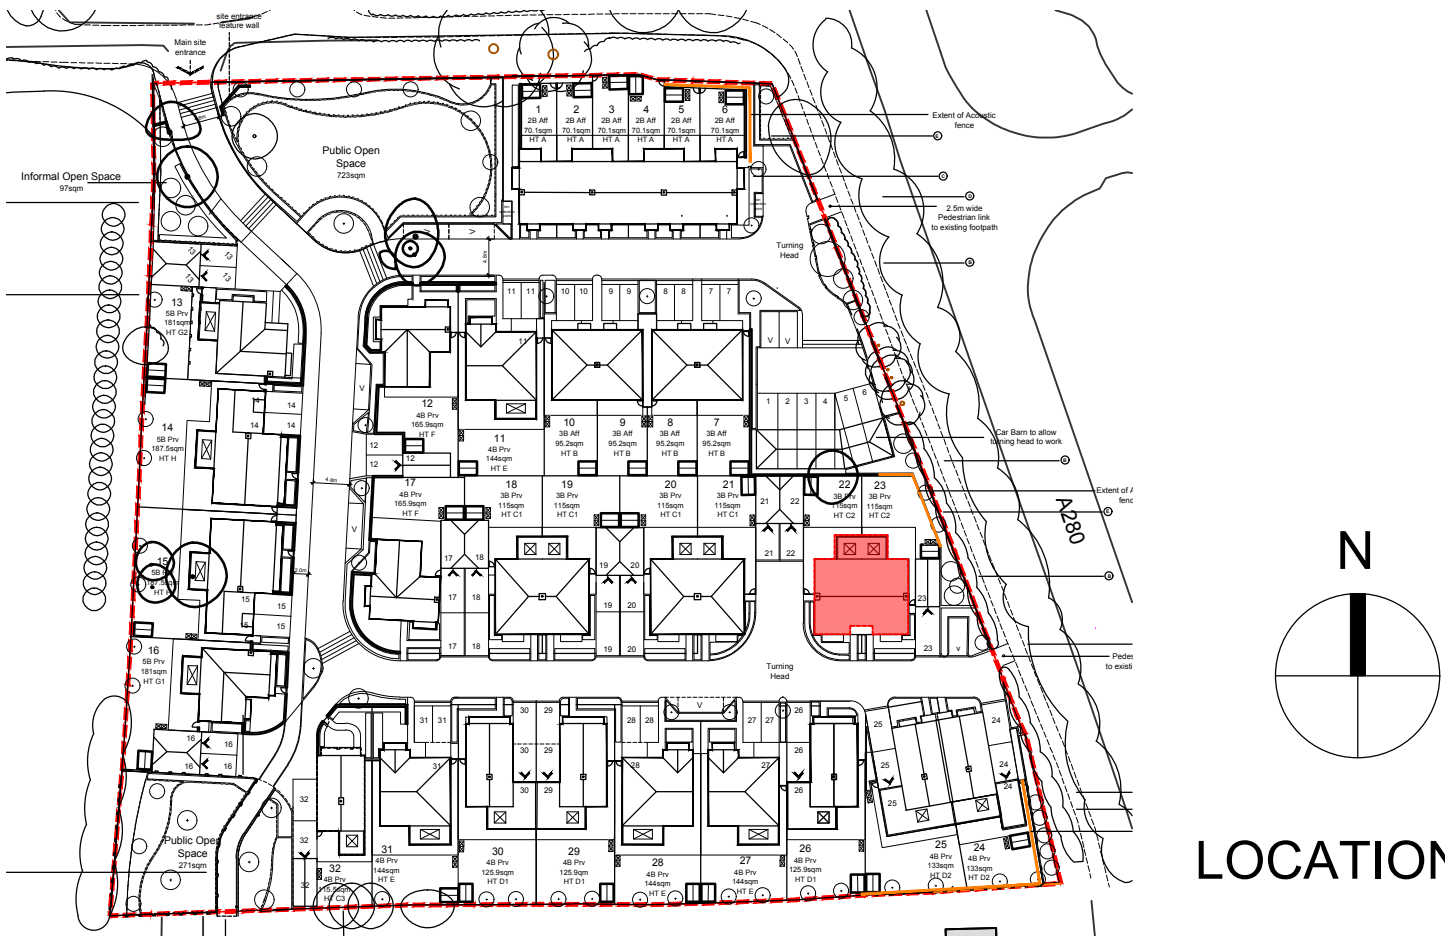

LOCATION KEY

FOR MATERIALS PLEASE SEE 6345 DO.2 SCHEDULE