



House Type H (plot 15)(14 handed)
5B PRV

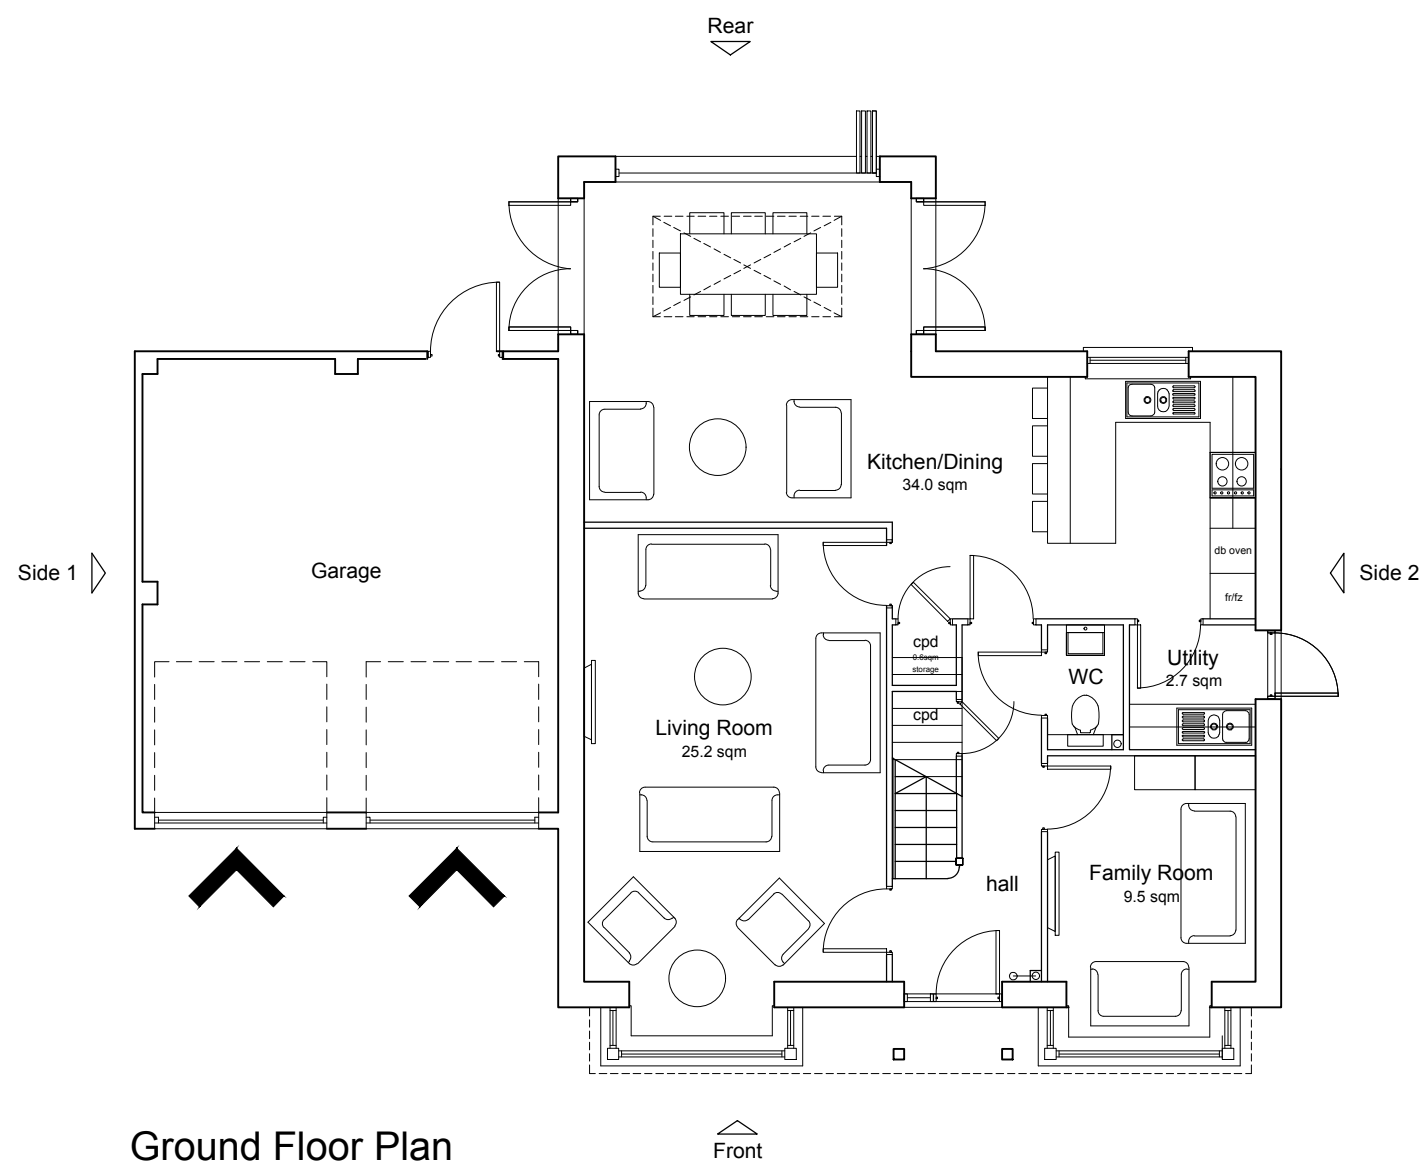


Ground Floor Plan

5-Bedroom 8-Person House
187.5 sqm / 2018.25 sqft GIA (to finishes)

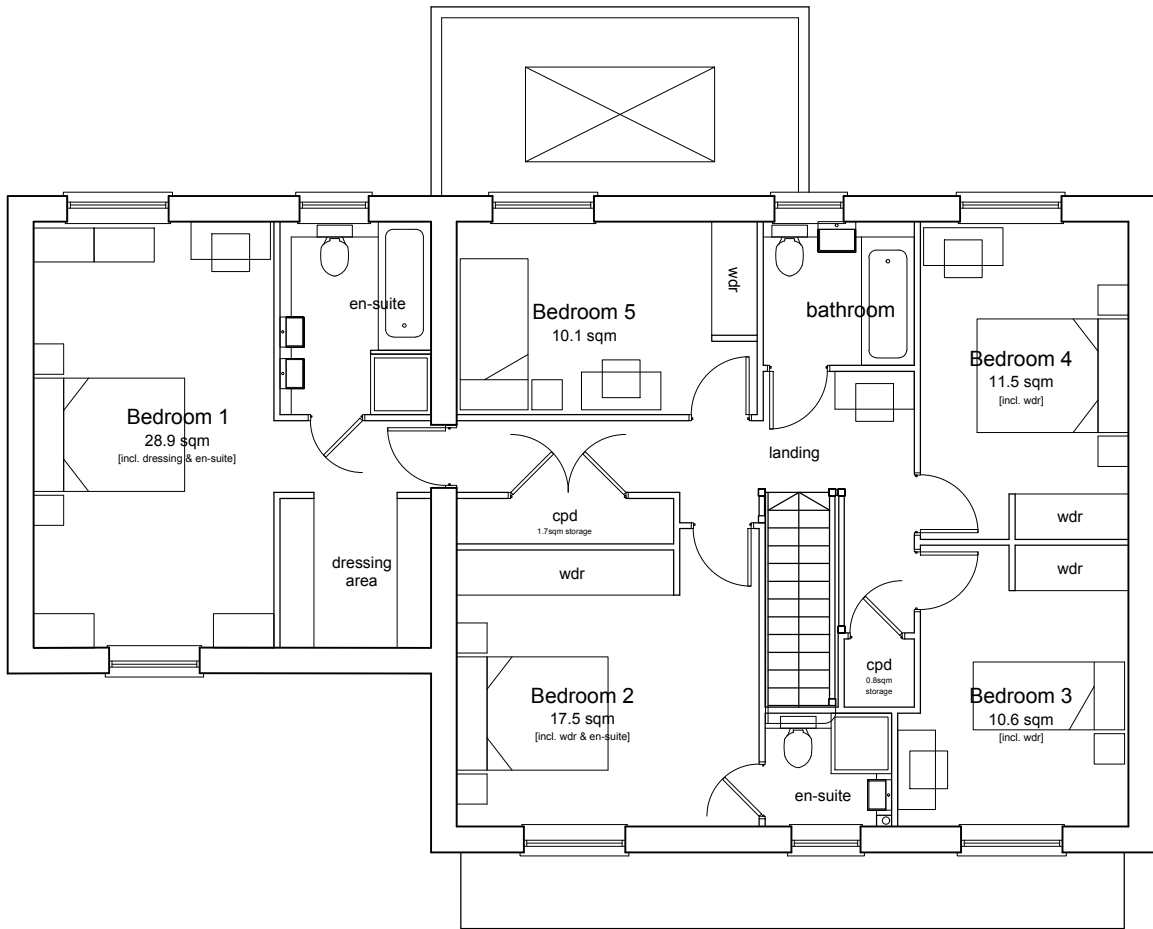

First Floor Plan

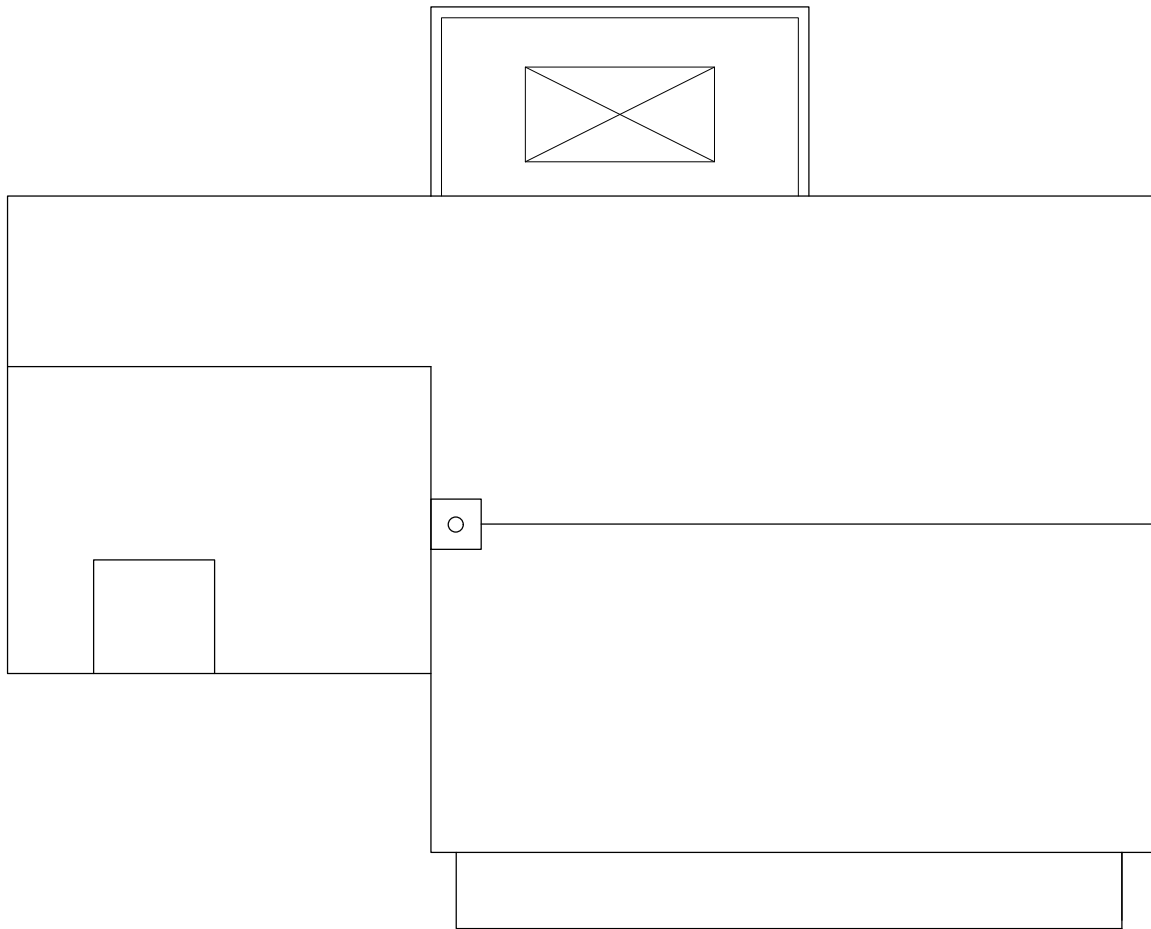

Roof Plan



Front Elevation




Side Elevation 1



Rear Elevation



Side Elevation 2

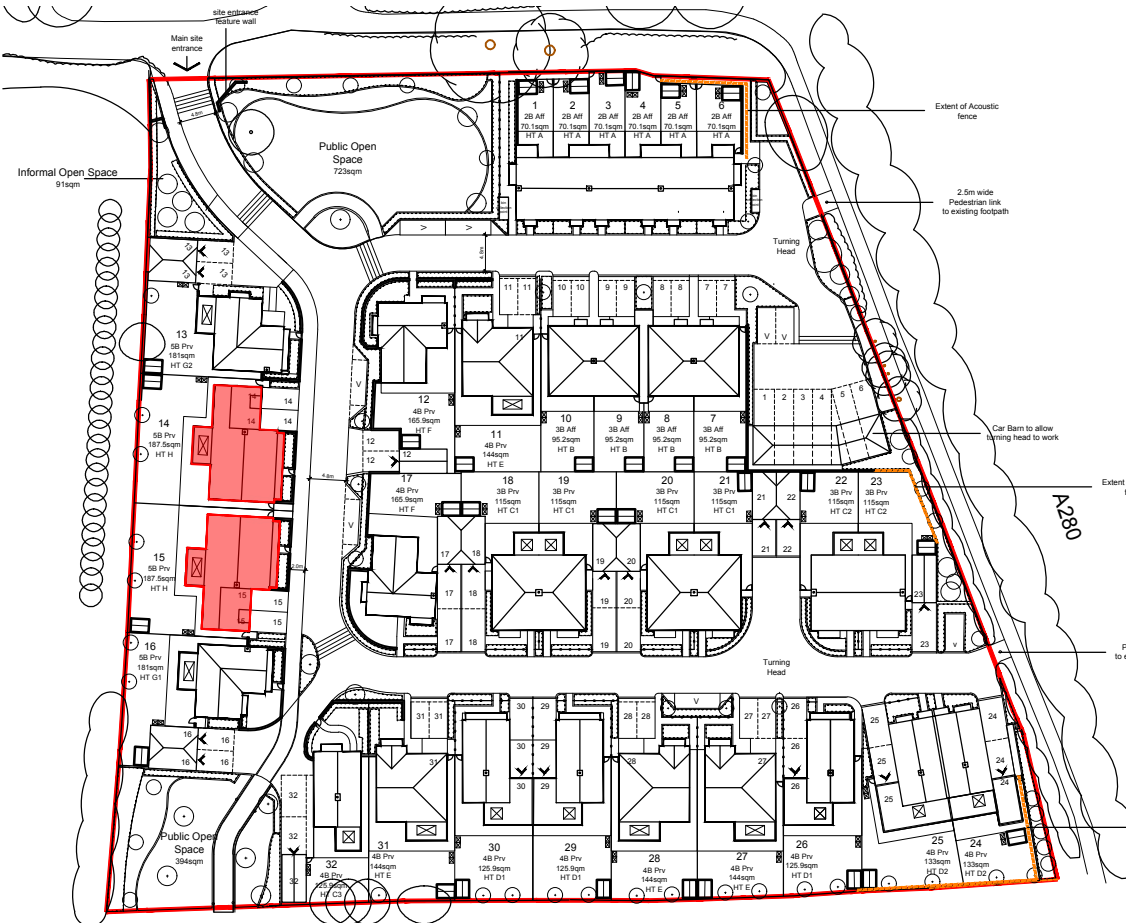

LOCATION KEY

P2	07.08.18	Key Revised	EM	MN
P1	16.03.18	Planning issue	JR	PF
Rev	Date	Revision Details	Dr	Ch



London: 76 Great Suffolk Street
London, SE1 0BL
T 0207 928 2773 E london@ecearchitecture.com

Sussex: Brooklyn Chambers, 11 Goring Road
Worthing, West Sussex, BN12 4AP
T 01903 248777 E sussex@ecearchitecture.com

Bristol: Westworks, Colston Tower
Colston Street, Bristol, BS1 4XE
T 0117 214 1101 E bristol@ecewestworks.com

ECE Architecture
www.ecearchitecture.com

Client's Name
Roffey Homes

Job Title
Manor Nursery

Drawing Title
House Type H (plot 15)(14 handed)

Scale
1:100 @ A1 / 1:200 @ A3

Drawn MN Checked PF Date 13.03.18

Job No 6345 Drawing No 112 Rev P2

Status
APPROVAL

FOR MATERIALS PLEASE SEE 6345 DO.2 SCHEDULE