



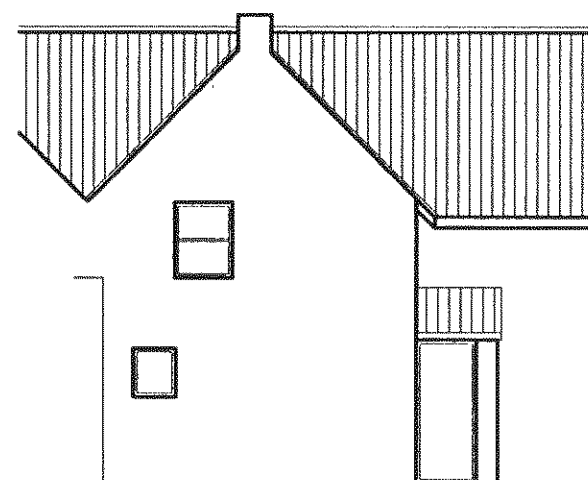


REAR ELEVATION

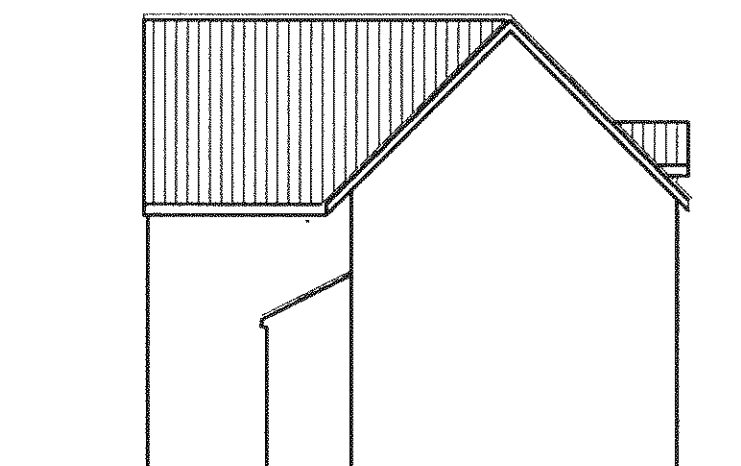


SIDE VIEW/SECTION


EXISTING

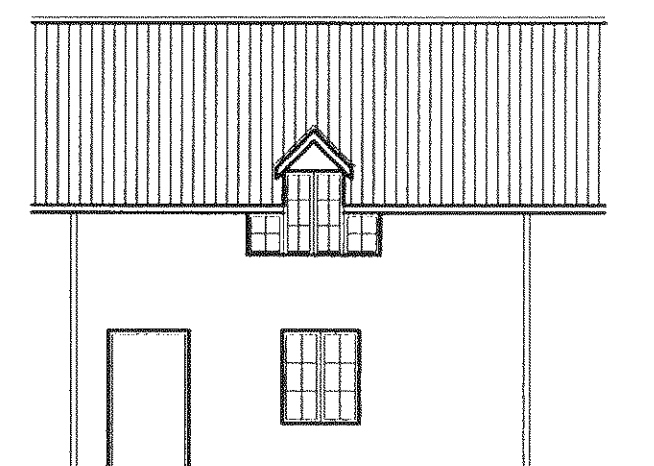

FRONT ELEVATION

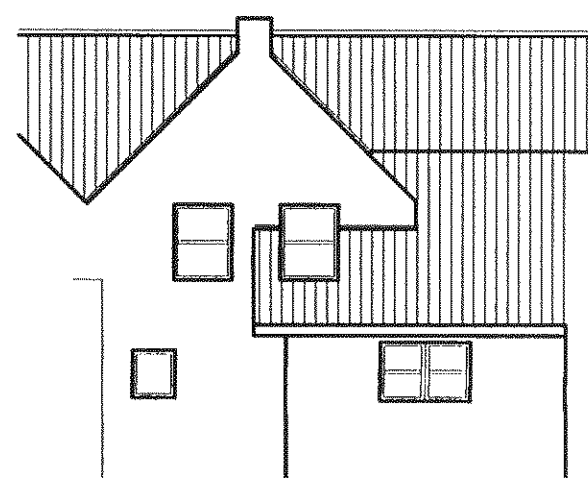


REAR ELEVATION

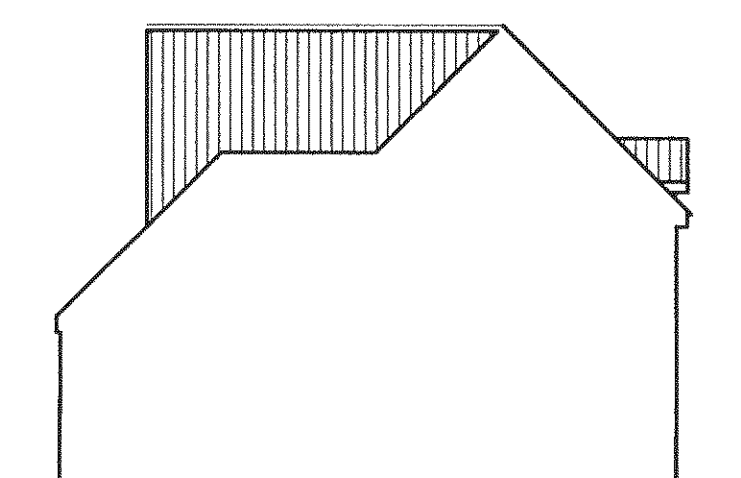


SIDE VIEW/SECTION

PROPOSED


ROOF PLAN

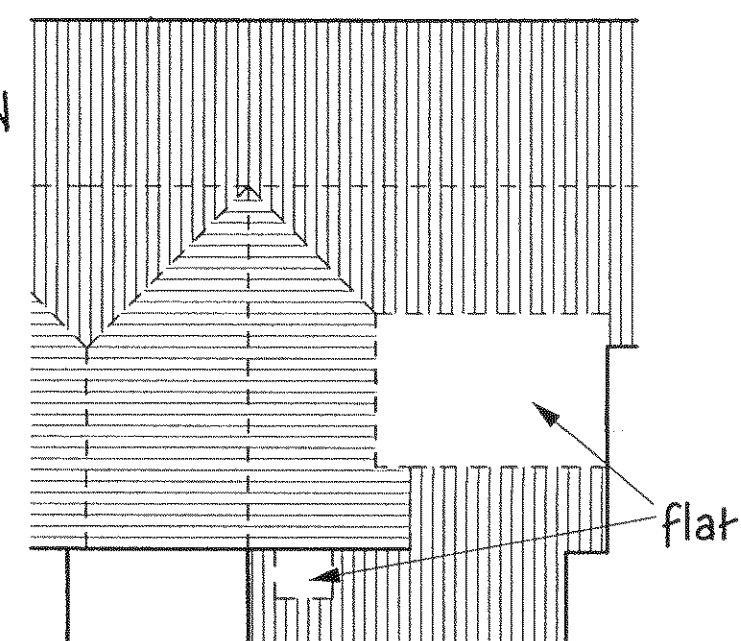

EXISTING

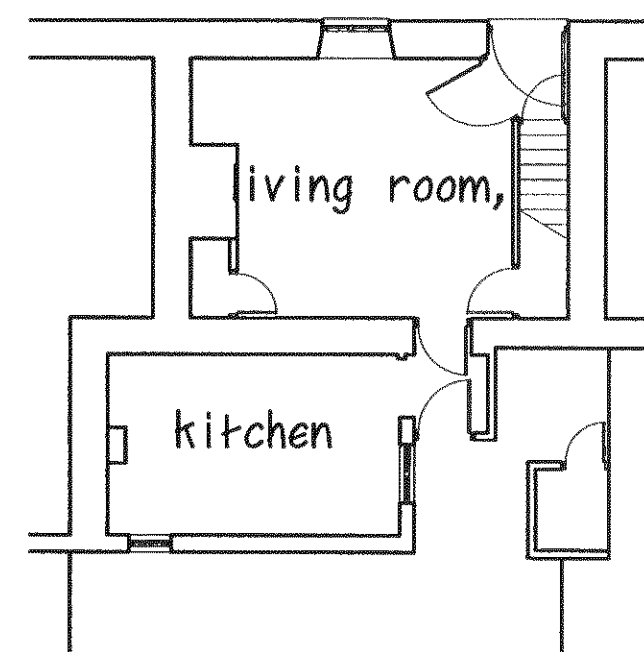


GROUND FLOOR

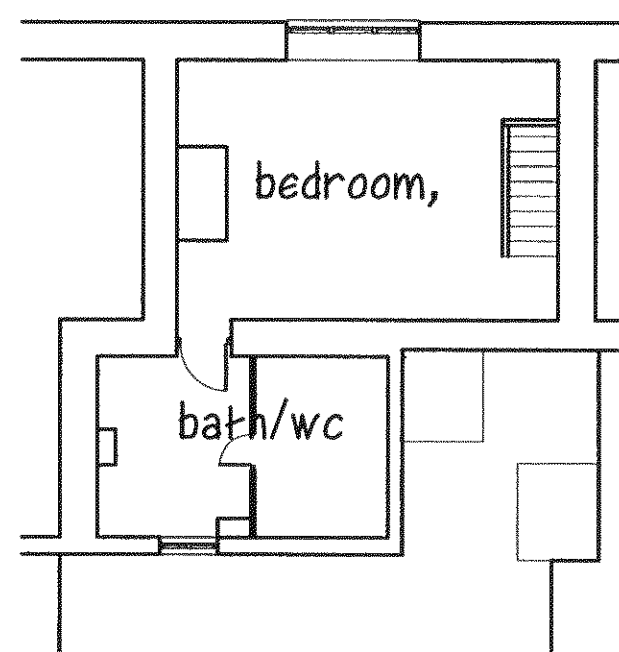


FIRST FLOOR

PROPOSED

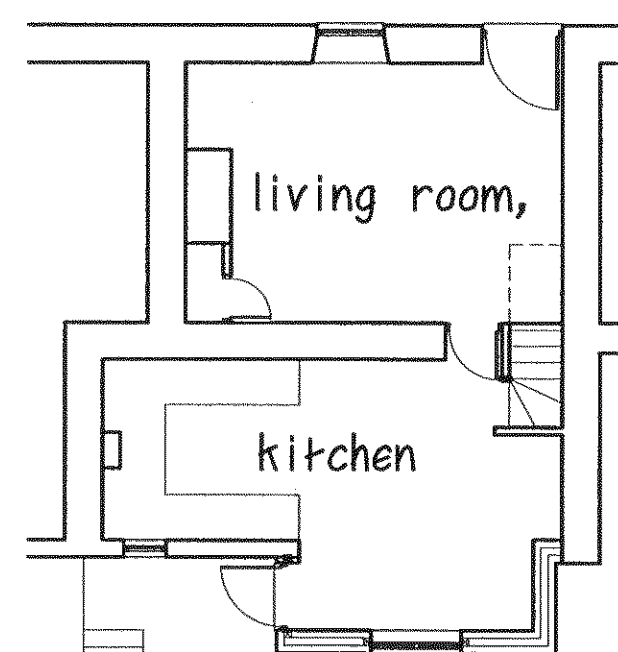

GROUND FLOOR

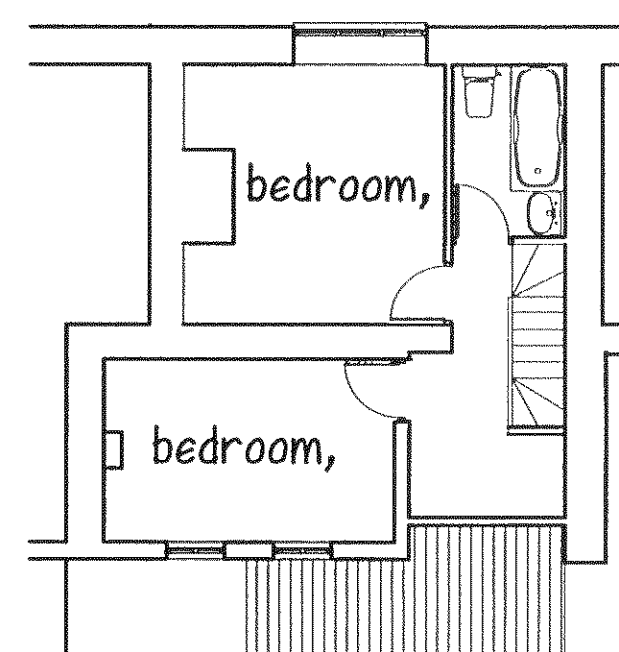

FIRST FLOOR

STEPHEN BROMLEY ASSOCIATES
5 WEST ST SHOREHAM BY SEA
WEST SUSSEX

PROPOSED EXTENSION

AT SCALE 1:100

5 LONG BACK COTTAGES
ANMERING

DRAWING NO 9814-1