



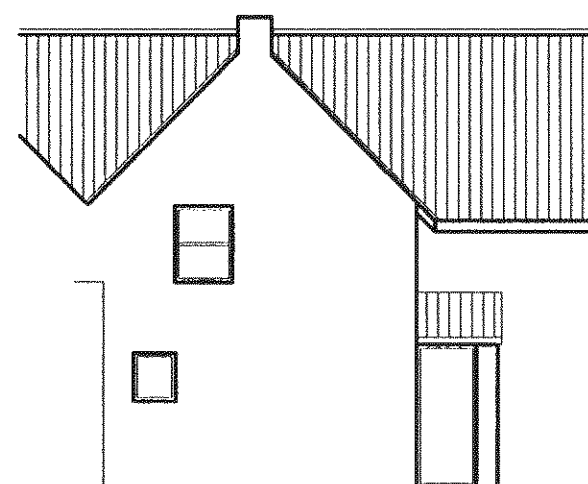


REAR ELEVATION


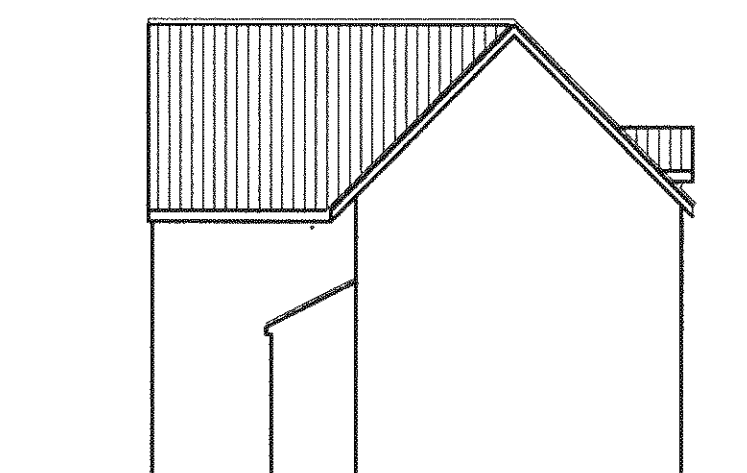


SIDE VIEW/SECTION

EXISTING

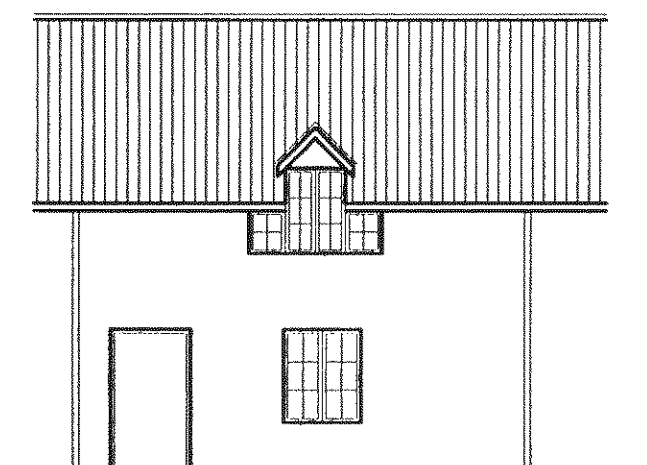


FRONT ELEVATION

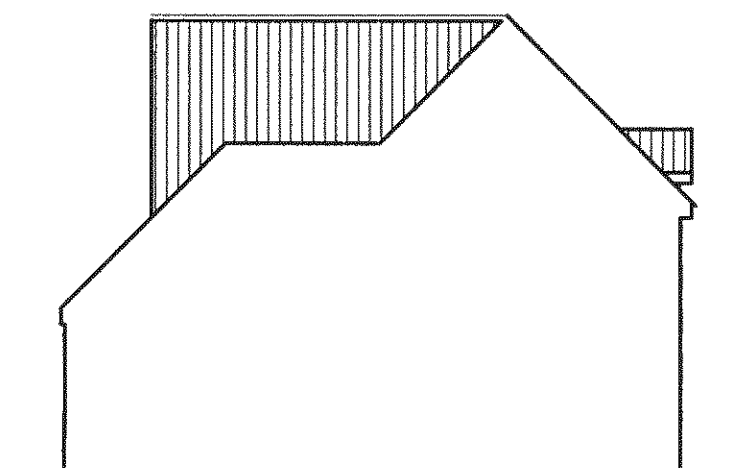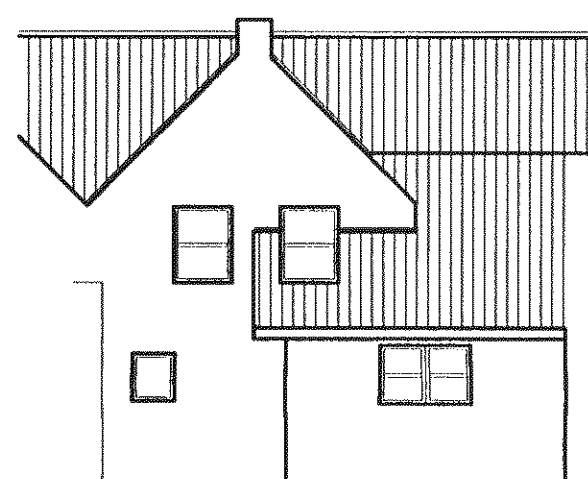


PROPOSED


ROOF PLAN

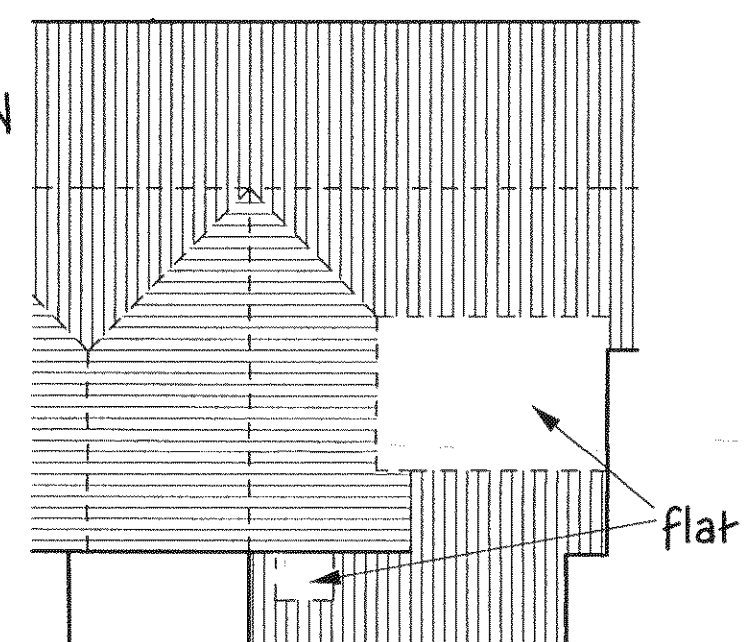

EXISTING

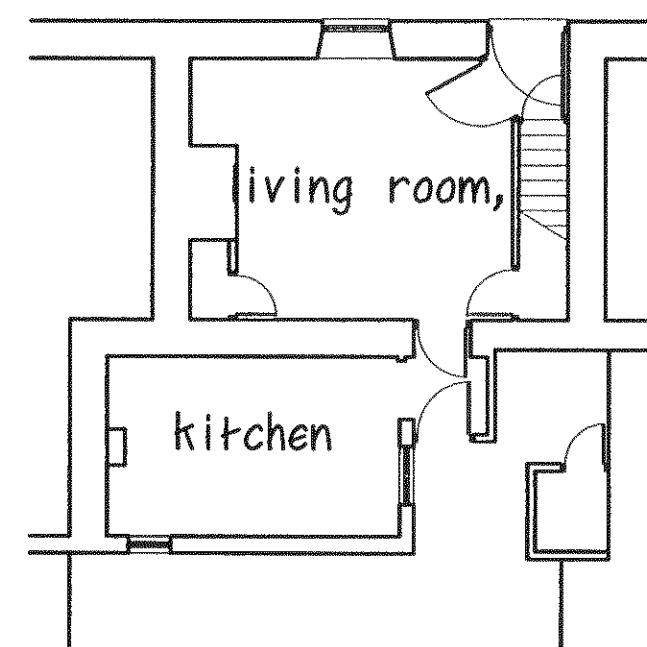


GROUND FLOOR

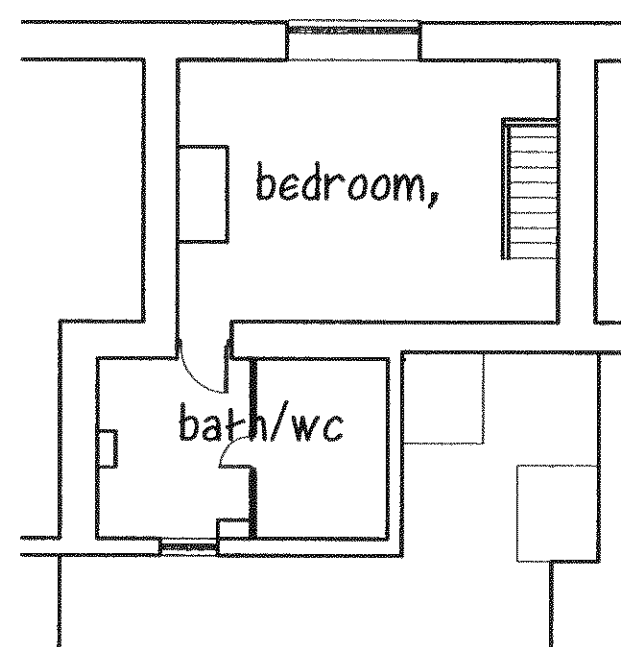


FIRST FLOOR

PROPOSED

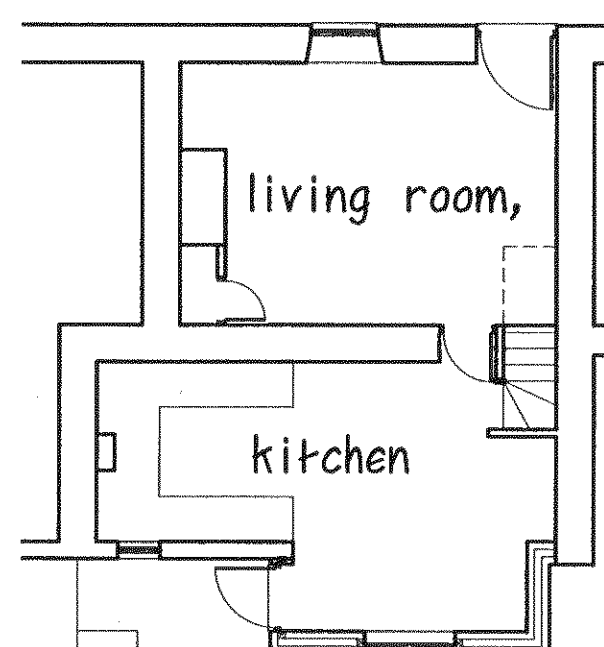

GROUND FLOOR

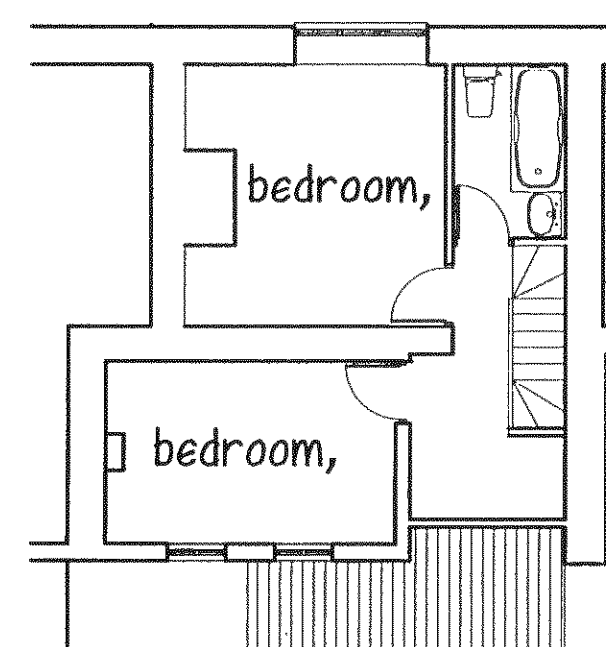

FIRST FLOOR

STEPHEN BROMLEY ASSOCIATES
5 WEST ST SHOREHAM BY SEA
WEST SUSSEX

PROPOSED EXTENSION

AT SCALE 1:100

5 LONG BACK COTTAGES
ANMERING

DRAWING NO 9814-1