



32 LOXWOOD AVENUE, WORTHING, WEST SUSSEX, BN14 7RA
Tel: 01903 212680 Fax 01903 239001 or Tel/Fax 01273 580733

Project
ANGMERING MANOR, HIGH STREET, ANGMERING

Title
ADDITIONAL GARDEN BEDROOMS
ELEVATIONS

Date	Scale	Drawing No.	Revision
Nov 2013	1:100	1000/13 A	Roof and windows amended 07.03.14

Revision 07.03.14
Eaves amended to 200mm deep
Hip end to roof omitted and full
hip provided.
Arch removed from top of windows



South Elevation - as proposed



South Elevation - as existing




East elevation - as proposed



East elevation - as existing



West Elevation - as existing (lower section hidden by garden wall - height as shown by dotted line)

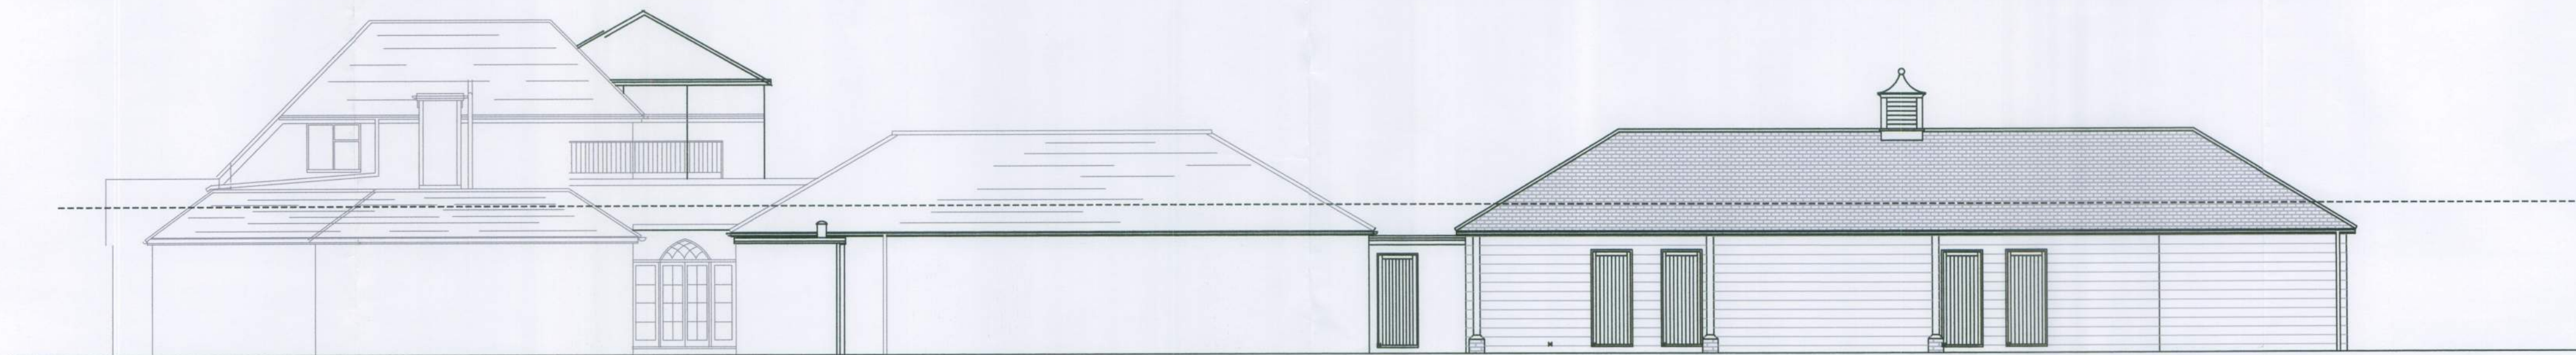

West Elevation - as proposed (lower section hidden by garden wall - height as shown by dotted line)

